



GENERAL NOTES:  
Do not scale from this drawing except for planning purposes.  
This drawing must be read in conjunction with all other architectural and structural drawings and specifications. All dimensions are in millimeters unless otherwise stated.

BUILDING NOTES:  
4. The contractor must ensure that all materials comply with the relevant British Standards and possess current Agrément certificates.  
5. All products must be installed strictly in accordance with the manufacturer's instructions.

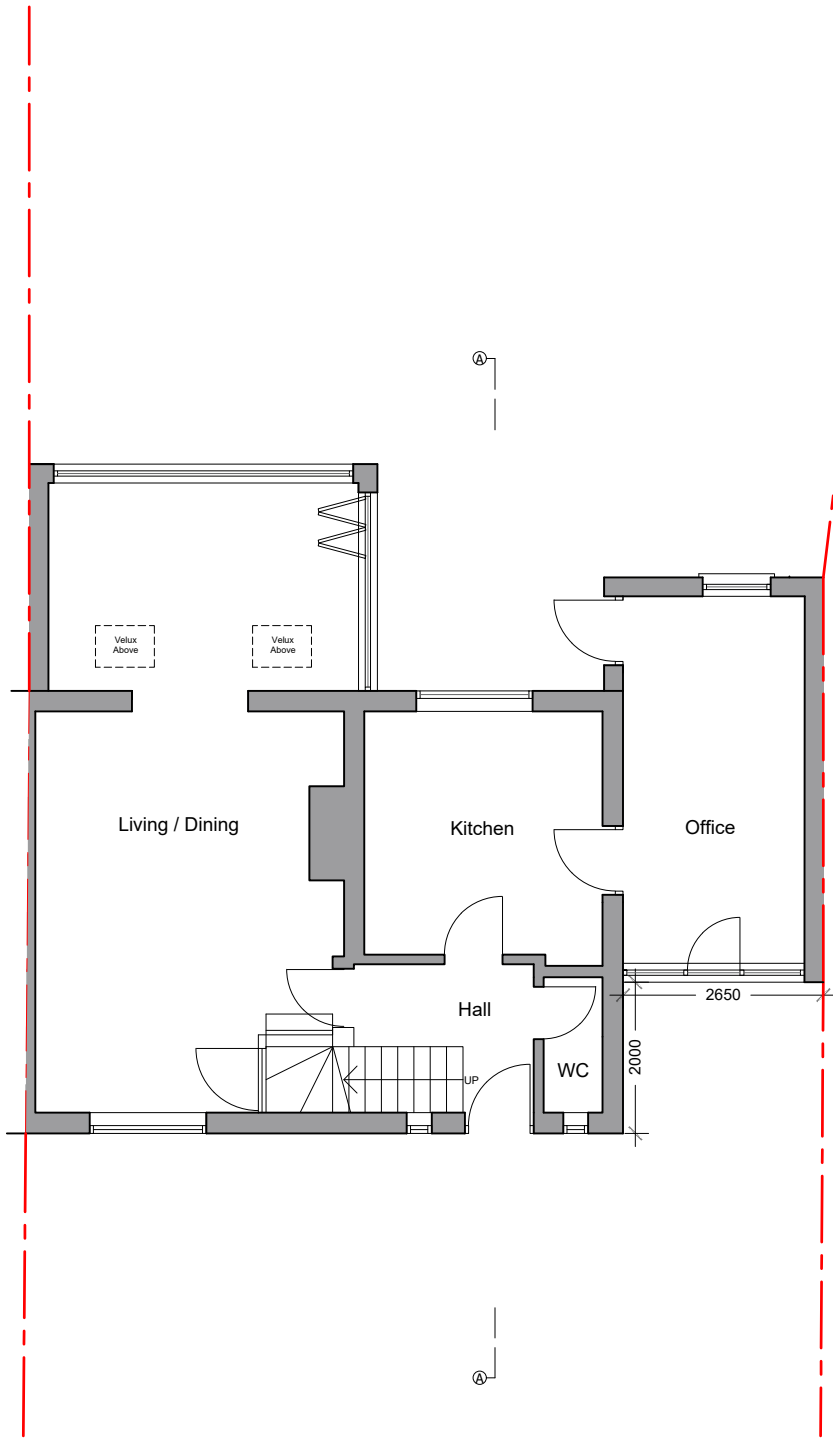

1 EXISTING GROUND FLOOR PLAN  
1:100 A3

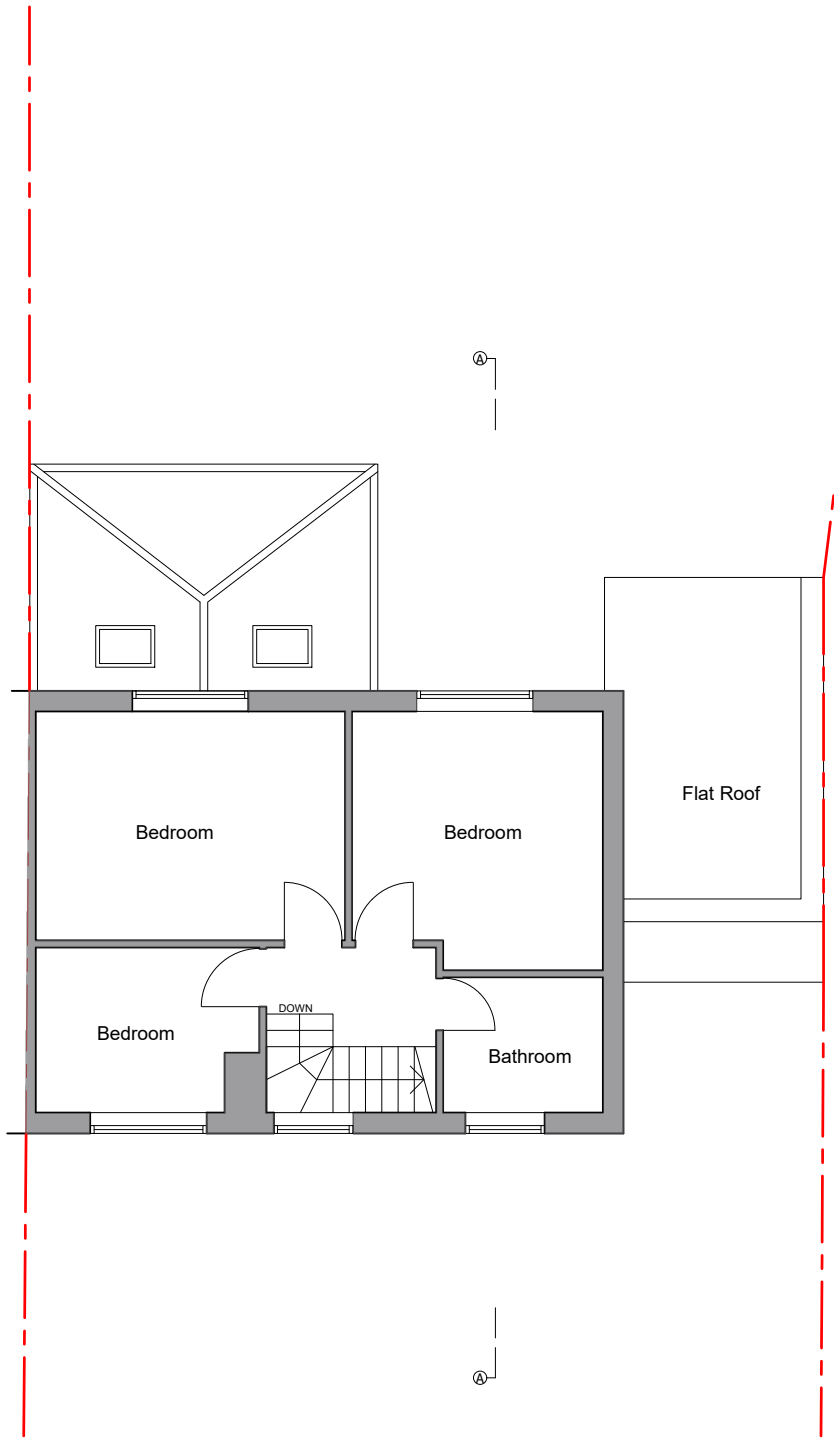

2 EXISTING FIRST FLOOR PLAN  
1:100 A3

|                                                                                       |                            |            |
|---------------------------------------------------------------------------------------|----------------------------|------------|
| Legend                                                                                |                            |            |
|  | Site Boundary              |            |
|  | Existing Wall              |            |
|  | Proposed wall/partition    |            |
| SCALE                                                                                 |                            |            |
|  |                            |            |
|                                                                                       |                            |            |
|                                                                                       |                            |            |
|                                                                                       |                            |            |
| rev                                                                                   | For Planning Purposes Only | 23/06/2026 |

|                                                                 |                   |                   |
|-----------------------------------------------------------------|-------------------|-------------------|
| PLANNING PERMISSION                                             |                   |                   |
| PROJECT:<br>68 JUBILEE CRESCENT<br>GRAVESEND, KENT<br>A12 4JQ   |                   |                   |
| PROJECT DESCRIPTION:<br><br>PROPOSED LOFT AND<br>ENCLOSED PORCH |                   |                   |
| CLIENT:<br><br>PROPERTY OWNER                                   |                   |                   |
| DWG. TITLE:<br><br>EXISTING PLANS                               |                   |                   |
| DATE: 23/06/2026                                                | SCALE: 1:100 @ A3 | JOB NO:           |
| DRAWN BY: ZGB                                                   | REV. DATE:        | 1105              |
| DRWG. NO:<br>26_1105_101                                        | REV.              | CHECKED BY:<br>AS |