


MY PLANNING
CONSULTANCY


ADDRESS: 45 Circus Road, London NW8 9JH
EMAIL: info@myplanningconsultancy.com
Website: www.myplanningconsultancy.co.uk
Telephone: 0203 888 8877

GENERAL NOTES:
Do not scale from this drawing except for planning purposes.
This drawing must be read in conjunction with all other architectural and structural drawings and specifications. All dimensions are in millimeters unless otherwise stated.

BUILDING NOTES:
4. The contractor must ensure that all materials comply with the relevant British Standards and possess current Agrément certificates.
5. All products must be installed strictly in accordance with the manufacturer's instructions.

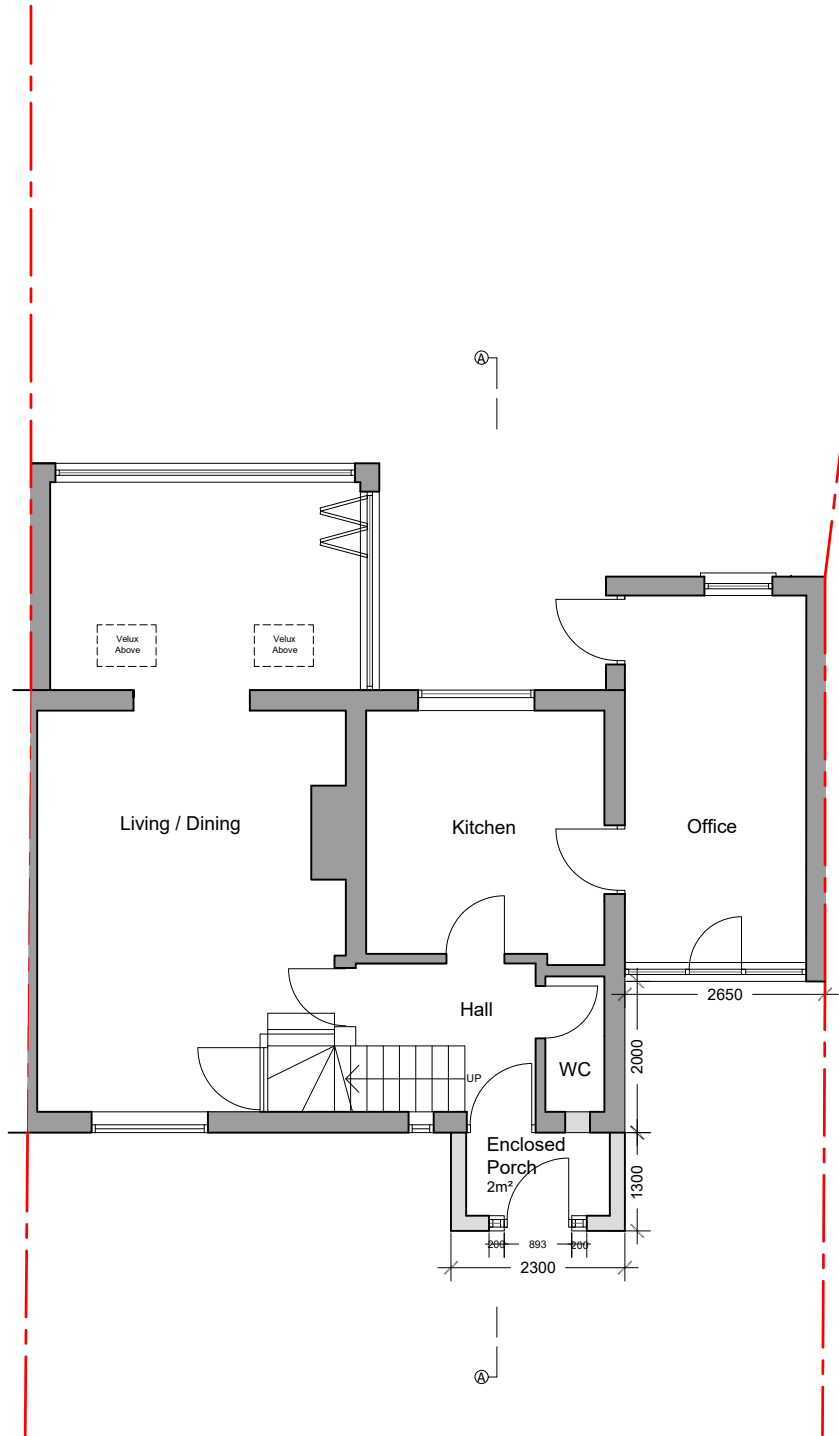

1 PROPOSED GROUND FLOOR PLAN
1:100 A3

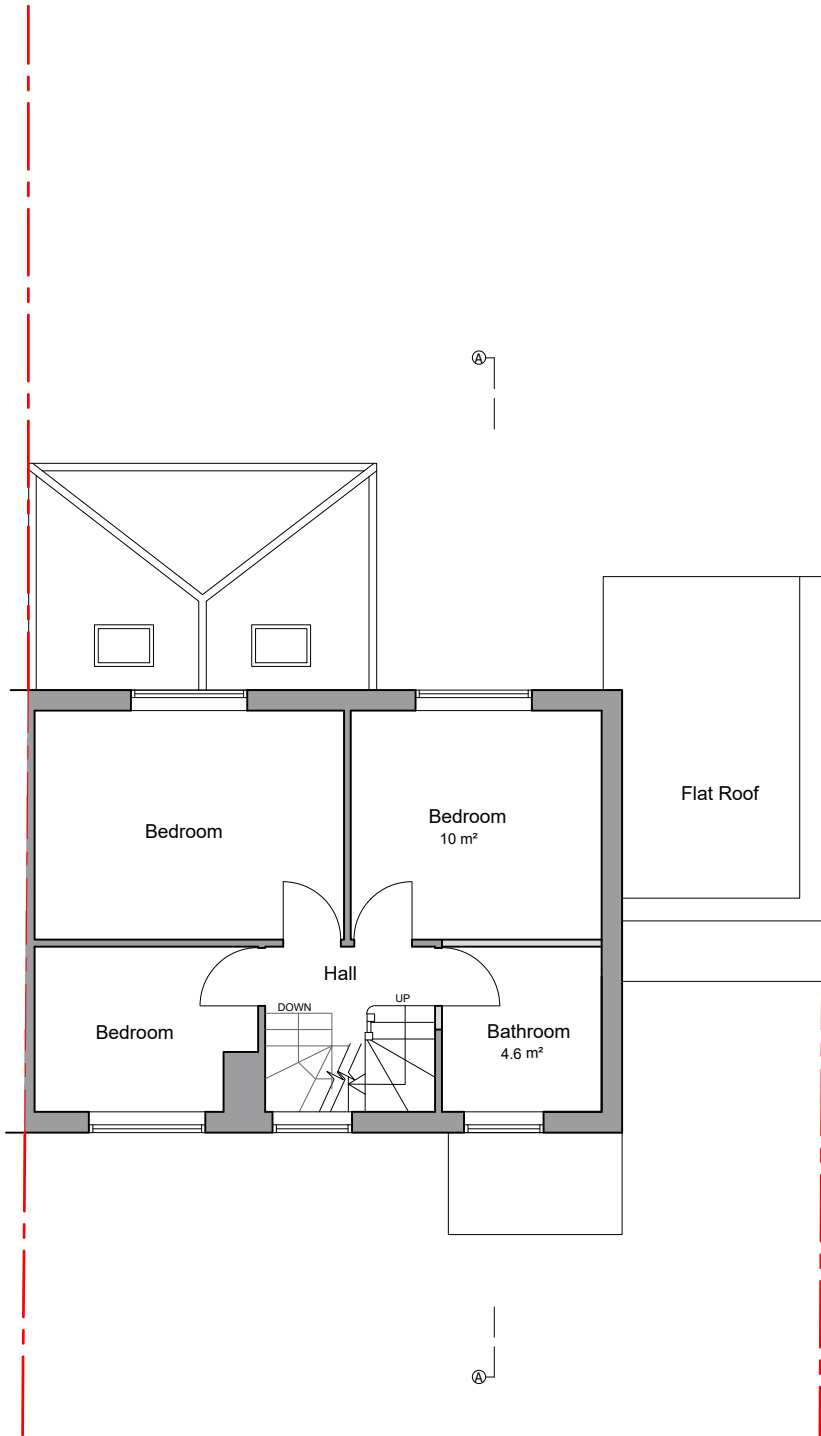

2 PROPOSED FIRST FLOOR PLAN
1:100 A3

Legend

- Site Boundary
- Existing Wall
- Proposed wall/partition

SCALE
0m 0.5 1 1.5 2 2.5 5

Rev For Planning Purposes Only 23/06/2026

PLANNING PERMISSION

PROJECT:
68 JUBILEE CRESCENT
GRAVESEND, KENT
A12 4JQ

PROJECT DESCRIPTION:
PROPOSED LOFT AND
ENCLOSED PORCH

CLIENT:
PROPERTY OWNER

DWG. TITLE:
PROPOSED PLANS

DATE: 23/06/2026	SCALE: 1:100 @ A3	JOB NO: 1105
DRAWN BY: ZGB	REV. DATE:	
DRWG. NO: 26_1105_104	REV:	CHECKED BY: AS