

MY PLANNING
CONSULTANCY

ADDRESS: 45 Circus Road, London NW8 9JH
EMAIL: info@myplanningconsultancy.com
Website: www.myplanningconsultancy.co.uk
Telephone: 0203 888 8877

GENERAL NOTES:

Do not scale from this drawing except for planning purposes.

This drawing must be read in conjunction with all other architectural and structural drawings and specifications. All dimensions are in millimeters unless otherwise stated.

BUILDING NOTES:

4. The contractor must ensure that all materials comply with the relevant British Standards and possess current Agrément certificates.

5. All products must be installed strictly in accordance with the manufacturer's instructions.

VOLUME OF PROPOSED REAR DORMER

7.806 M (LENGTH)

2.495 M (HEIGHT)

2.573M (PROJECTION OF DORMER)

$(7.806\text{m} \times 2.495\text{m} \times 2.573\text{m}) / 2 = 25.04 \text{ m}^3$

Legend

- Site Boundary
 Existing Wall
 Proposed wall/partition

SCALE
0m 0.5 1 1.5 2 2.5 5

Rev	For Planning Purposes Only	23/06/2026
-----	----------------------------	------------

PLANNING PERMISSION


PROJECT:
68 JUBILEE CRESCENT
GRAVESEND, KENT
A12 4JQ

PROJECT DESCRIPTION:
PROPOSED LOFT AND
ENCLOSED PORCH

CLIENT:
PROPERTY OWNER

DWG. TITLE:
PROPOSED ELEVATIONS


DATE: 23/06/2026	SCALE: 1:100 @ A3	JOB NO:
DRAWN BY: ZGB	REV. DATE:	1105
DRWG. NO: 26_1105_106	REV:	CHECKED BY: AS

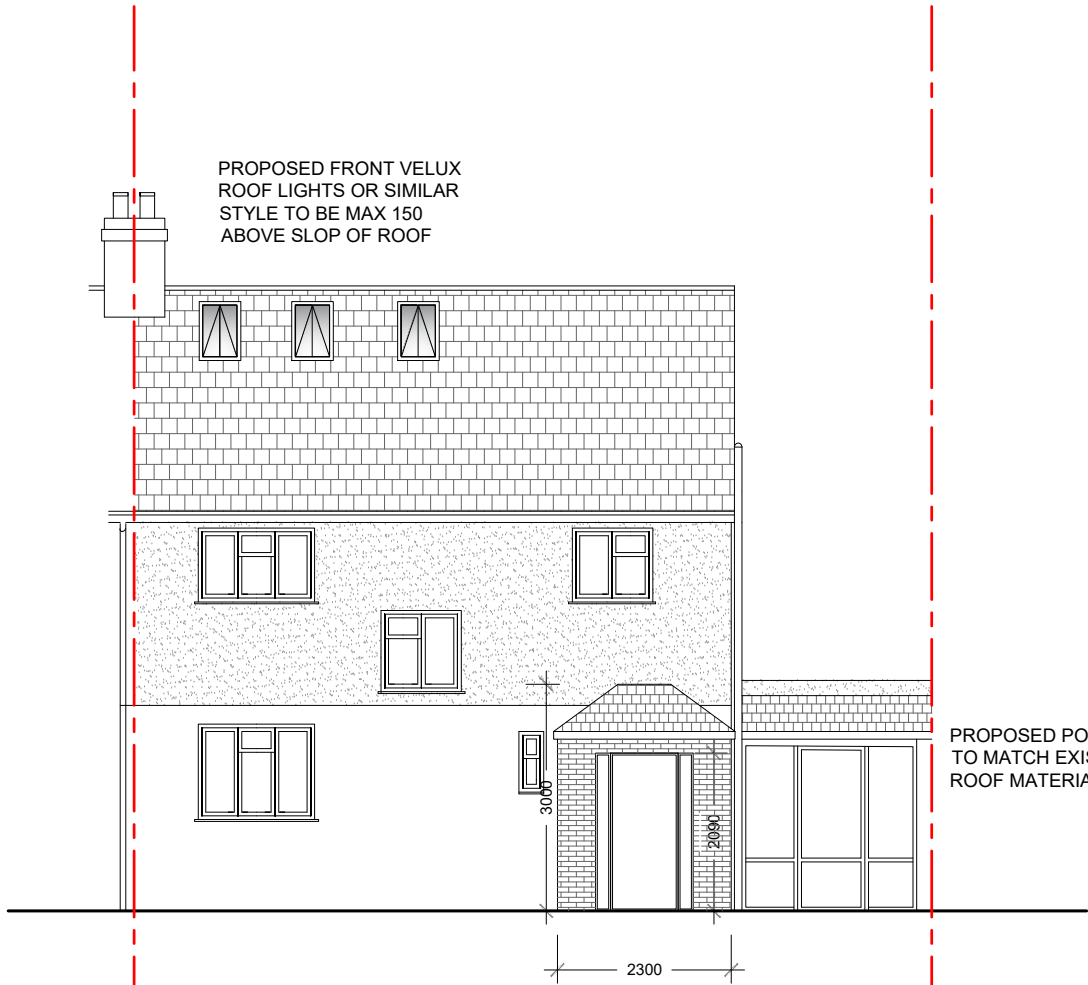

1 PROPOSED FRONT ELEVATION
1:100 A3


PROPOSED PORCH
EXTERNAL BRICKWORK
TO MATCH EXISTING
BRICKWORK

PROPOSED PORCH ROOF
TO MATCH EXISTING
ROOF MATERIAL

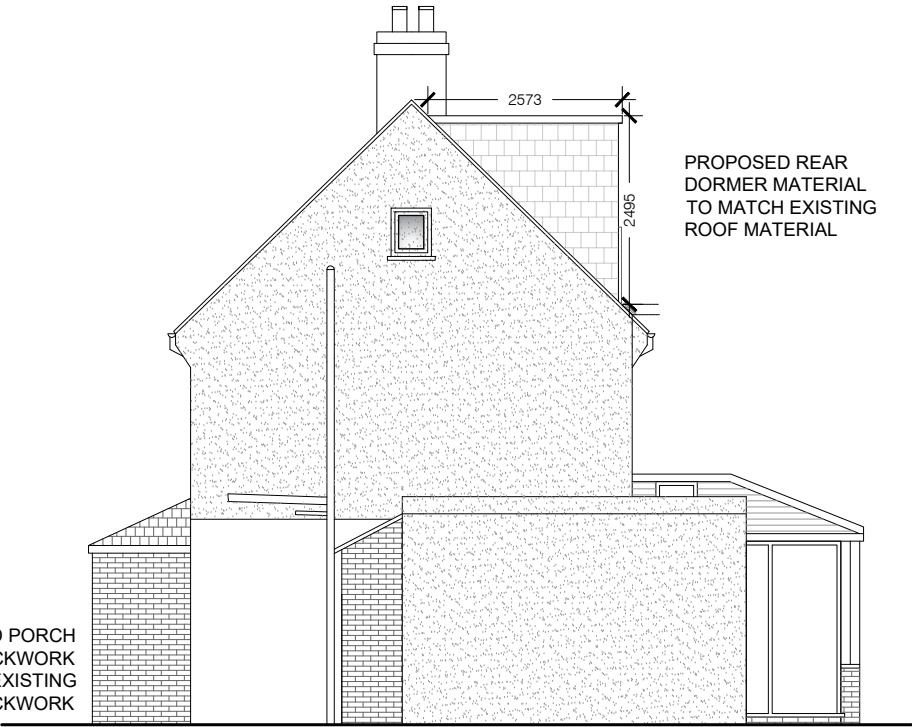

3 PROPOSED SIDE ELEVATION
1:100 A3

PROPOSED REAR
DORMER MATERIAL
TO MATCH EXISTING
ROOF MATERIAL

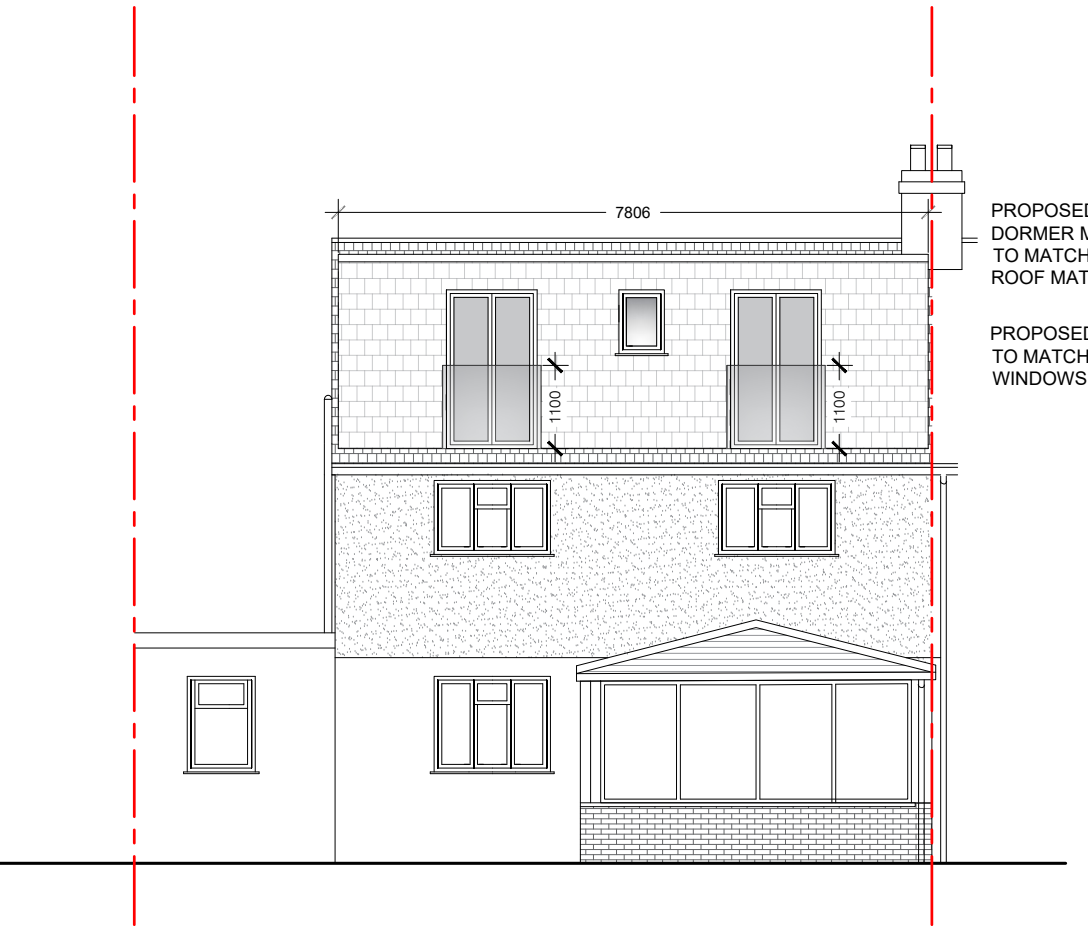


2 PROPOSED REAR ELEVATION
1:100 A3

PROPOSED REAR
DORMER MATERIAL
TO MATCH EXISTING
ROOF MATERIAL

PROPOSED WINDOWS
TO MATCH EXISTING
WINDOWS

PROPOSED JULIET
BALCONY SET BACK
200MM

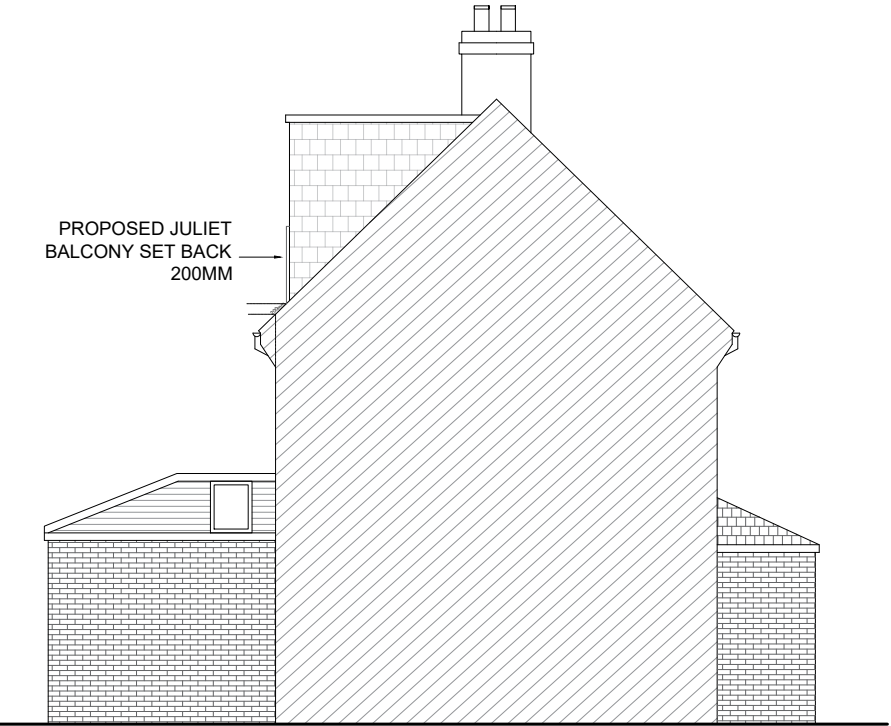

4 PROPOSED SIDE ELEVATION
1:100 A3