



Notes:


- Do not scale from this drawing.
- All dimensions to be verified on site and is in mm.
- Builder to verify all dimensions, heights and levels prior to commencement of work.
- All documents shall be checked to ensure that they are compatible by the contractor before construction commences. In the event of apparent ambiguity or contradiction the engineer and/ or architect shall be notified immediately.
- The contractor in preparing his estimate shall visit the site and acquaint himself with the problems involved .
- The contractor shall issue all statutory notices to the local Authority during progress and completion of works.

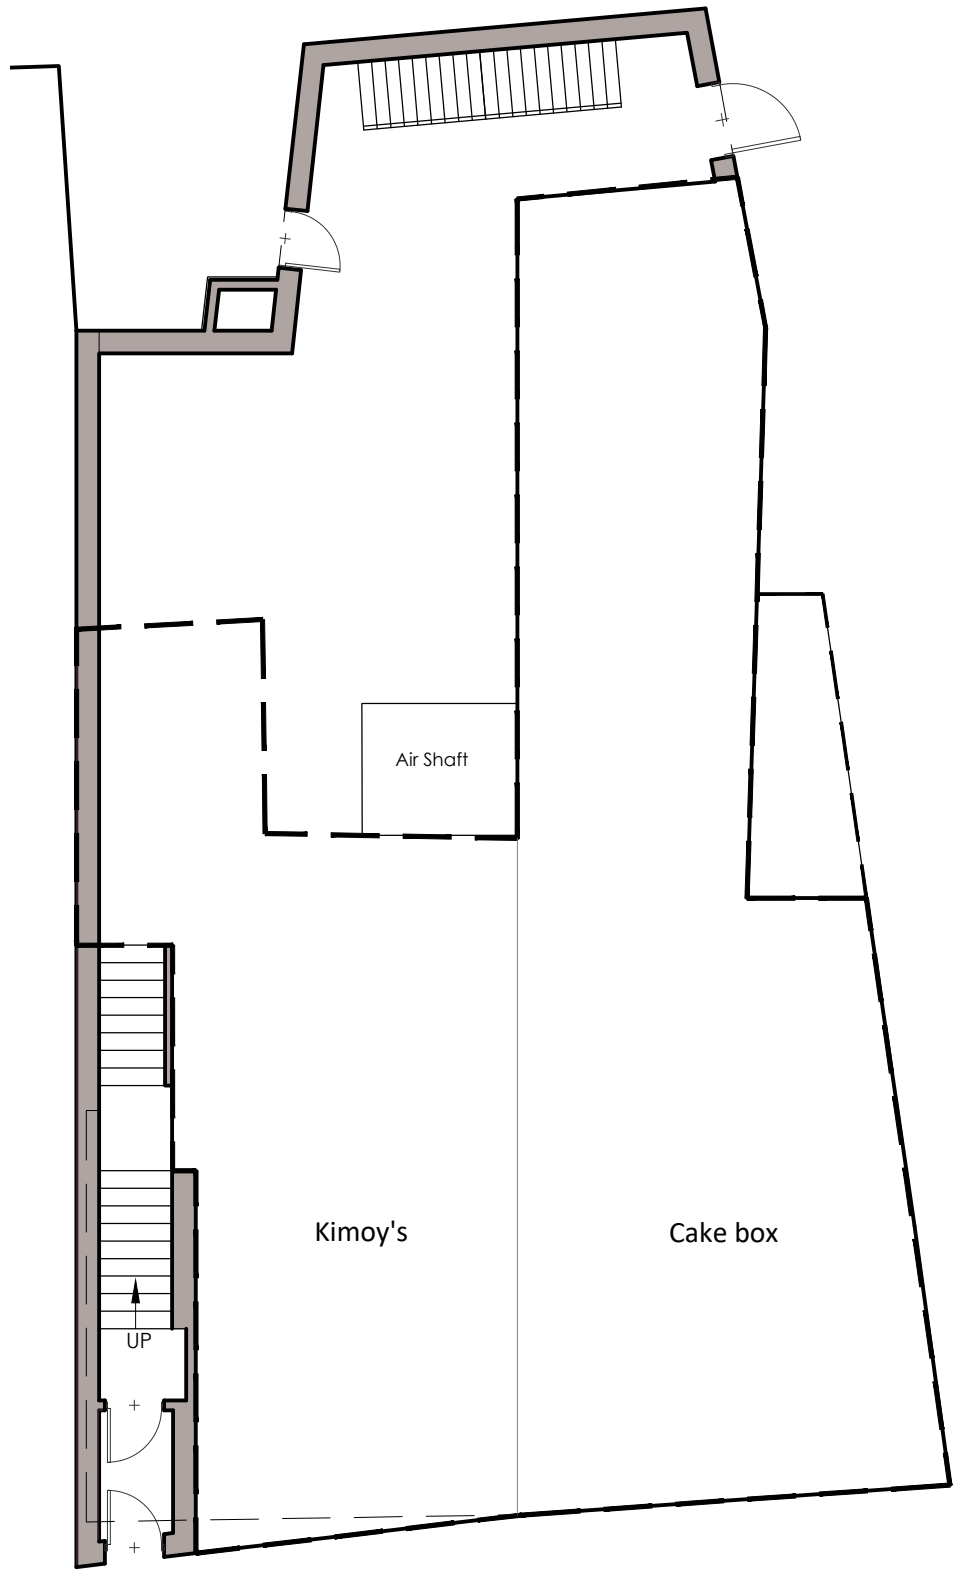


Existing Ground Floor Plan

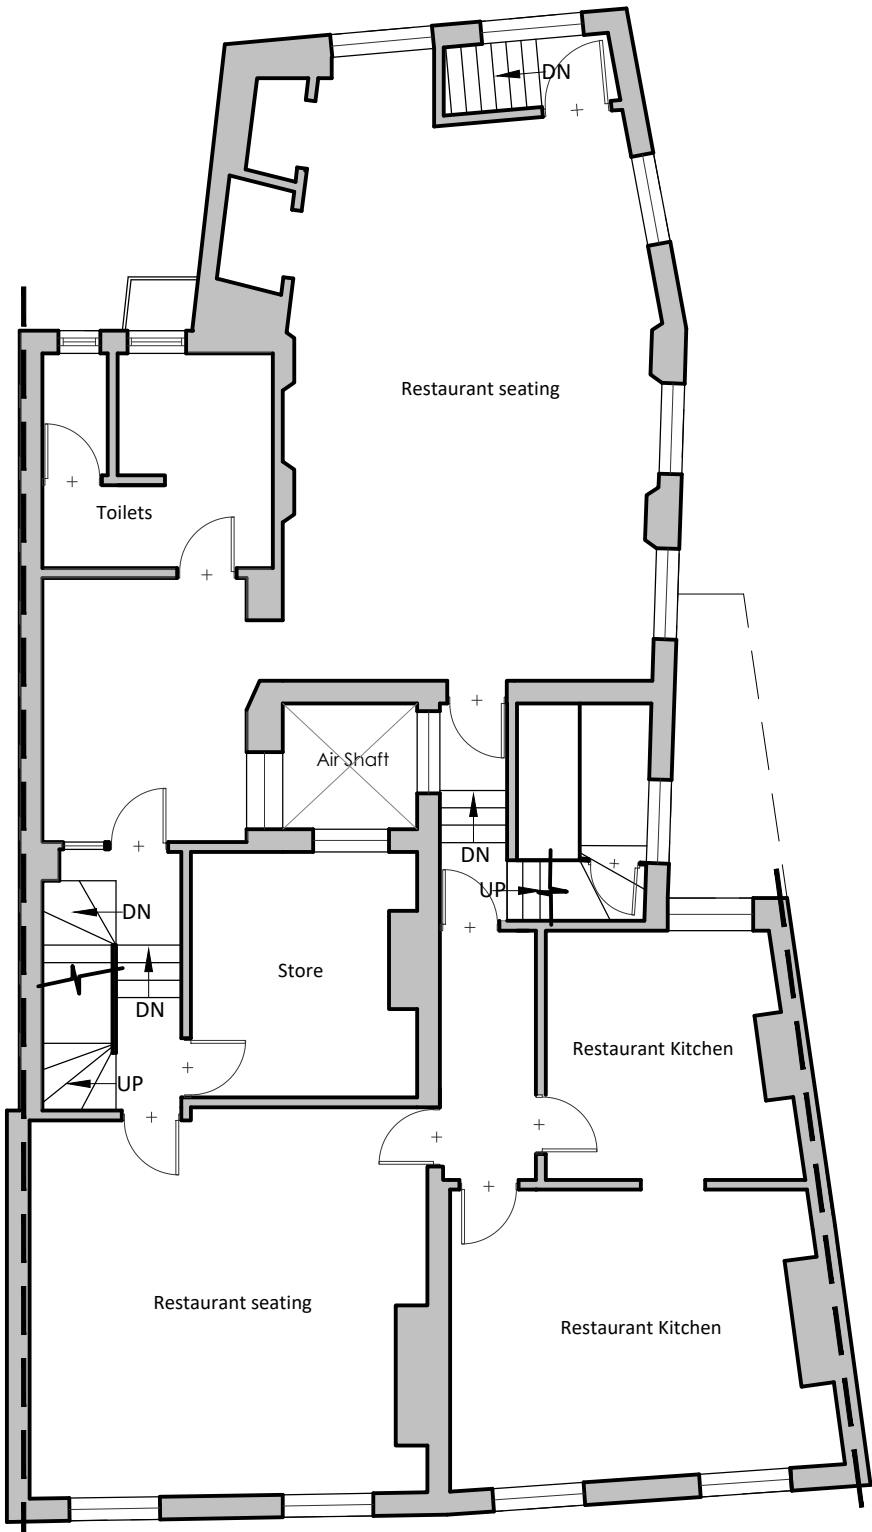

Existing First Floor Plan

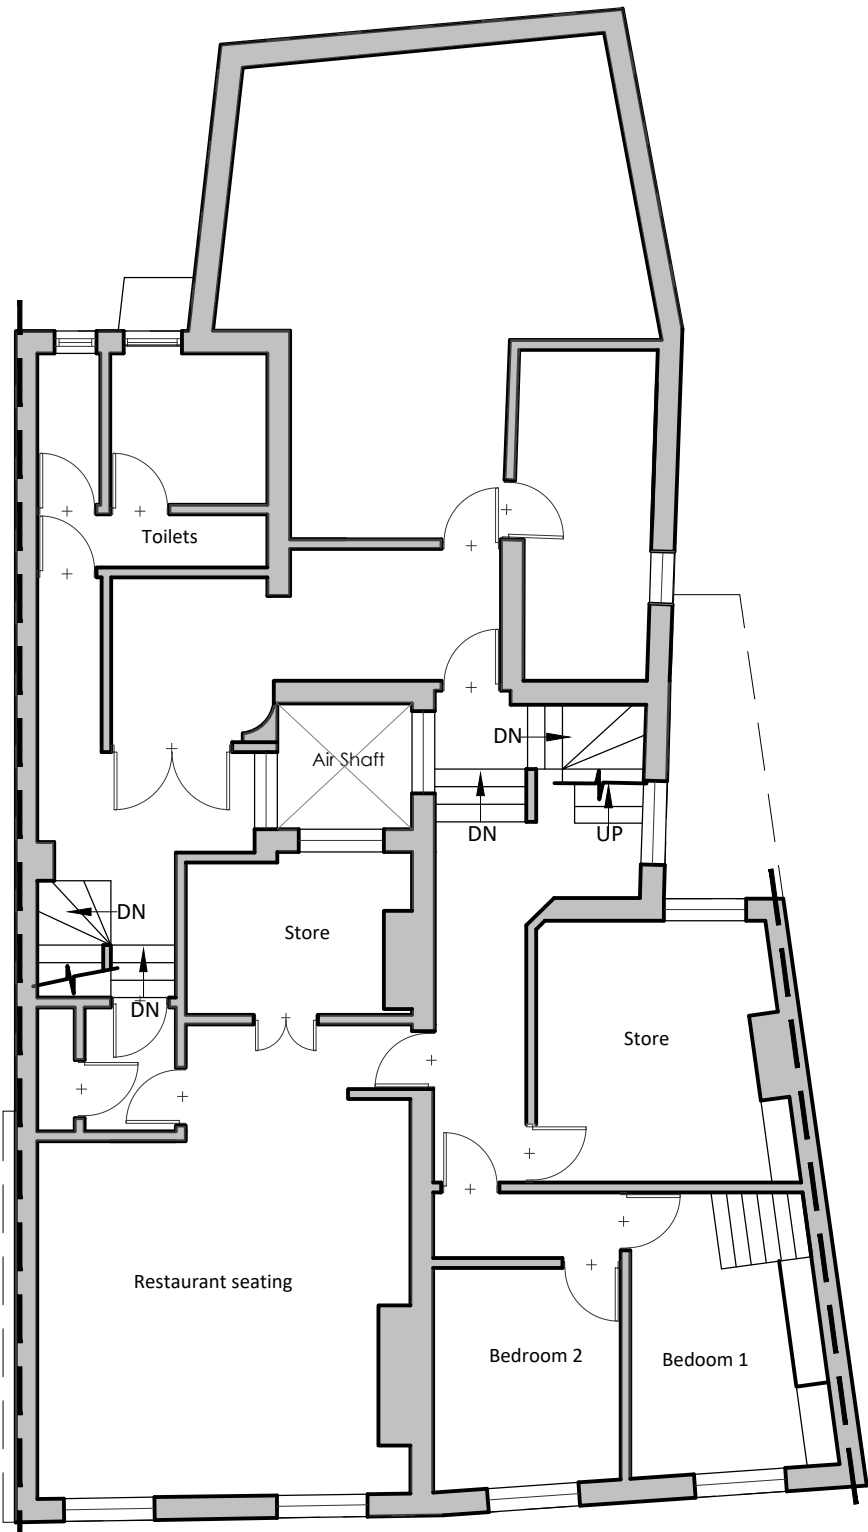

Existing Second Floor Plan

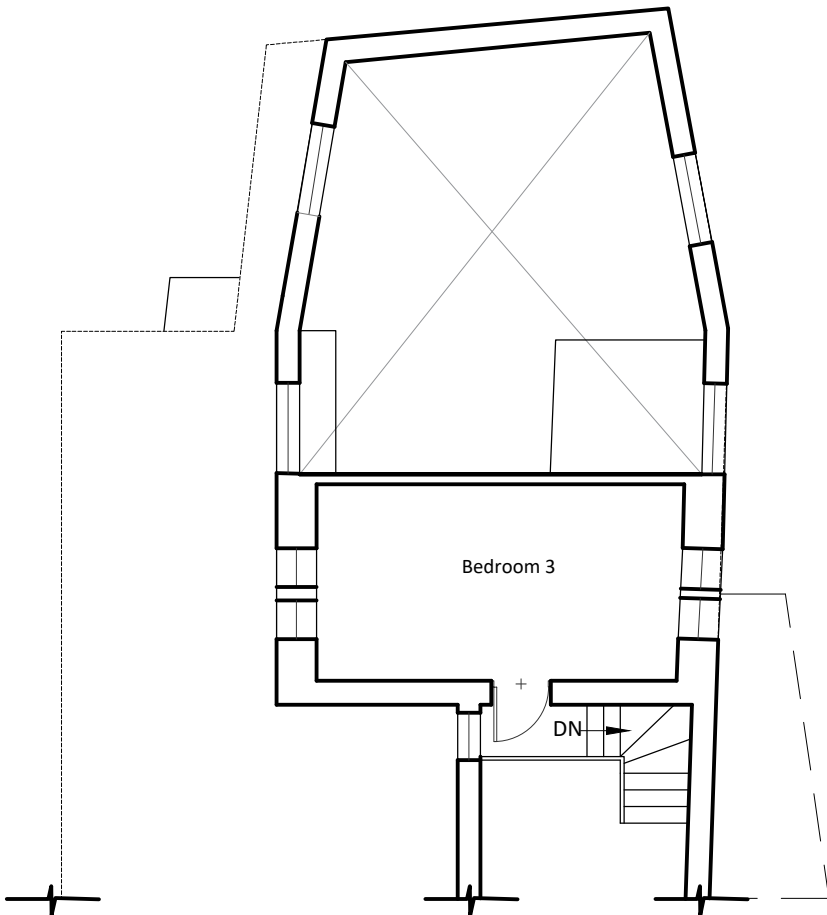

Existing Mezzanine Floor Plan

1:100 0 1 2 3 4

A	-	-	-/-/-
REV:	DESCRIPTION:	BY:	DATE:
STATUS:			

PLANNING



Whitehall Place
47 The Terrace,
Gravesend, Kent
DA12 2DL
01474 247 787
info@barronedwards.co.uk
www.barronedwards.co.uk

SITE:	157-158 Milton Road Gravesend Kent DA12 2RG		
TITLE:	Existing Plans --- ---		

SCALE AT A2:	DATE:	DRAWN:
1:100	19.04.24	SC
PROJECT NO:	DRAWING NO:	REVISION:
230222	002	B