



EXISTING & PROPOSED SITE PLANS

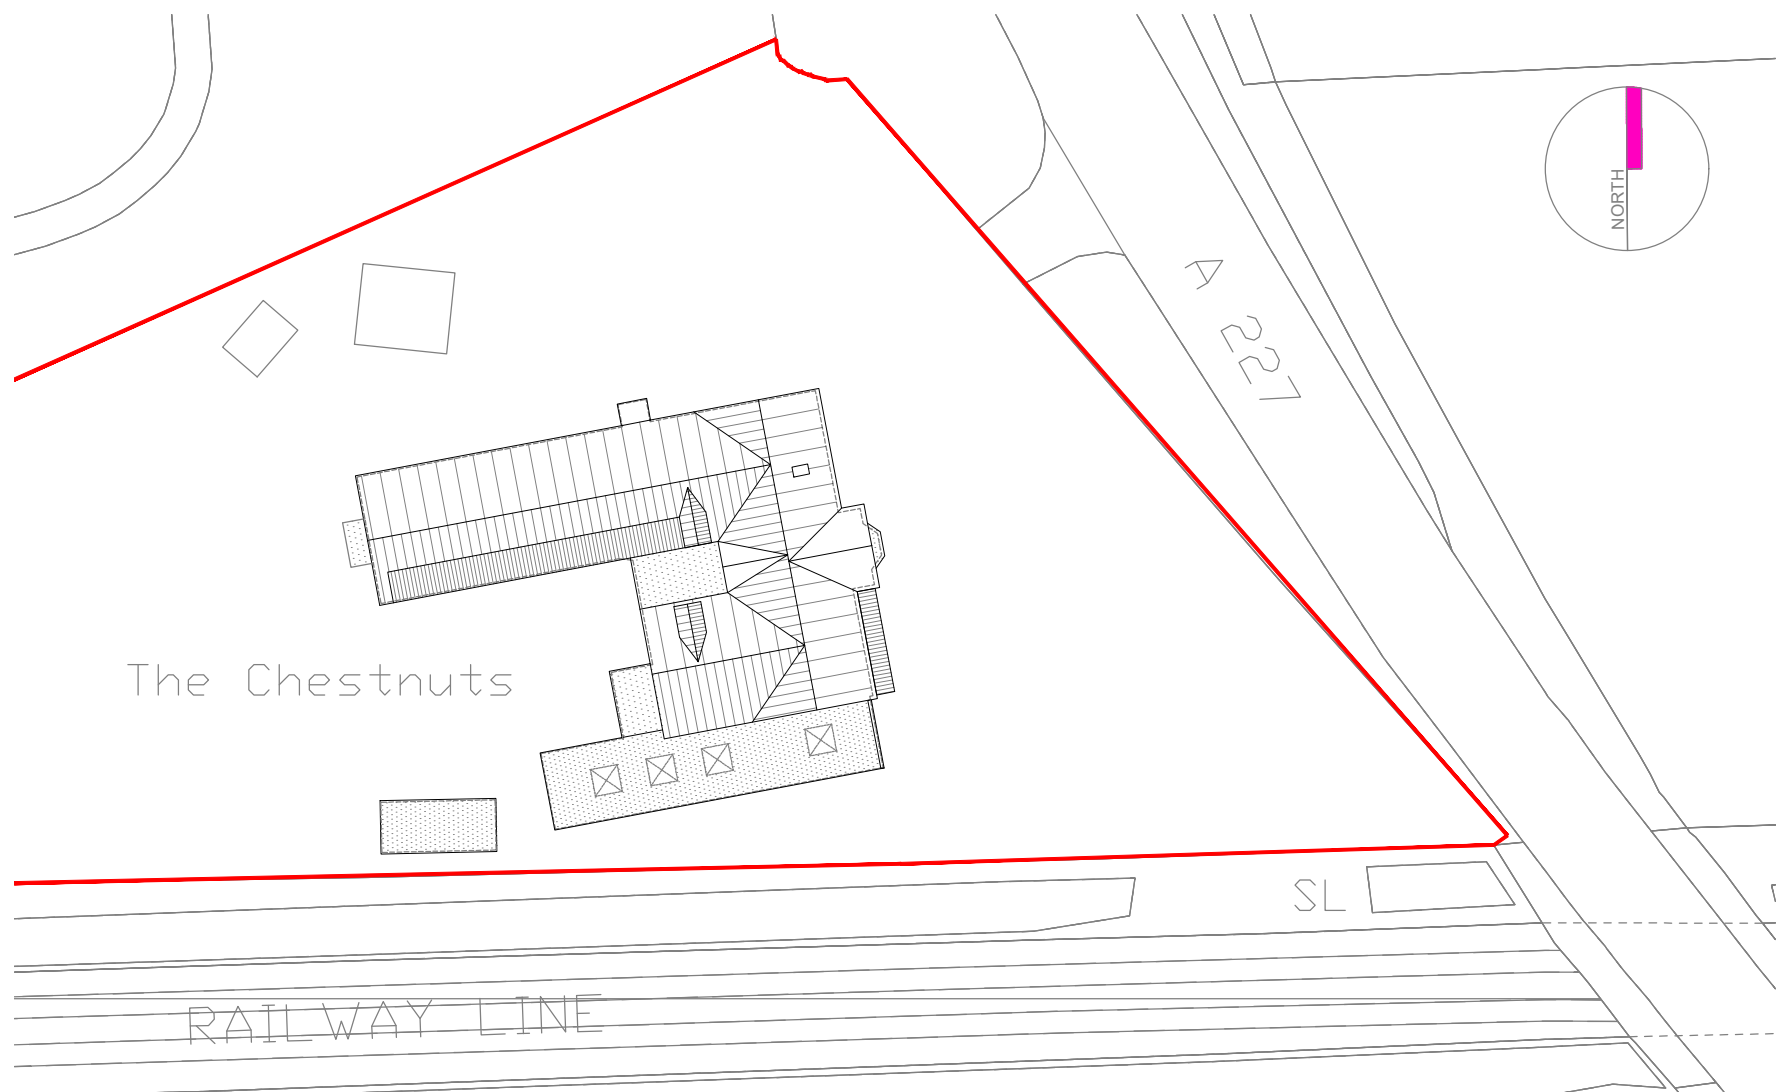


EXISTING SITE PLAN
1:200



EXISTING BLOCK PLAN
1:500

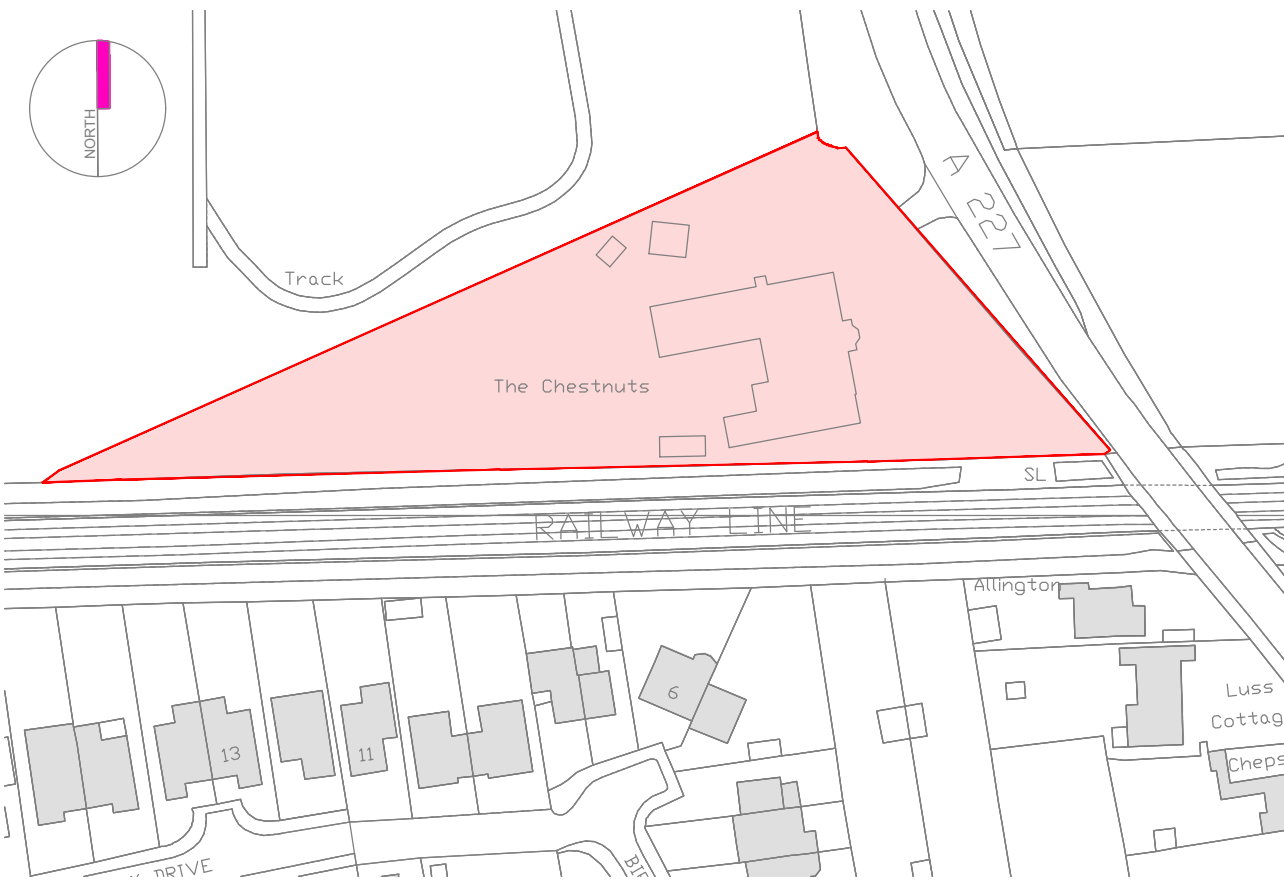

SITE LOCATION PLAN
1:1250

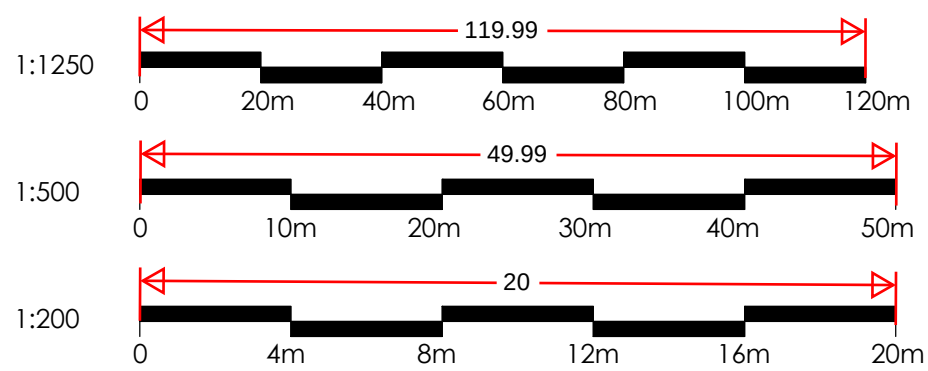

JOB TITLE THE CHESTNUTS CARE HOME WROTHAM ROAD, MEOPHAM GRAVESEND DA13 9AH		DRAWING TITLE RETROSPECTIVE APPLICATION PLAN BLOCK PLAN & SITE LOCATION PLAN	
SCALE 1:100 @ A1	DRAWING NUMBER BDS-CH-P21	REVISION	
DATE JULY 23			

BUILDING DESIGN STUDIO
BESPOKE ARCHITECTURE

Building Design Studio, 26 Kingshill Avenue, Kingshill, West Malling, Kent, ME13 4AE.
T: 01732 424647 E: mail@bdsstudio.co.uk Web: www.bdsstudio.co.uk

DO NOT SCALE FROM THIS DRAWING