




PROPOSED FLOOR PLANS

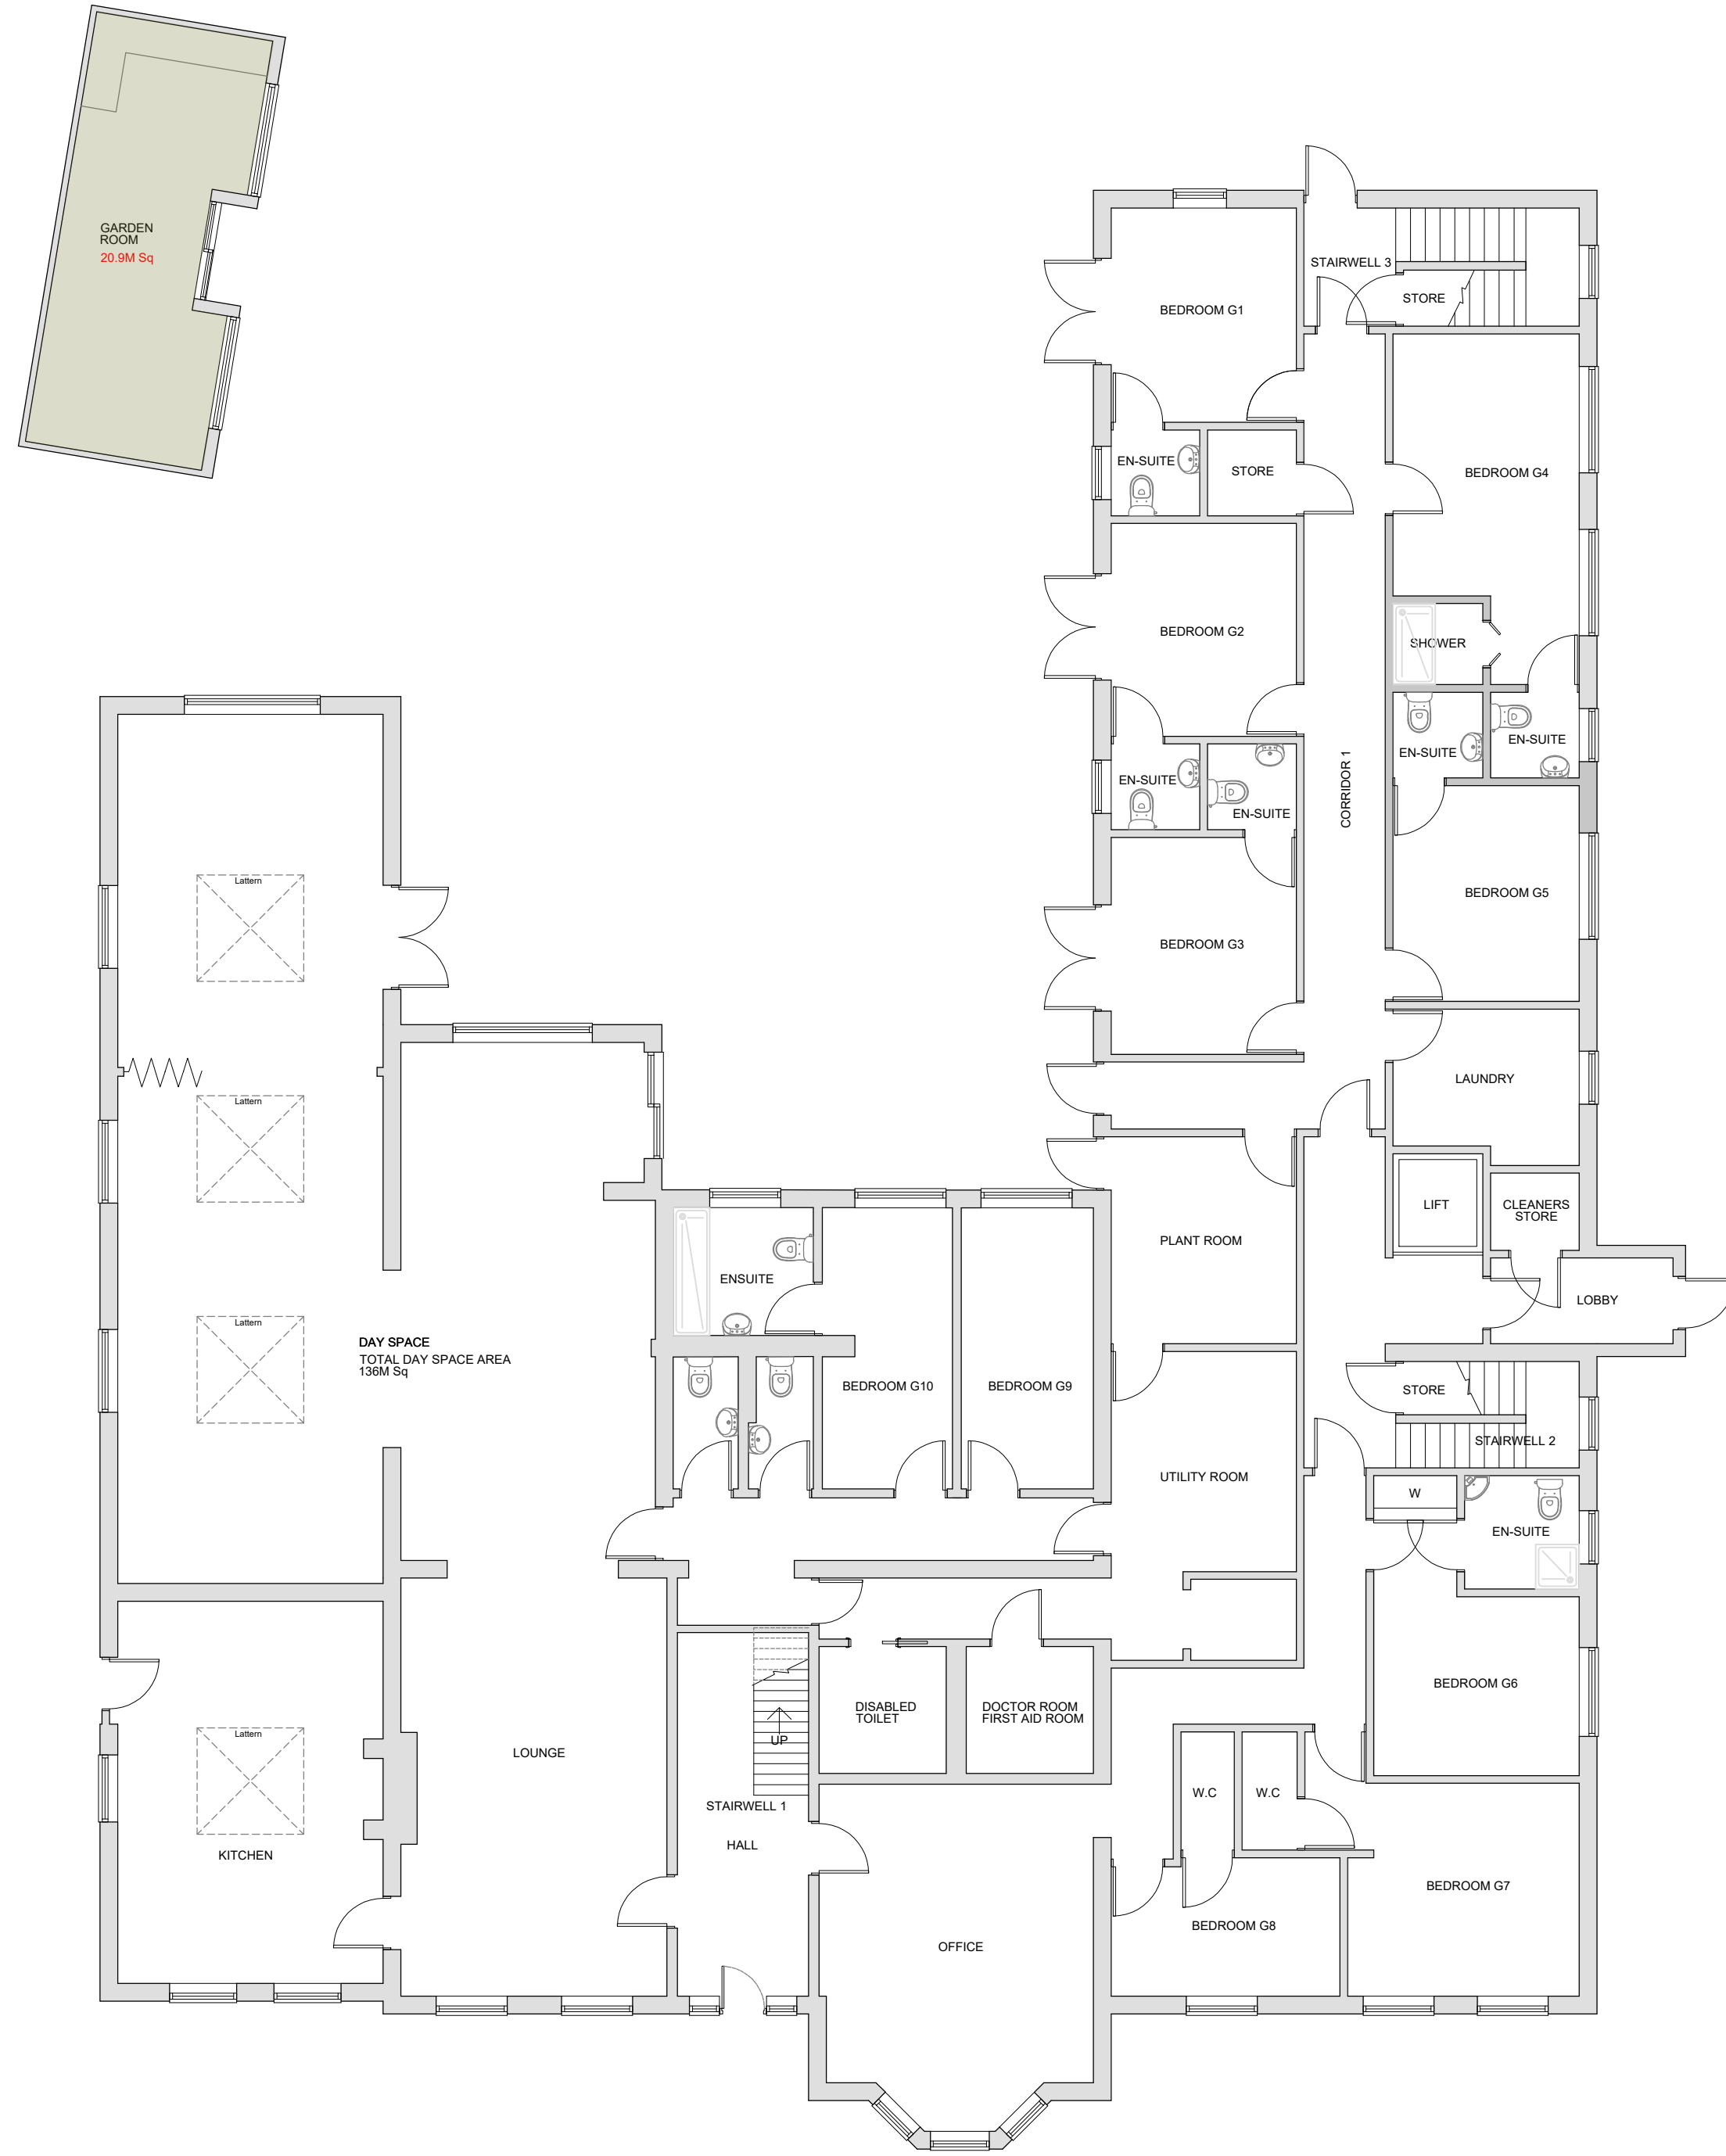

GROUND FLOOR PLAN
1:100

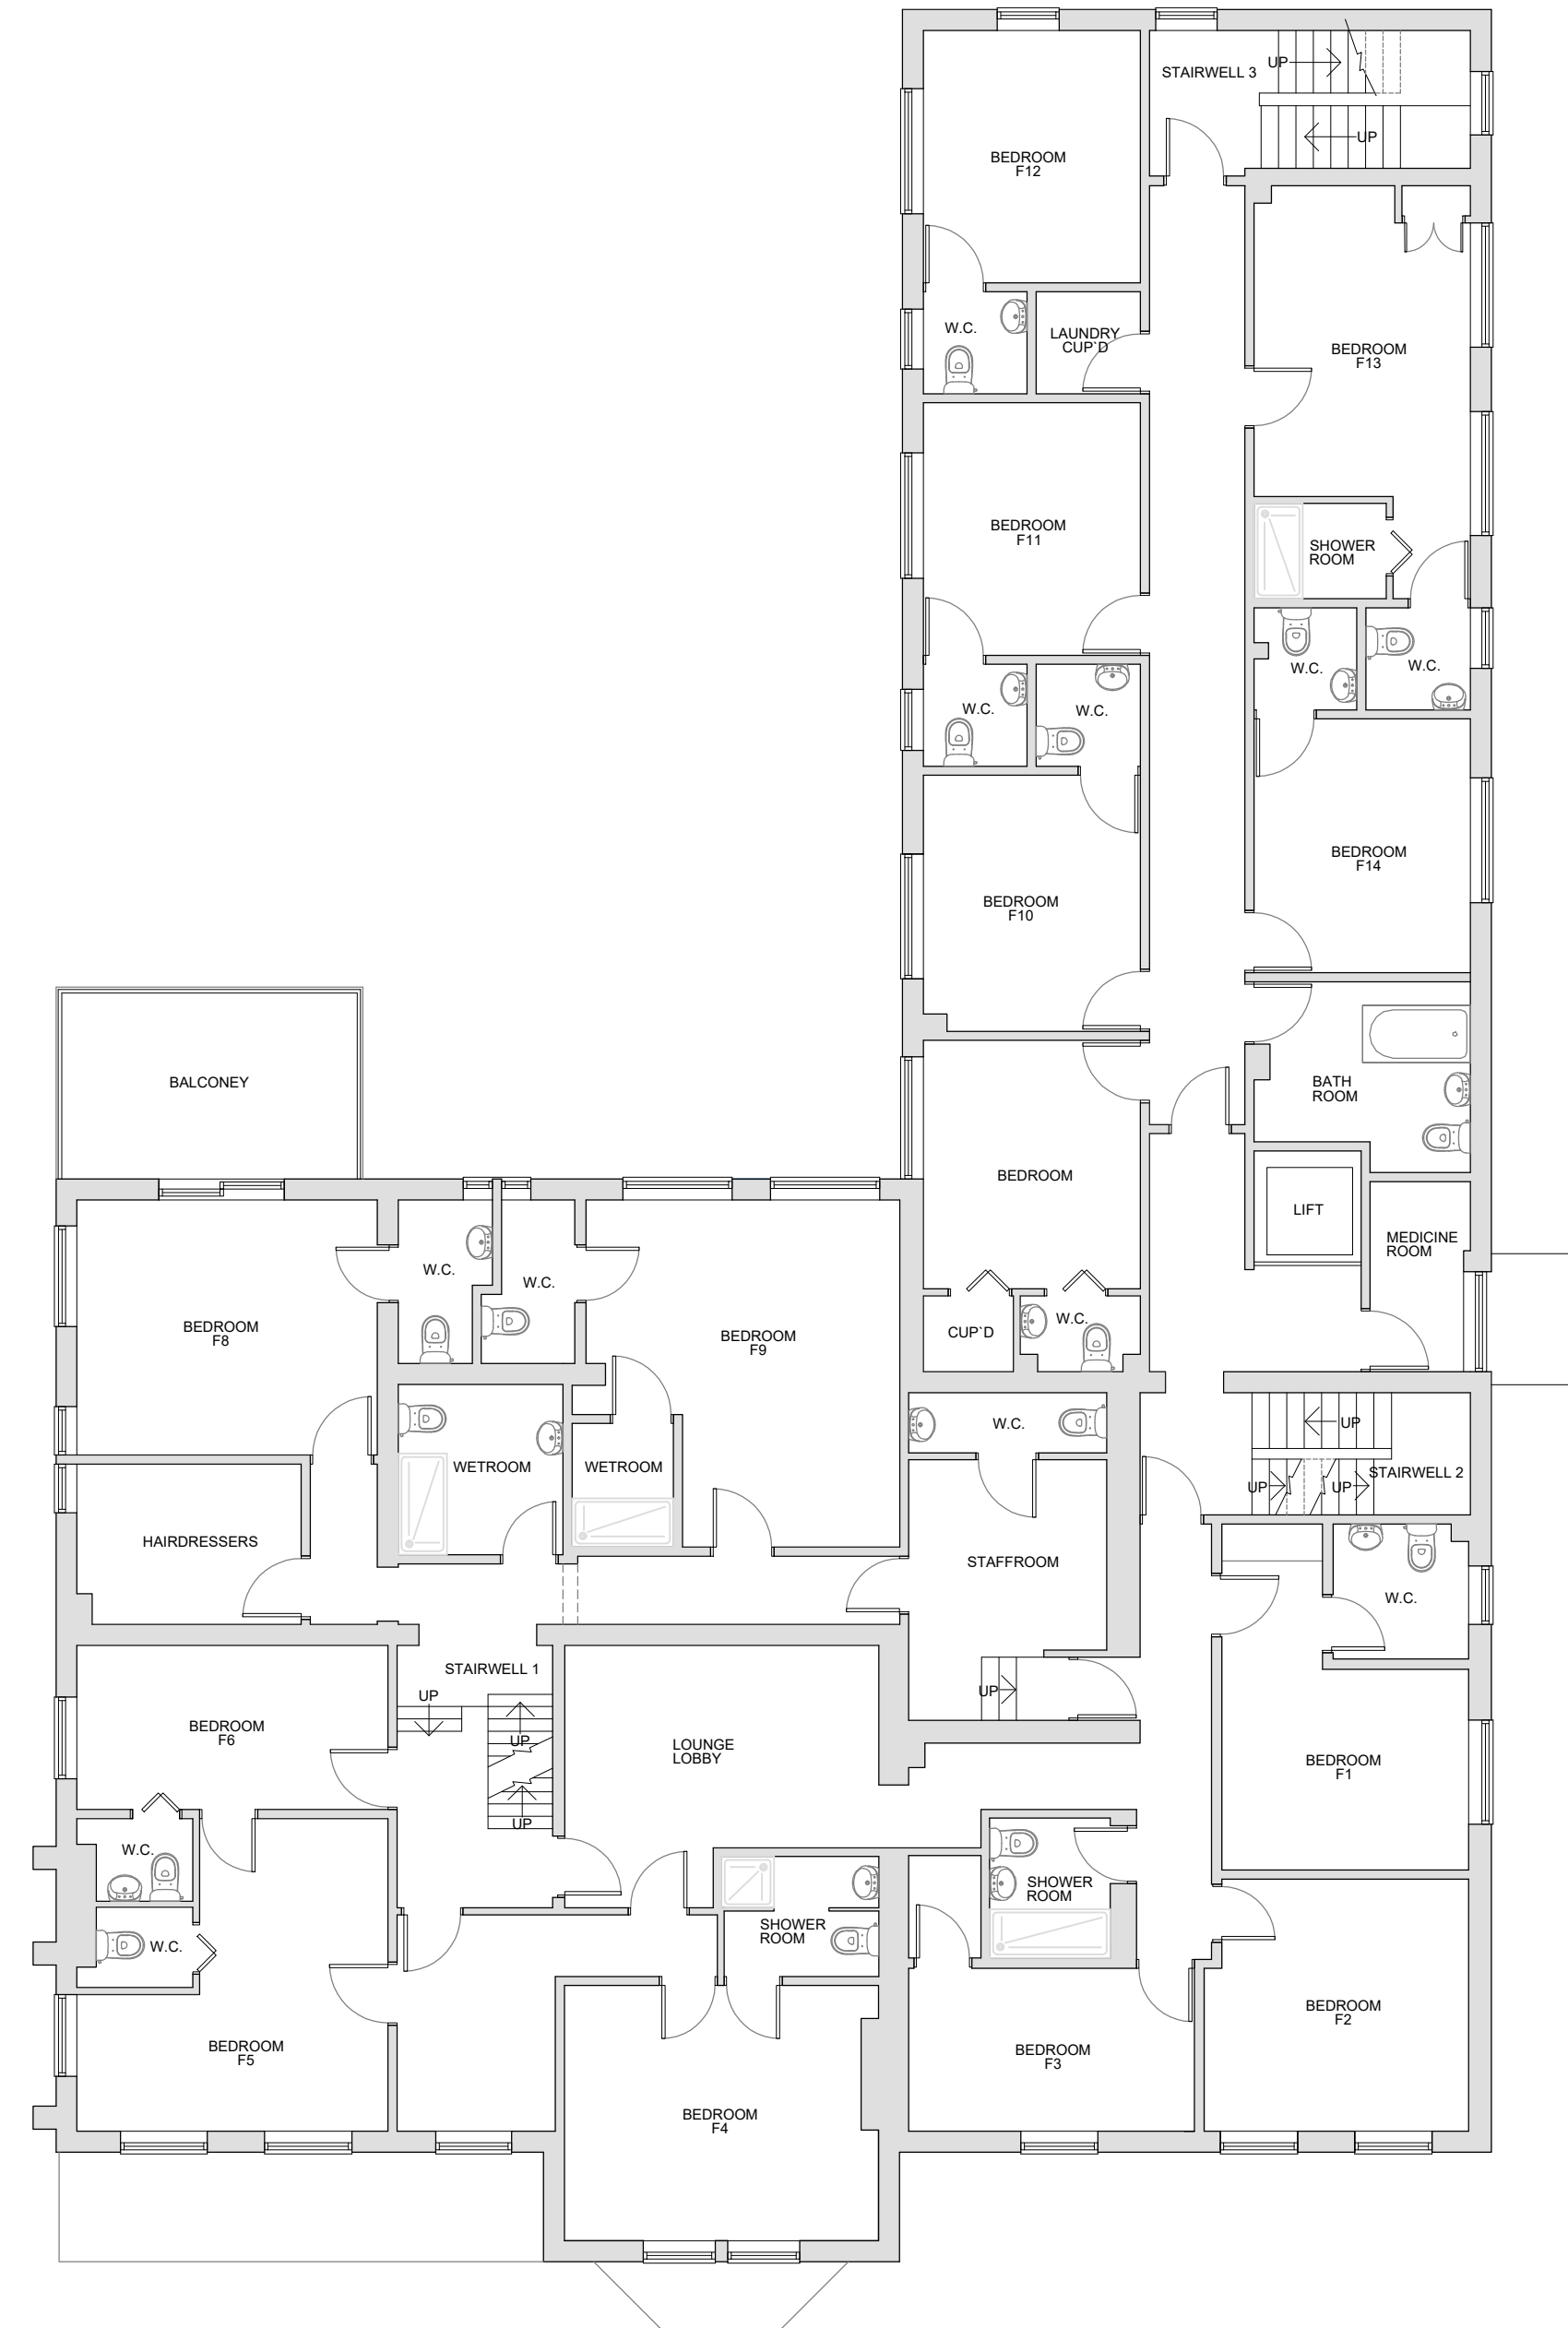

FIRST FLOOR PLAN
1:100

 

JOB TITLE THE CHESTNUTS CARE HOME WROTHAM ROAD, MEOPHAM GRAVESEND DA13 9AH	DRAWING TITLE RETROPECTIVE APPLICATION PLANS FOR GARDEN ROOM		
	SCALE 1:100 @ A1	DRAWING NUMBER BDS-CN-P20	REVISION
DATE JULY 23			