




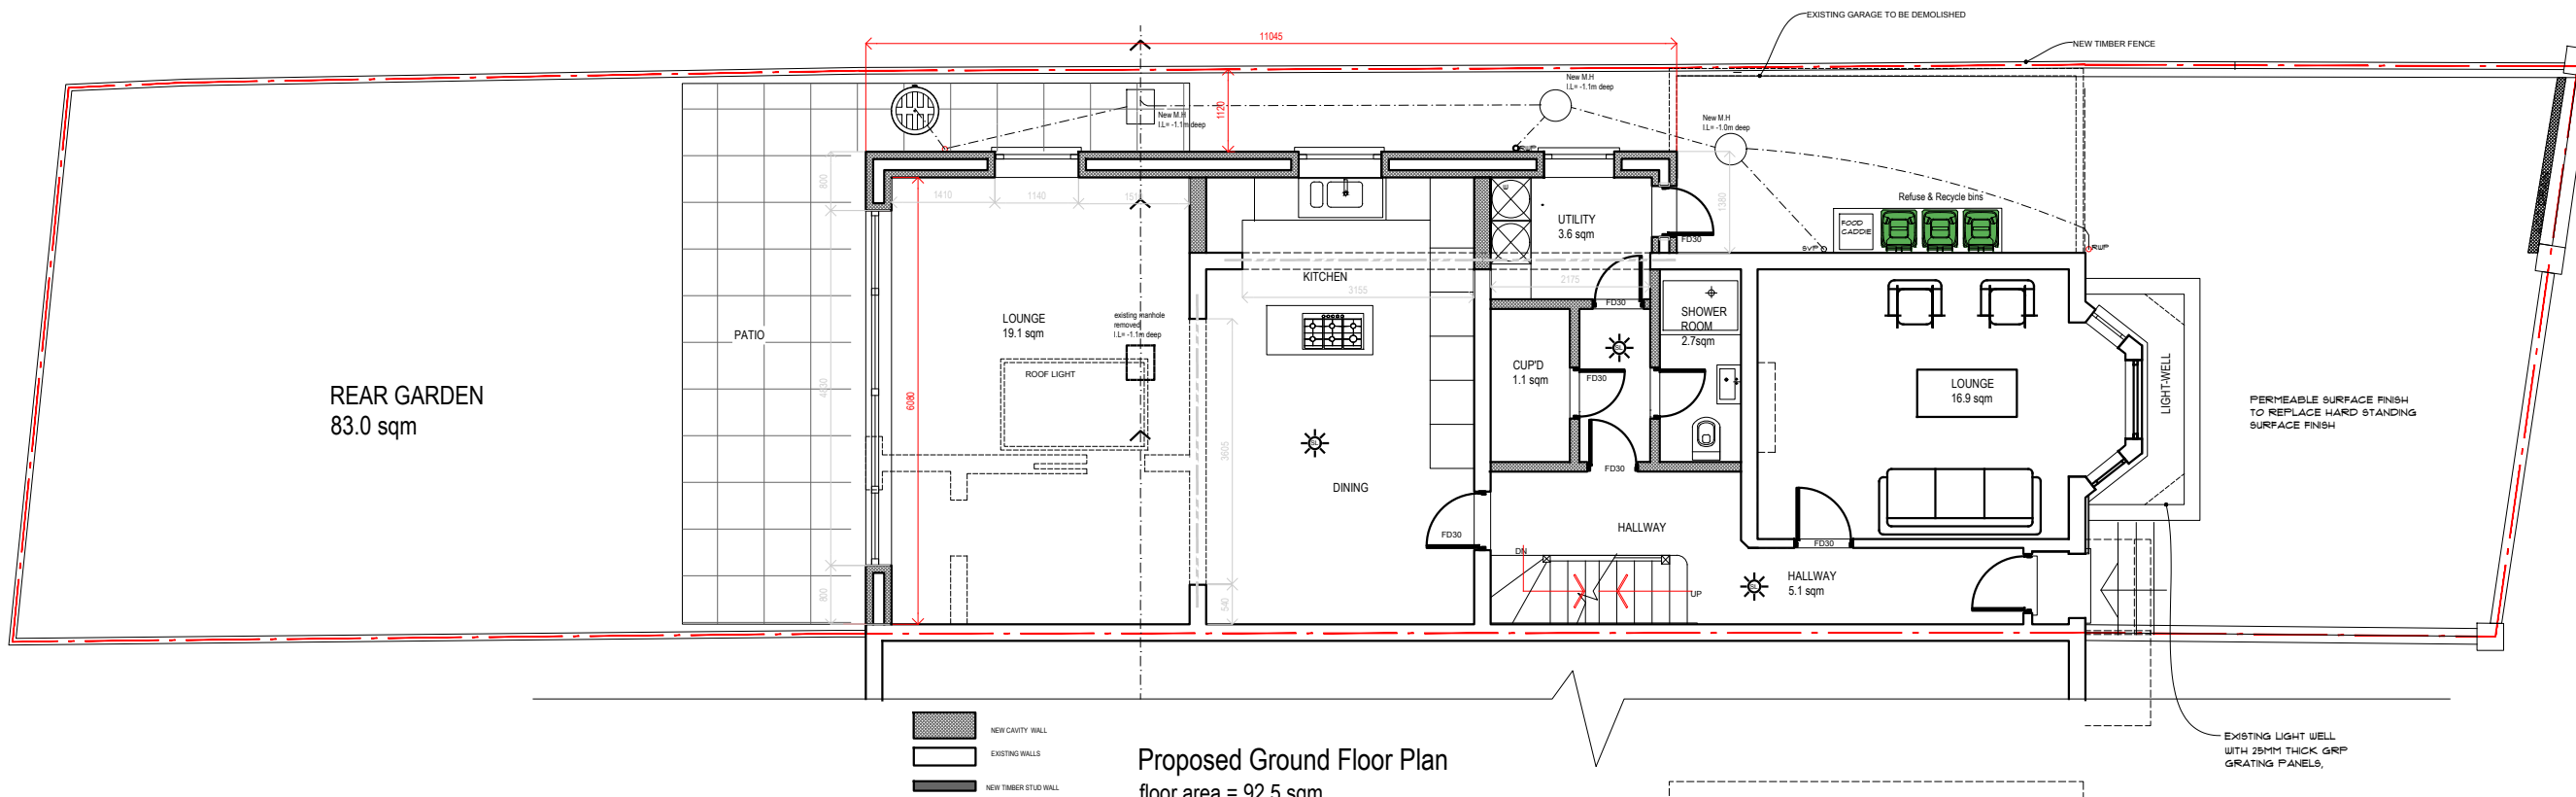


Proposed Ground Floor Plan
floor area = 92.5 sqm

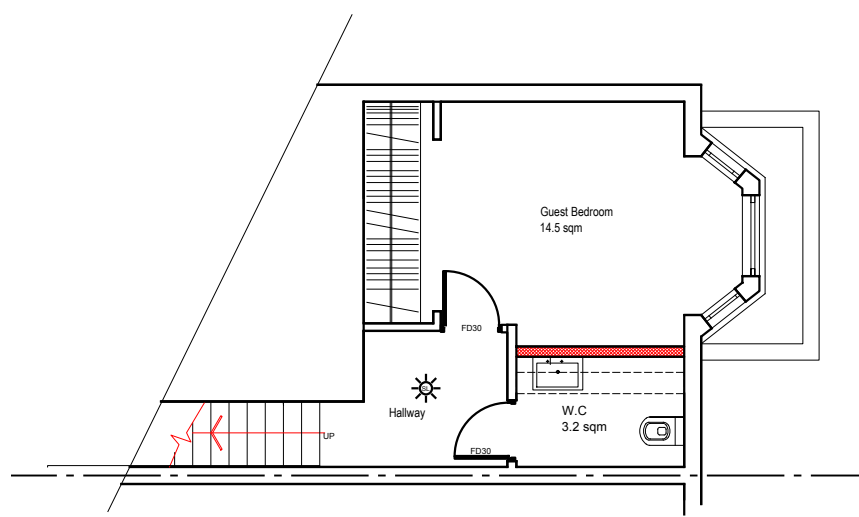

Proposed Basement Floor Plan
floor area 22.9 sqm

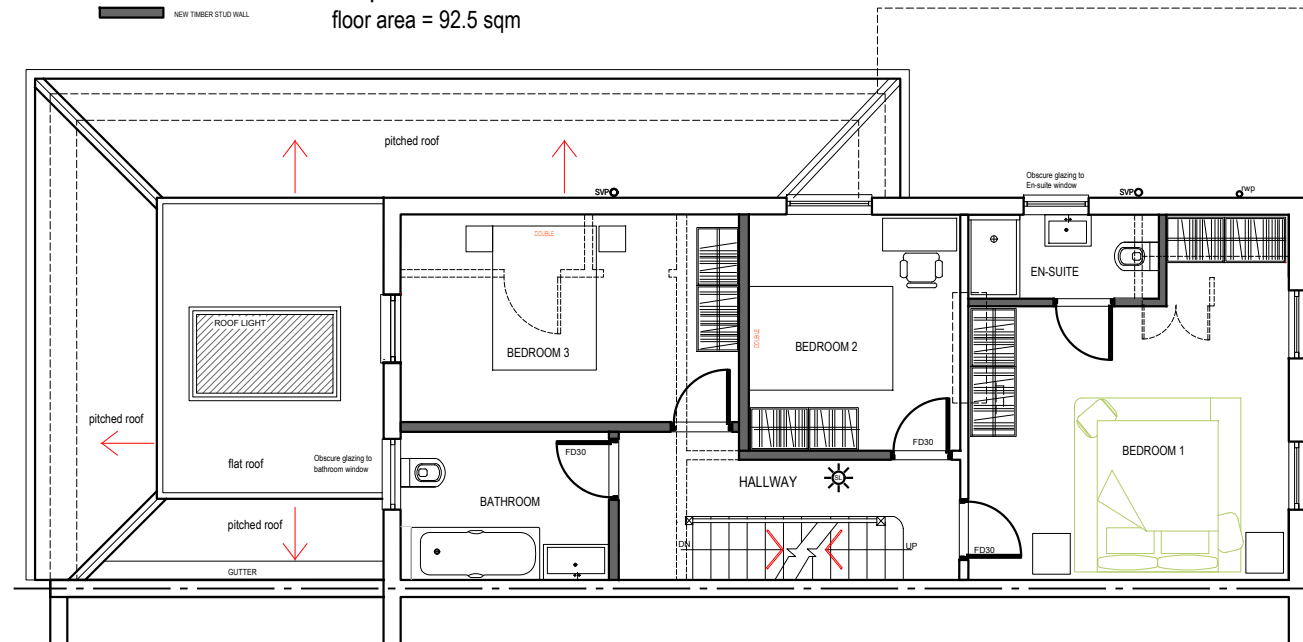

Proposed First Floor Plan
floor area = 75.3 sqm

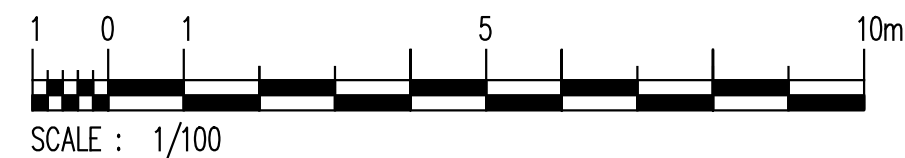

A	FIRST FLOOR INTERNAL LAYOUT REVISED	SEPT 2023
	The first floor level bathroom is now to the rear, increase side of bedroom 3	
	Parking Reference is Omitted	OCT 2023
00	Text Description of Revision	00.00.00
Revision	Description	Date

HPDESIGN STUDIO

HPDESIGN STUDIO
146 Essex Road
Leytonstone
E10 6BS
T: 07946883273
E: purbeckhouse16@gmail.com

Project 40 Springhead Rd, Northfleet,
Gravesend DA11 9QY

Title
Proposed Basement Ground Floor & FF Plan

Client
Mr Mark Fante

Lead Consultant
Project Number
SH-07/2023

Drawing Number
SH-08B

Revision
-

Scale 1:100@A3
Date
Mar. 2023