
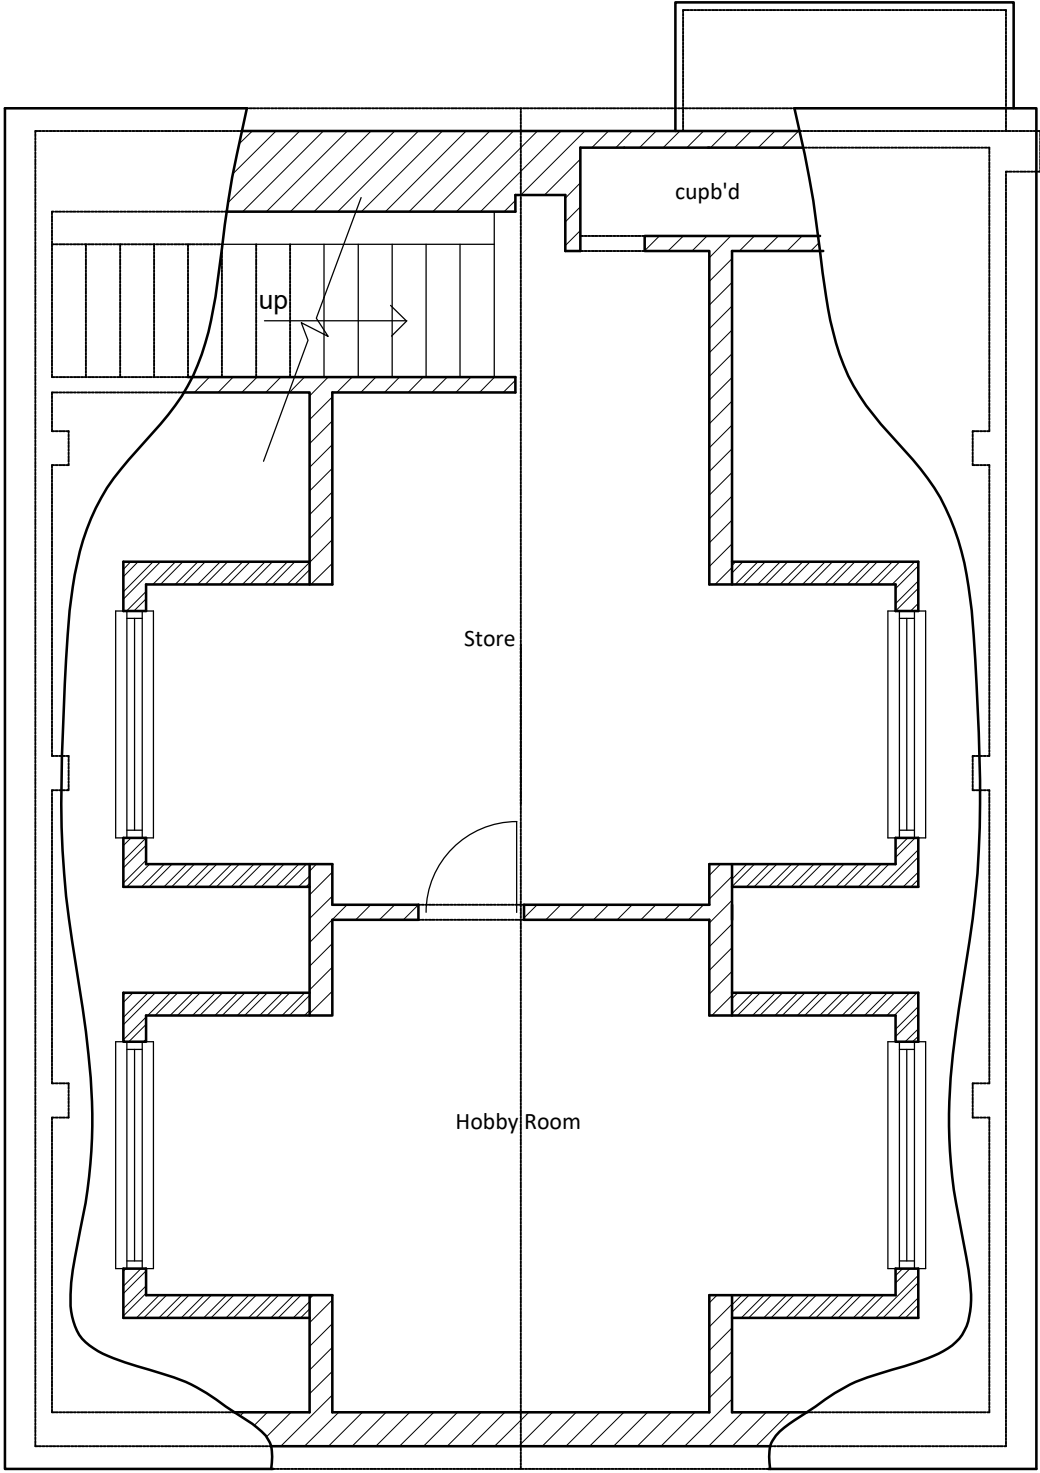


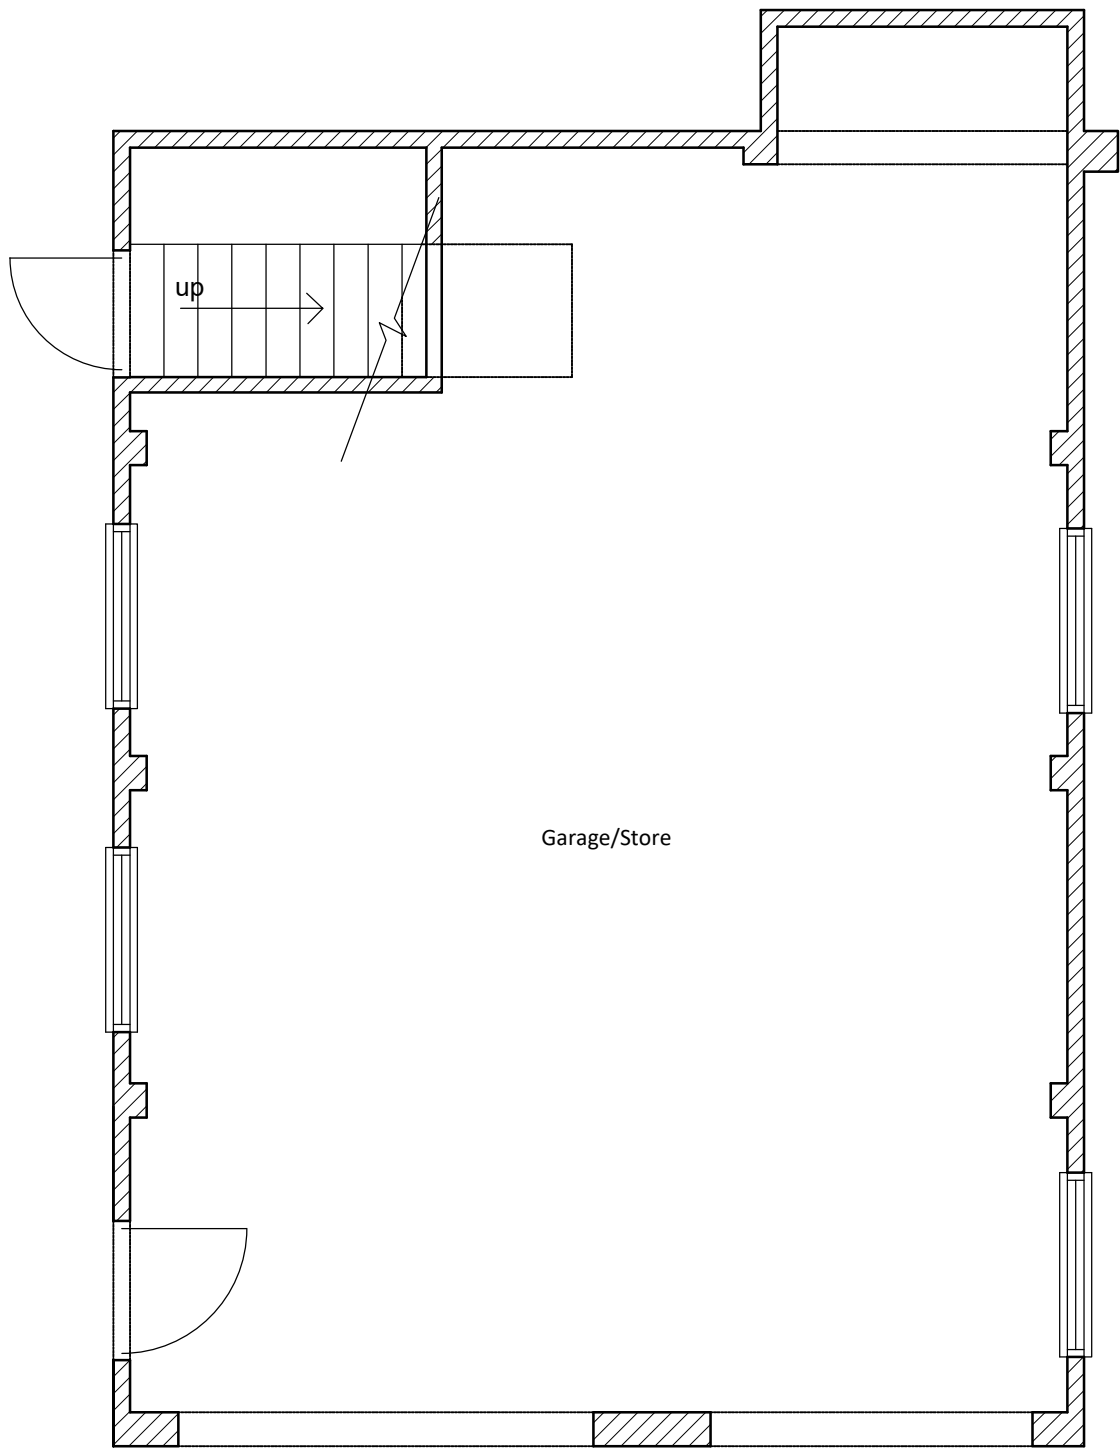

2 The Parade, Ash Road, Hartley
Longfield, Kent DA3 8BG

Tel: 01474 703705
www.grahamsimpkinplanning.co.uk
Email: webmail@grahamsimpkinplanning.co.uk

Project Title Starwood, Pear Tree Lane, Shorne, DA12 3JU		Job No 3926B
Drawing Title Proposed Floor Plans	Drawing No 05	Revision B 20.12.2024
Date 18.11.2024	Drawn by MDE	Checked by PN
Scale 1:50 @ A2	Note	
00.511.522.53 1:50metres		N