


Note:
Survey data provided by Scan Plan. No responsibility is taken by Offset Architects for the accuracy of the information provided.

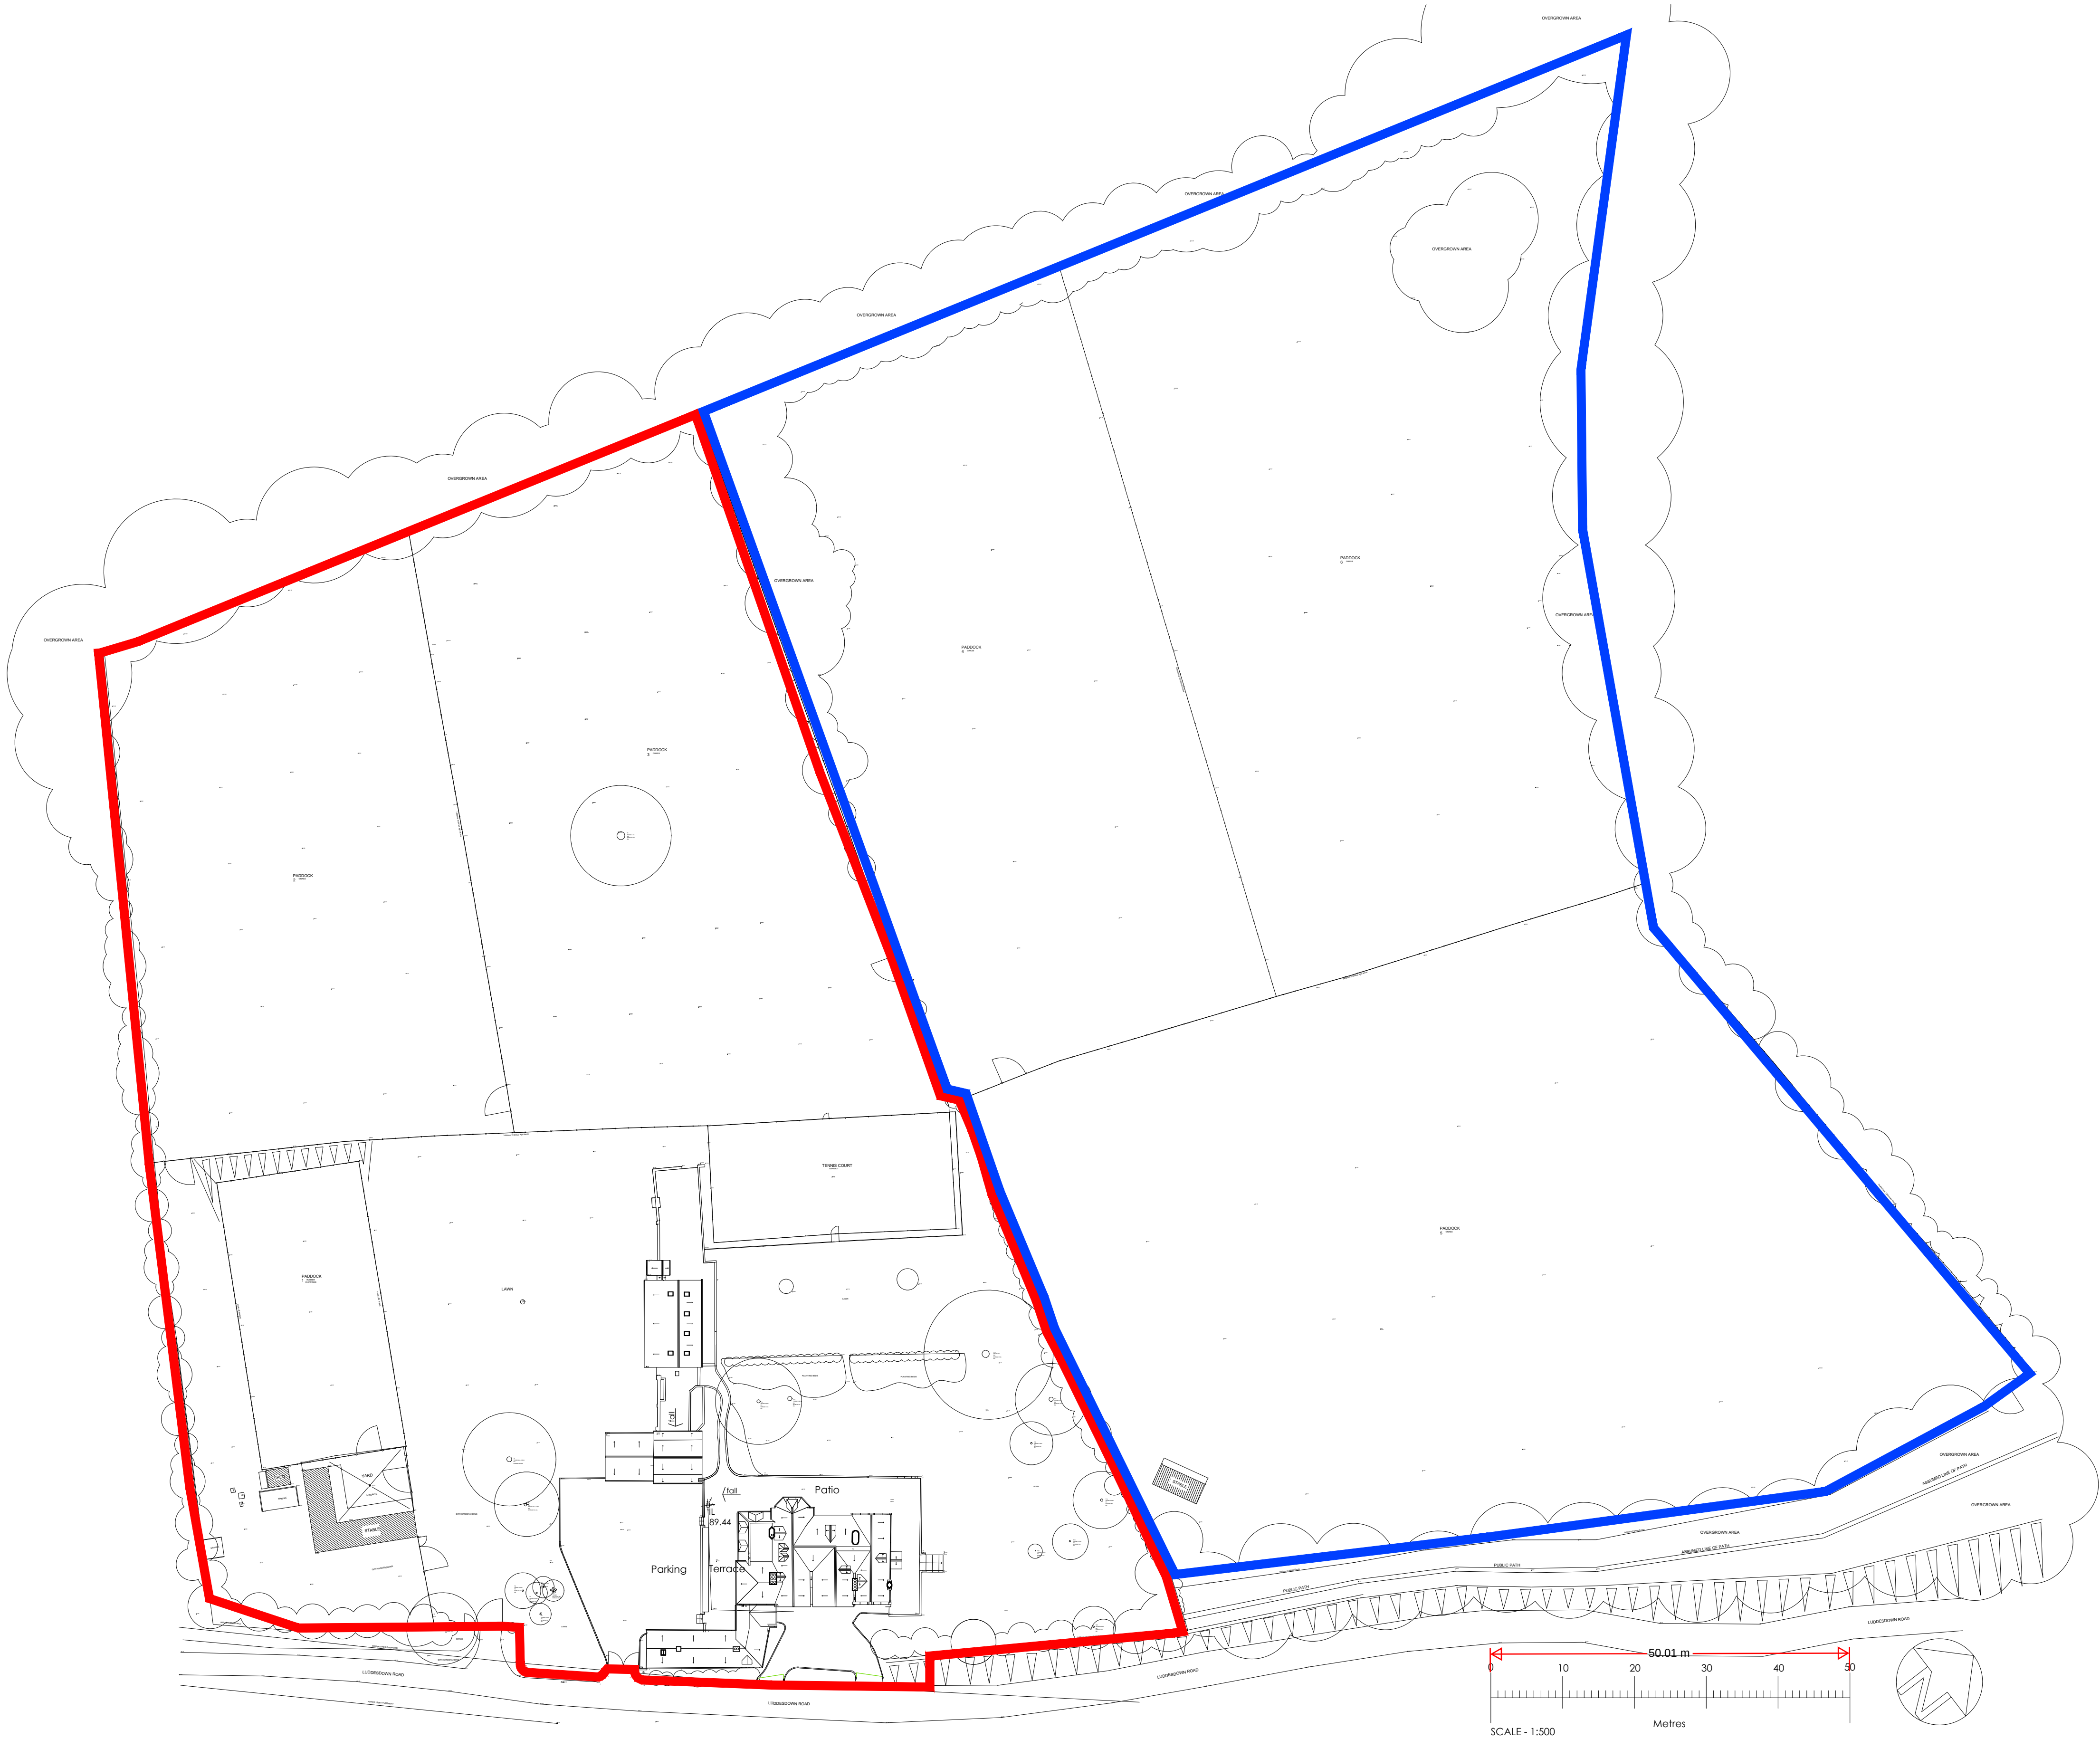

SITE PLAN
SCALE 1:500

Rev	Date	Comments
PLANNING		
Client Mr & Mrs Dewale		
Project Old Rectory Ludesdown Road Gravesend DA13 0XE		
Title Proposed Block Plan		
Project No. 8744		Date Dec 24
Drawing No. 8744-PD-15		Revision
Scale as shown @ A1		Drawn PR
		Check PH