



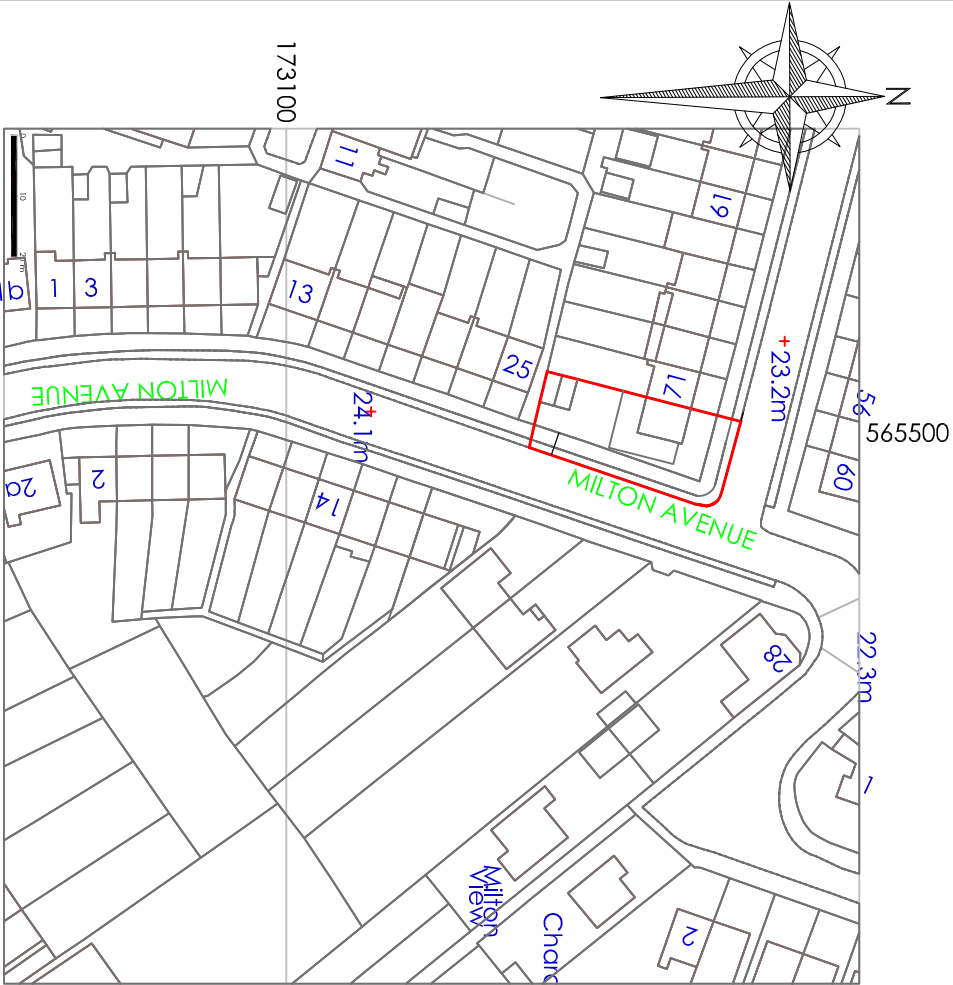

SITE MAP Scale 1 : 1 250

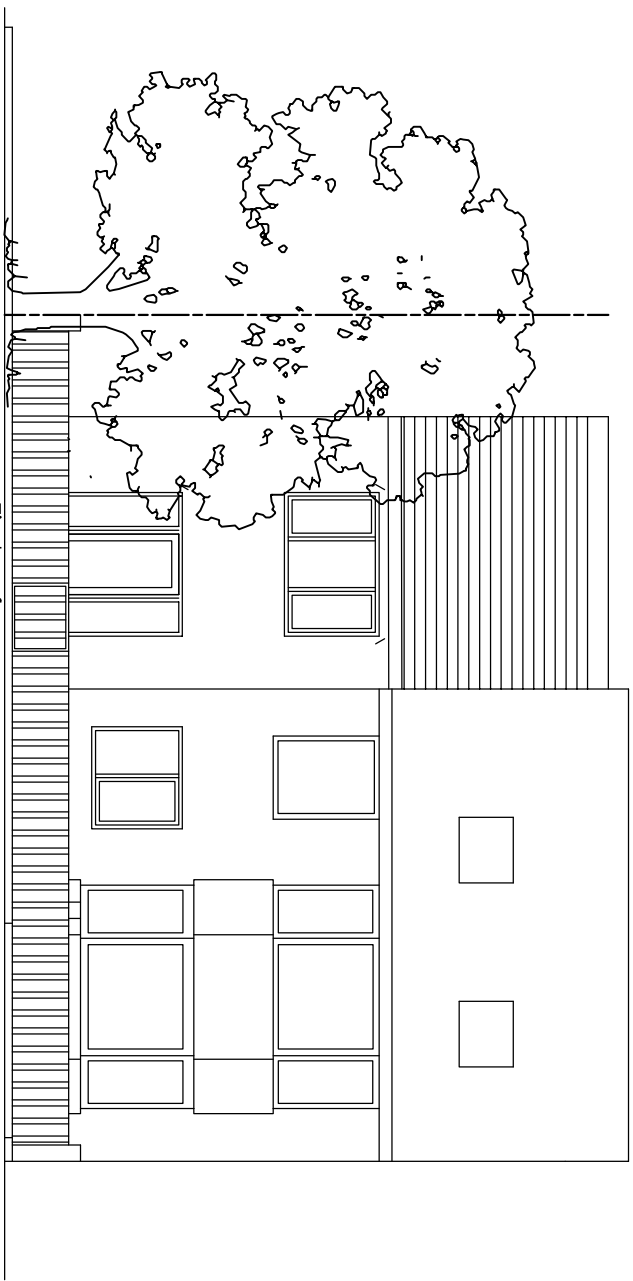

EXISTING FRONT ELEVATION



Existing Block Plan Scale 1 : 200

Project		Mr M Shoker 73 Parrock Av. Gravesend Kent		Vehicle Crossover	
Drawing Title		Site Map, Existing Front Elevation and Block Plan			
		A		Revise red line	
		Rev		Description	
		Dec24		Date	
		HC		Nov 24	
		1:1250 1:100 1:200		Scale	
		73PA/A3/O1A		Drawing No.	