



Boundary line

 


LEGEND

- Existing wall
- Existing wall to be demolished
- 300mm Proposed wall - External
- 130mm Proposed wall - Internal
- Proposed doors and windows
- Demolished roof line
- Proposed roof

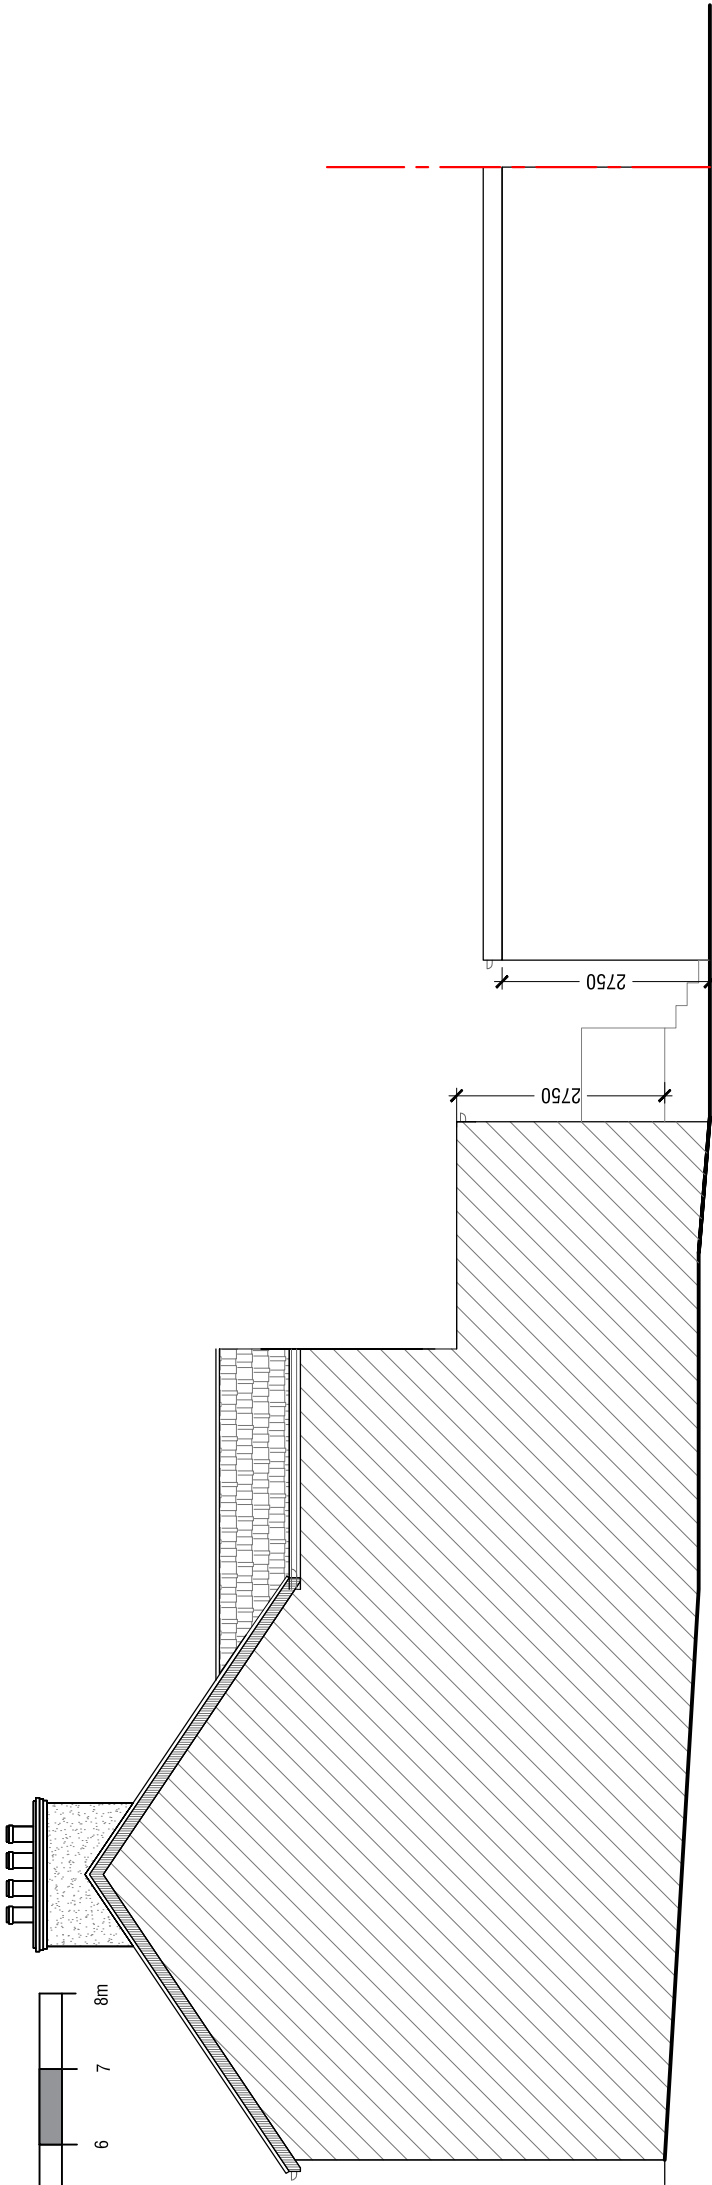


PROPOSED RIGHT SIDE ELEVATION

Scale 1:100

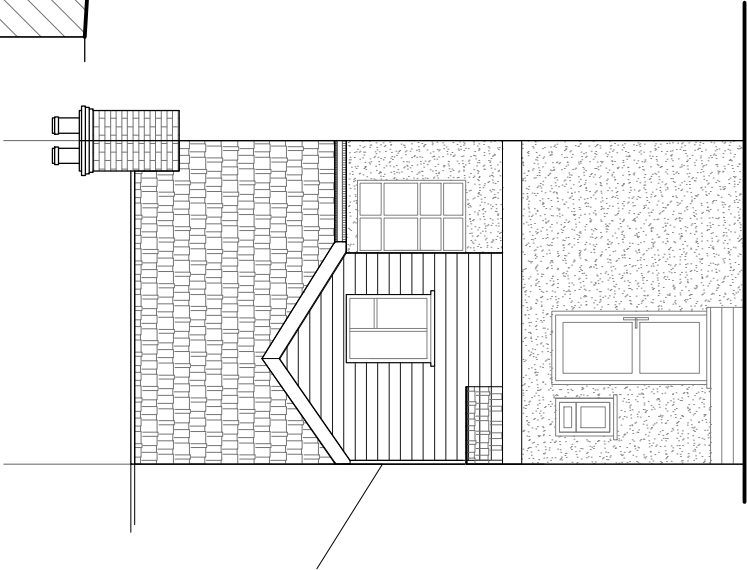

PROPOSED REAR ELEVATION

Scale 1:100

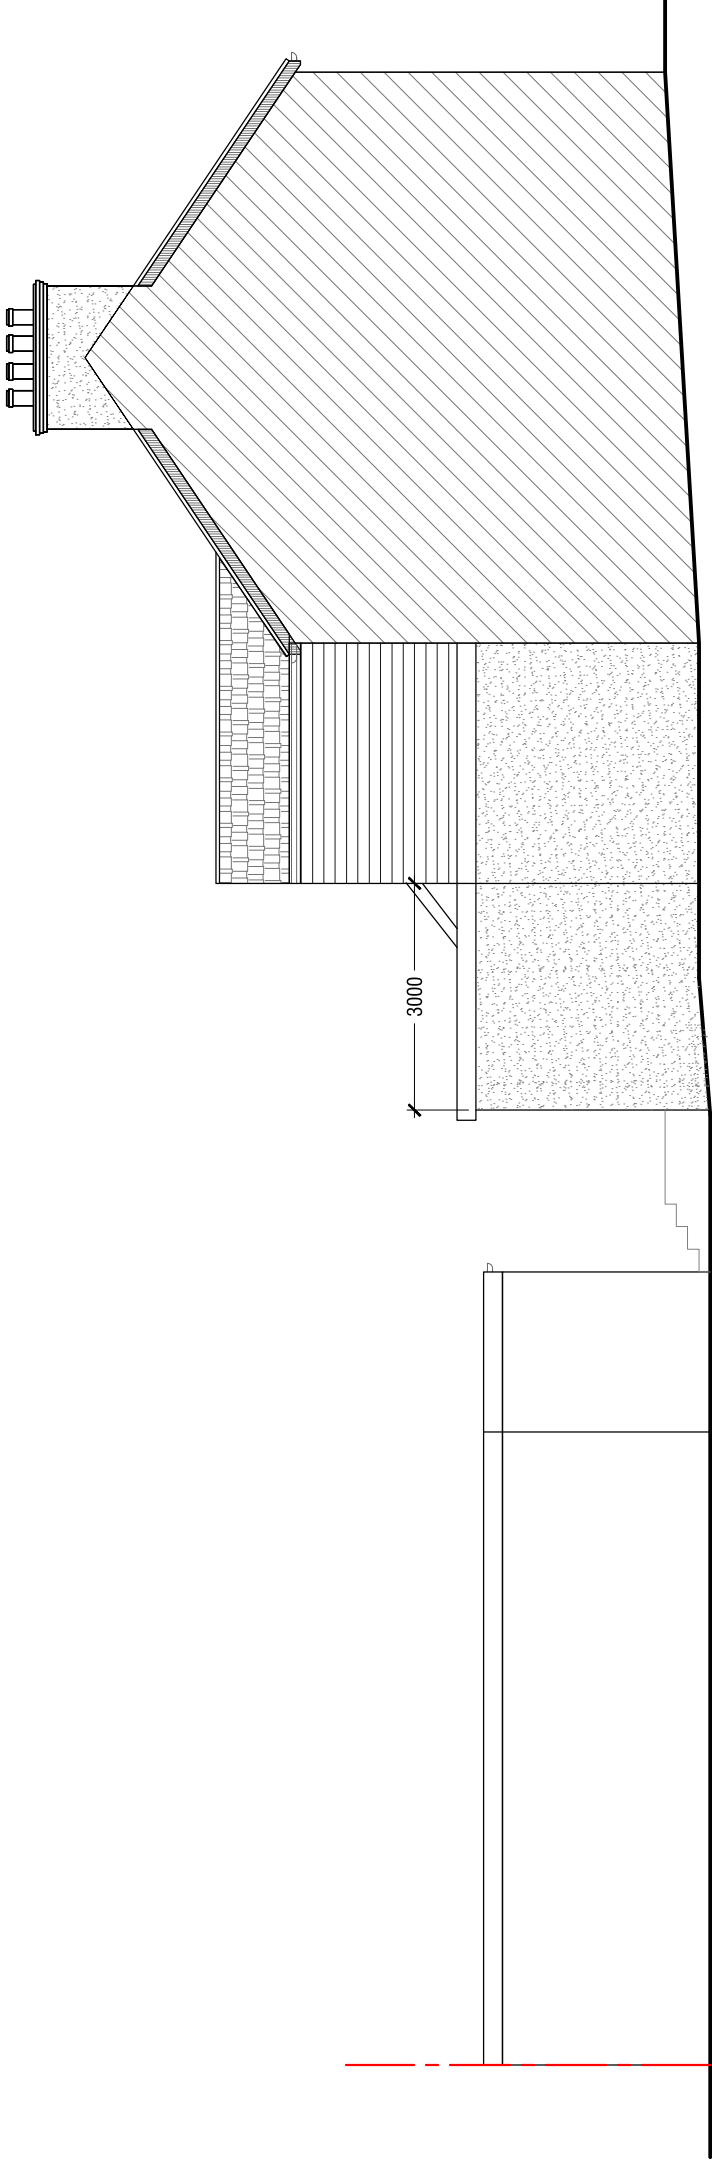

PROPOSED LEFT SIDE ELEVATION

Scale 1:100



OAKFIELD PLANNING GROUP

Project: 6 Stonebridge Road, Northfleet, Gravesend, Kent, DA11 9DR

Title: Planning Drawings

Drawing Number: B-12-02-2026_01

Date: 16/05/2026

| Rev No: 00

| Paper Size: 1:100 at A3