



- LEGEND
- Existing wall
 - Existing wall to be demolished
 - 300mm Proposed wall - External
 - 130mm Proposed wall - Internal
 - Proposed doors and windows
 - Demolished roof line
 - Proposed roof

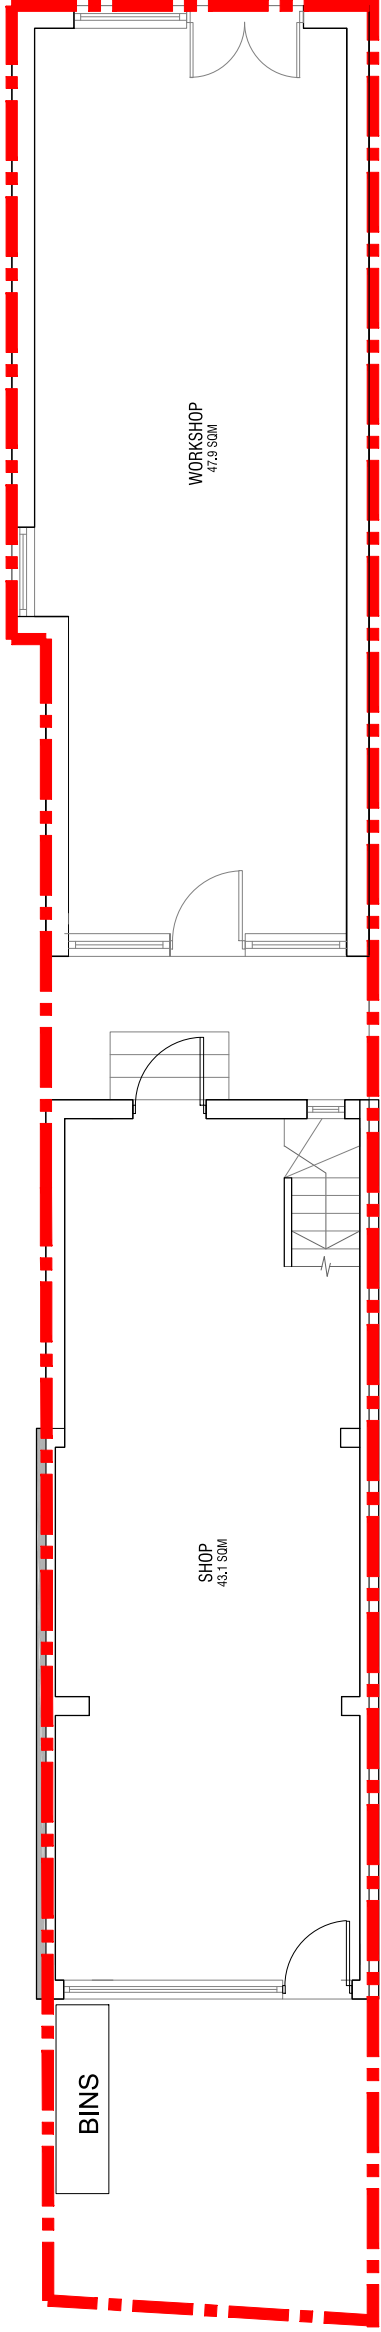


EXISTING GROUND FLOOR PLAN

Scale 1:100

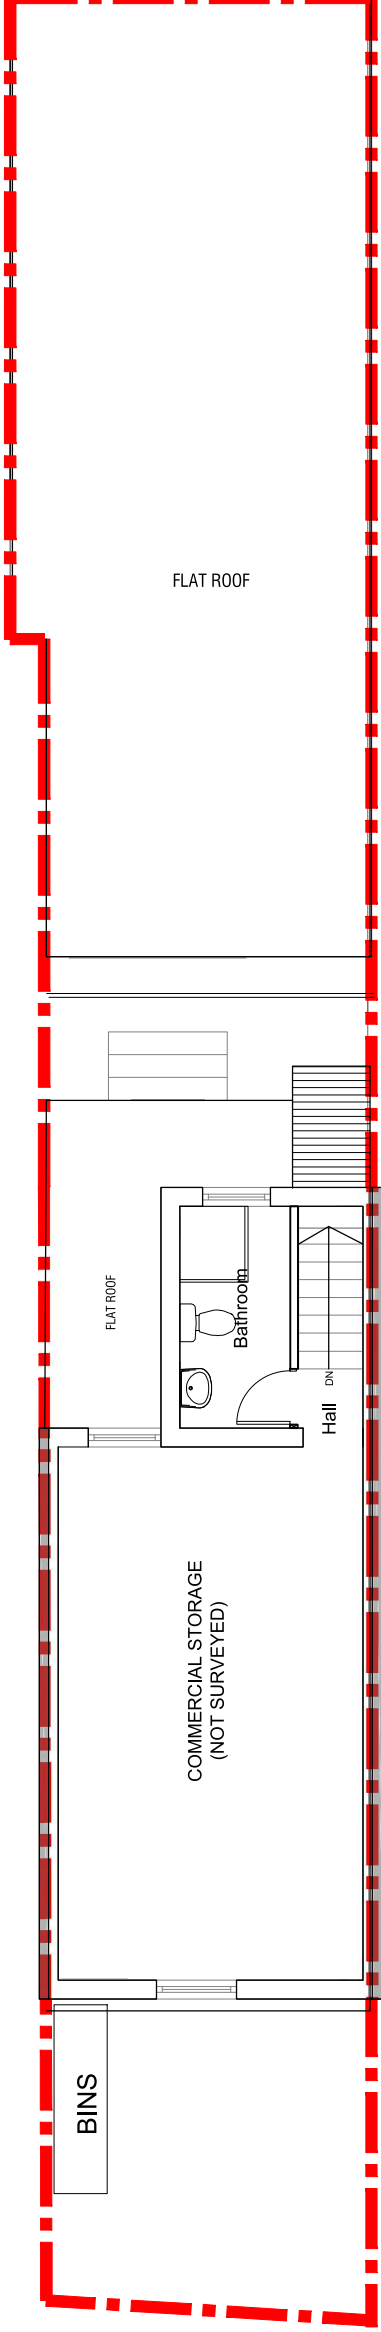

EXISTING FIRST FLOOR PLAN

Scale 1:100

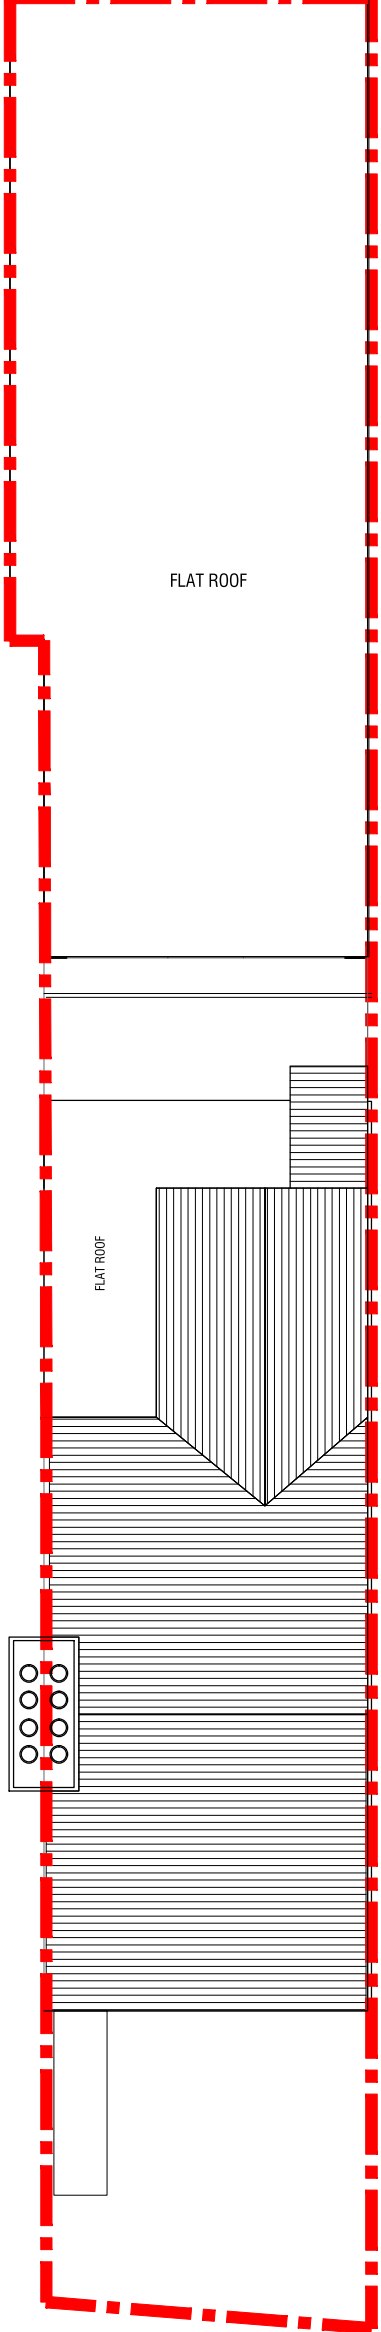

EXISTING ROOF PLAN

Scale 1:100



OAKFIELD PLANNING GROUP

Project: 6 Stonebridge Road, Northfleet, Gravesend, Kent, DA11 9DR

Title: Planning Drawings

Drawing Number: B-12-02-2026_01

| Rev No: 00

Date: 16/05/2026

| Paper Size: 1:100 at A3