


NOTES:

- Do not scale from this drawing.
- All dimensions to be verified on site and is in mm.
- Builder to verify all dimensions, heights and levels prior to commencement of work.
- All documents shall be checked to ensure that they are compatible by the contractor before construction commences. In the event of apparent ambiguity or contradiction the engineer and/ or architect shall be notified immediately.
- The contractor in preparing his estimate shall visit the site and acquaint himself with the problems involved.
- The contractor shall issue all statutory notices to the local Authority during progress and completion of works.

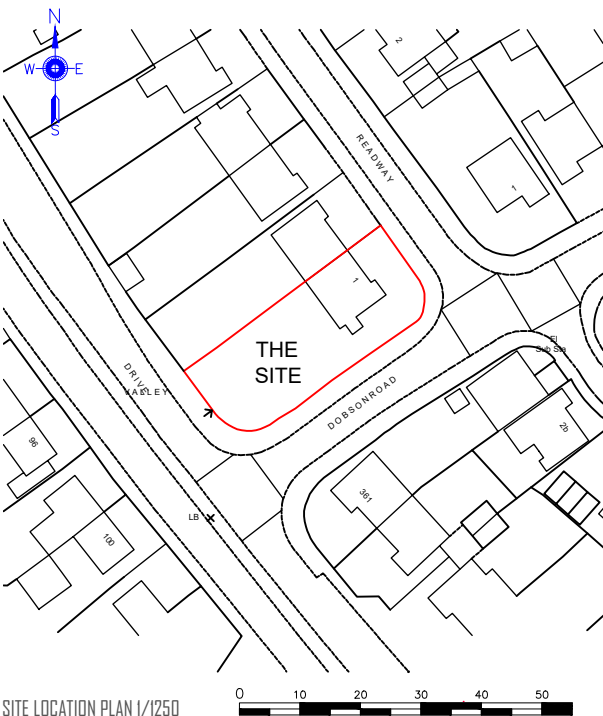

SITE LOCATION PLAN 1/1250
Scale 1/1250

LEGEND


- Proposed Plot Plan
- Existing Plot Plan
- Site Boundary

REV.	DESCRIPTION	DRAWN	DATE
REVISIONS			
Issued for			
PLANNING			
SITE ADDRESS			
1 READ WAY GRAVESEND KENT DA12 5TQ			
CLIENT			
STEVE SMITH			
SCALE			
as indicated	SHEET SIZE A2	DRAWN T.U	DATE 09/07/2021
DRAWING TITLE			
Comparison Block Plan and Existing Site Plan			
DRAWING NUMBER		REVISION	
A100			



UNIT 4
INNOVATION CENTRE
CANAL STREET
ROCHESTER, KENT
ME2 4DT

T: 01474 660 7575
M: 073 7501 9174
www.mcd-designers.com
info@mcd-designers.com
Company Reg No. 11611809
VAT Reg No. 308 2764 15

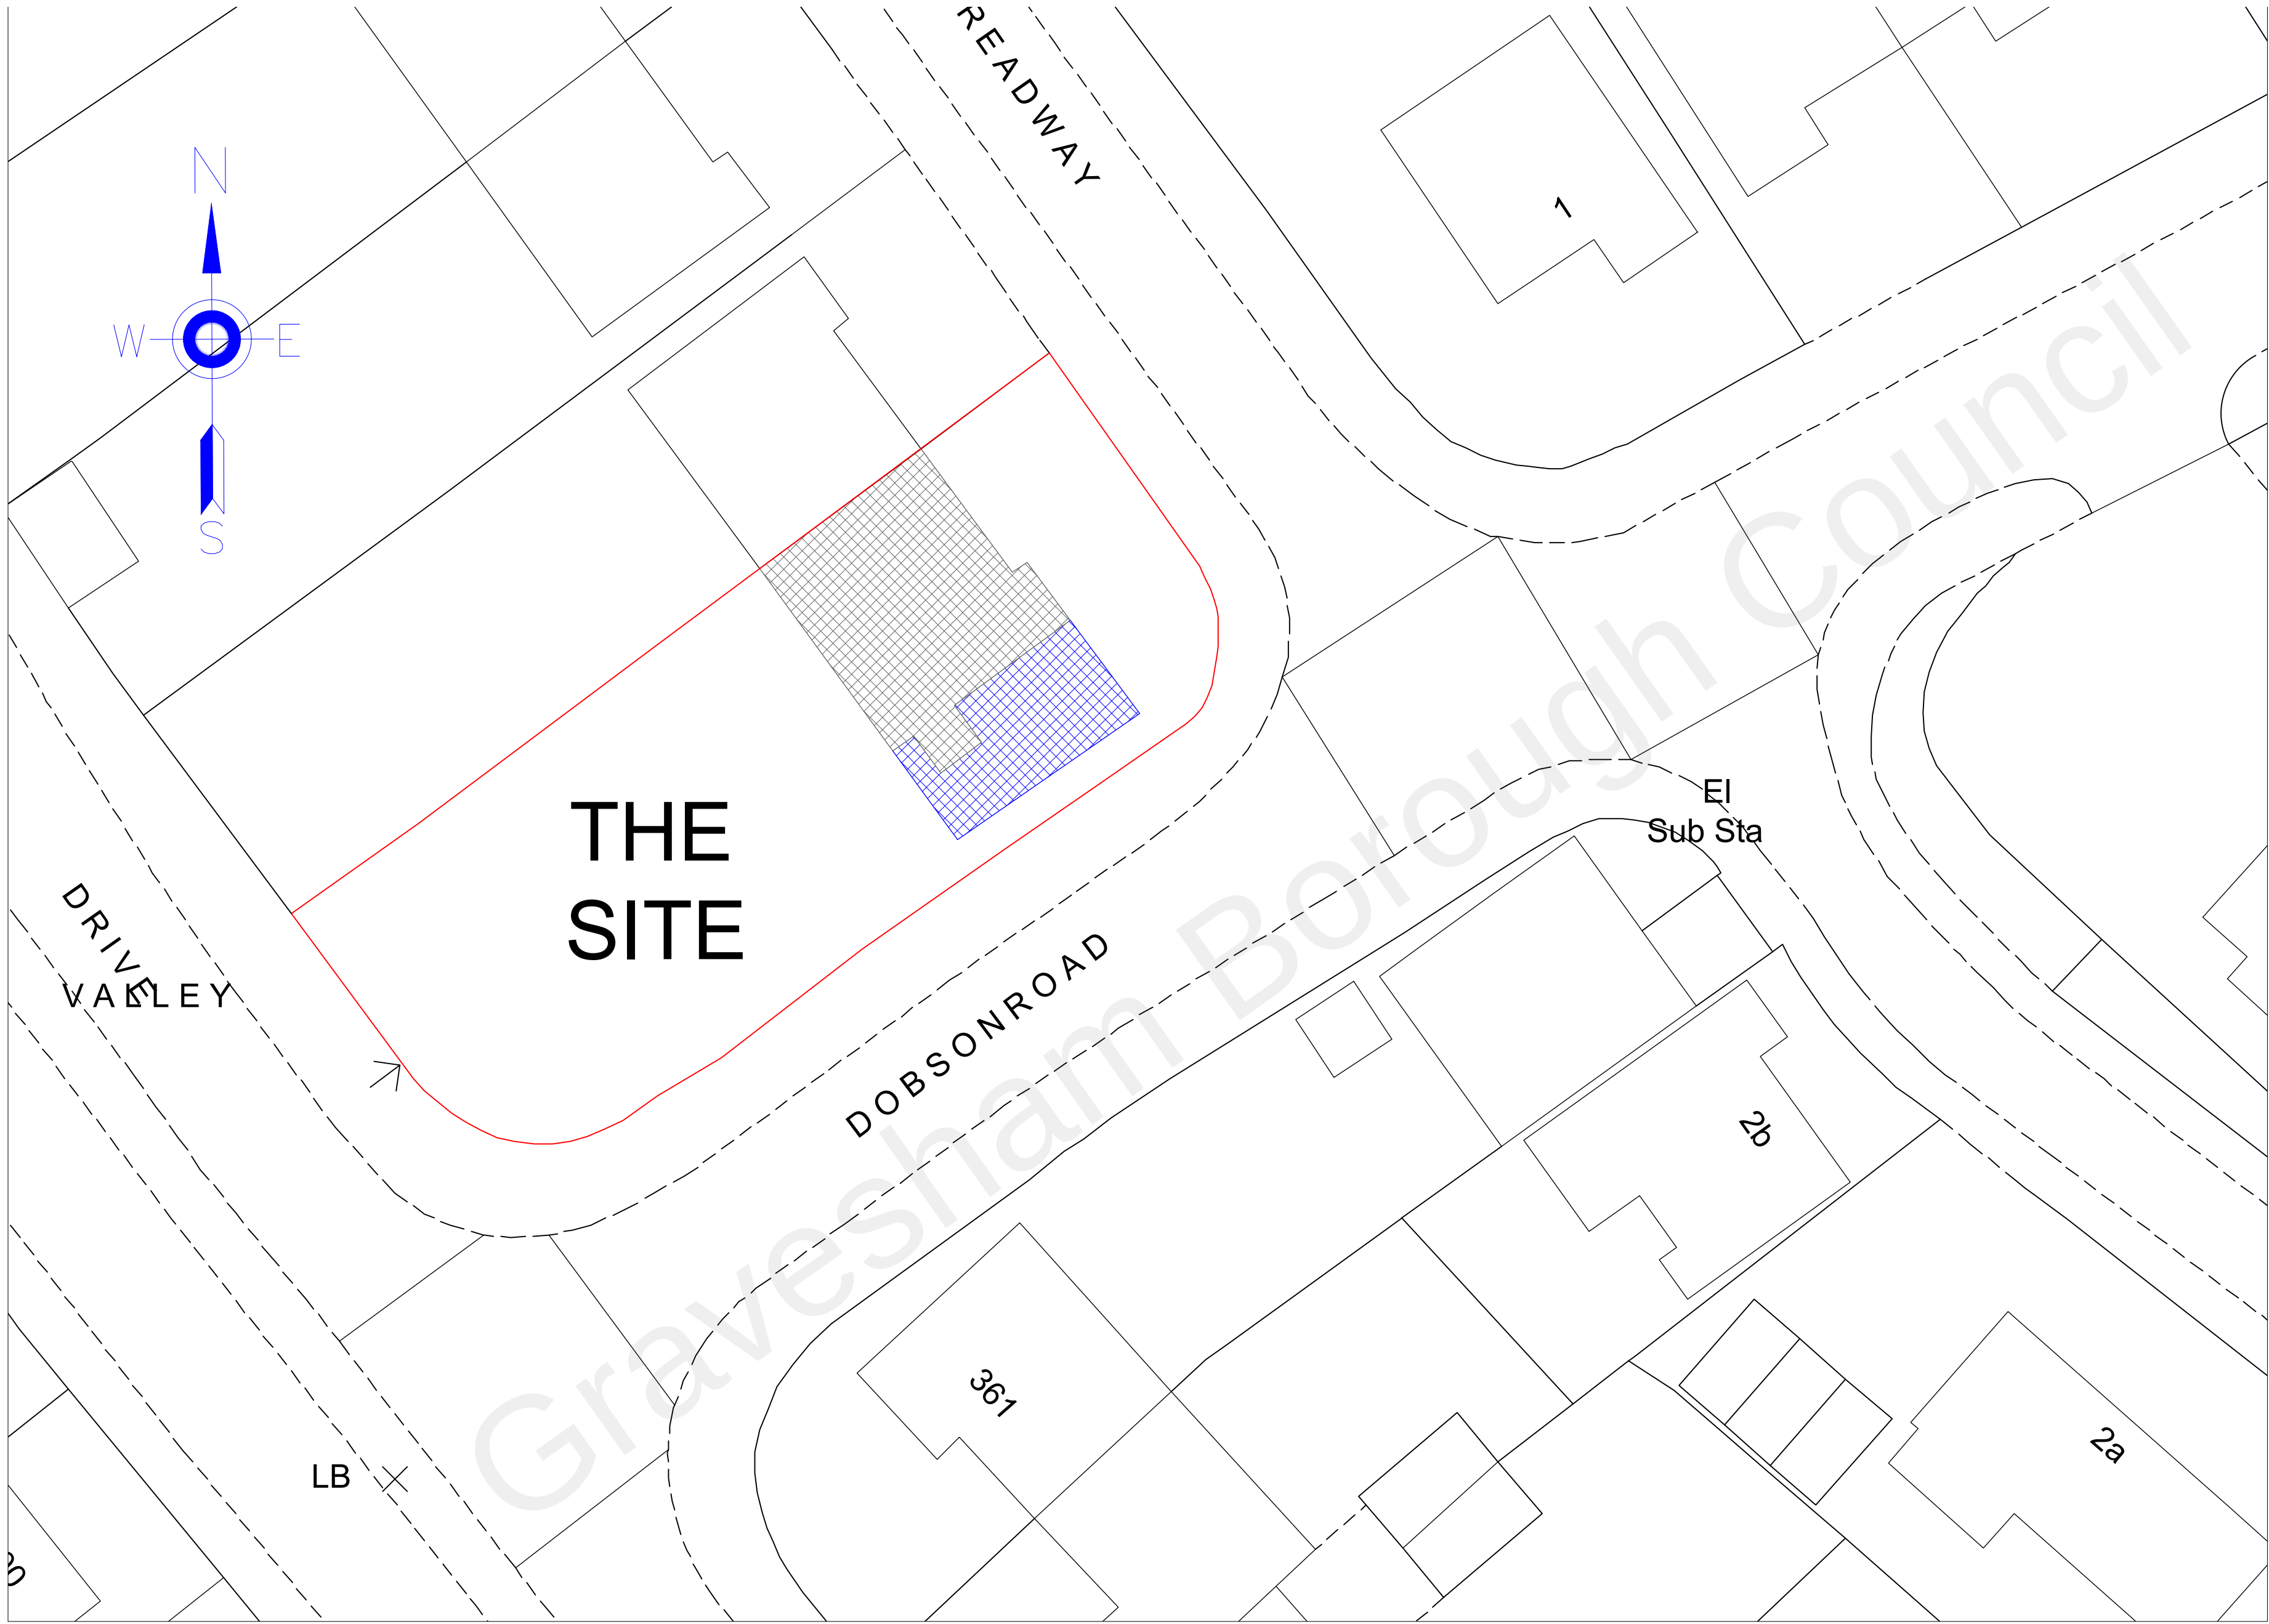

COMPARISON BLOCK PLAN 1-200

