




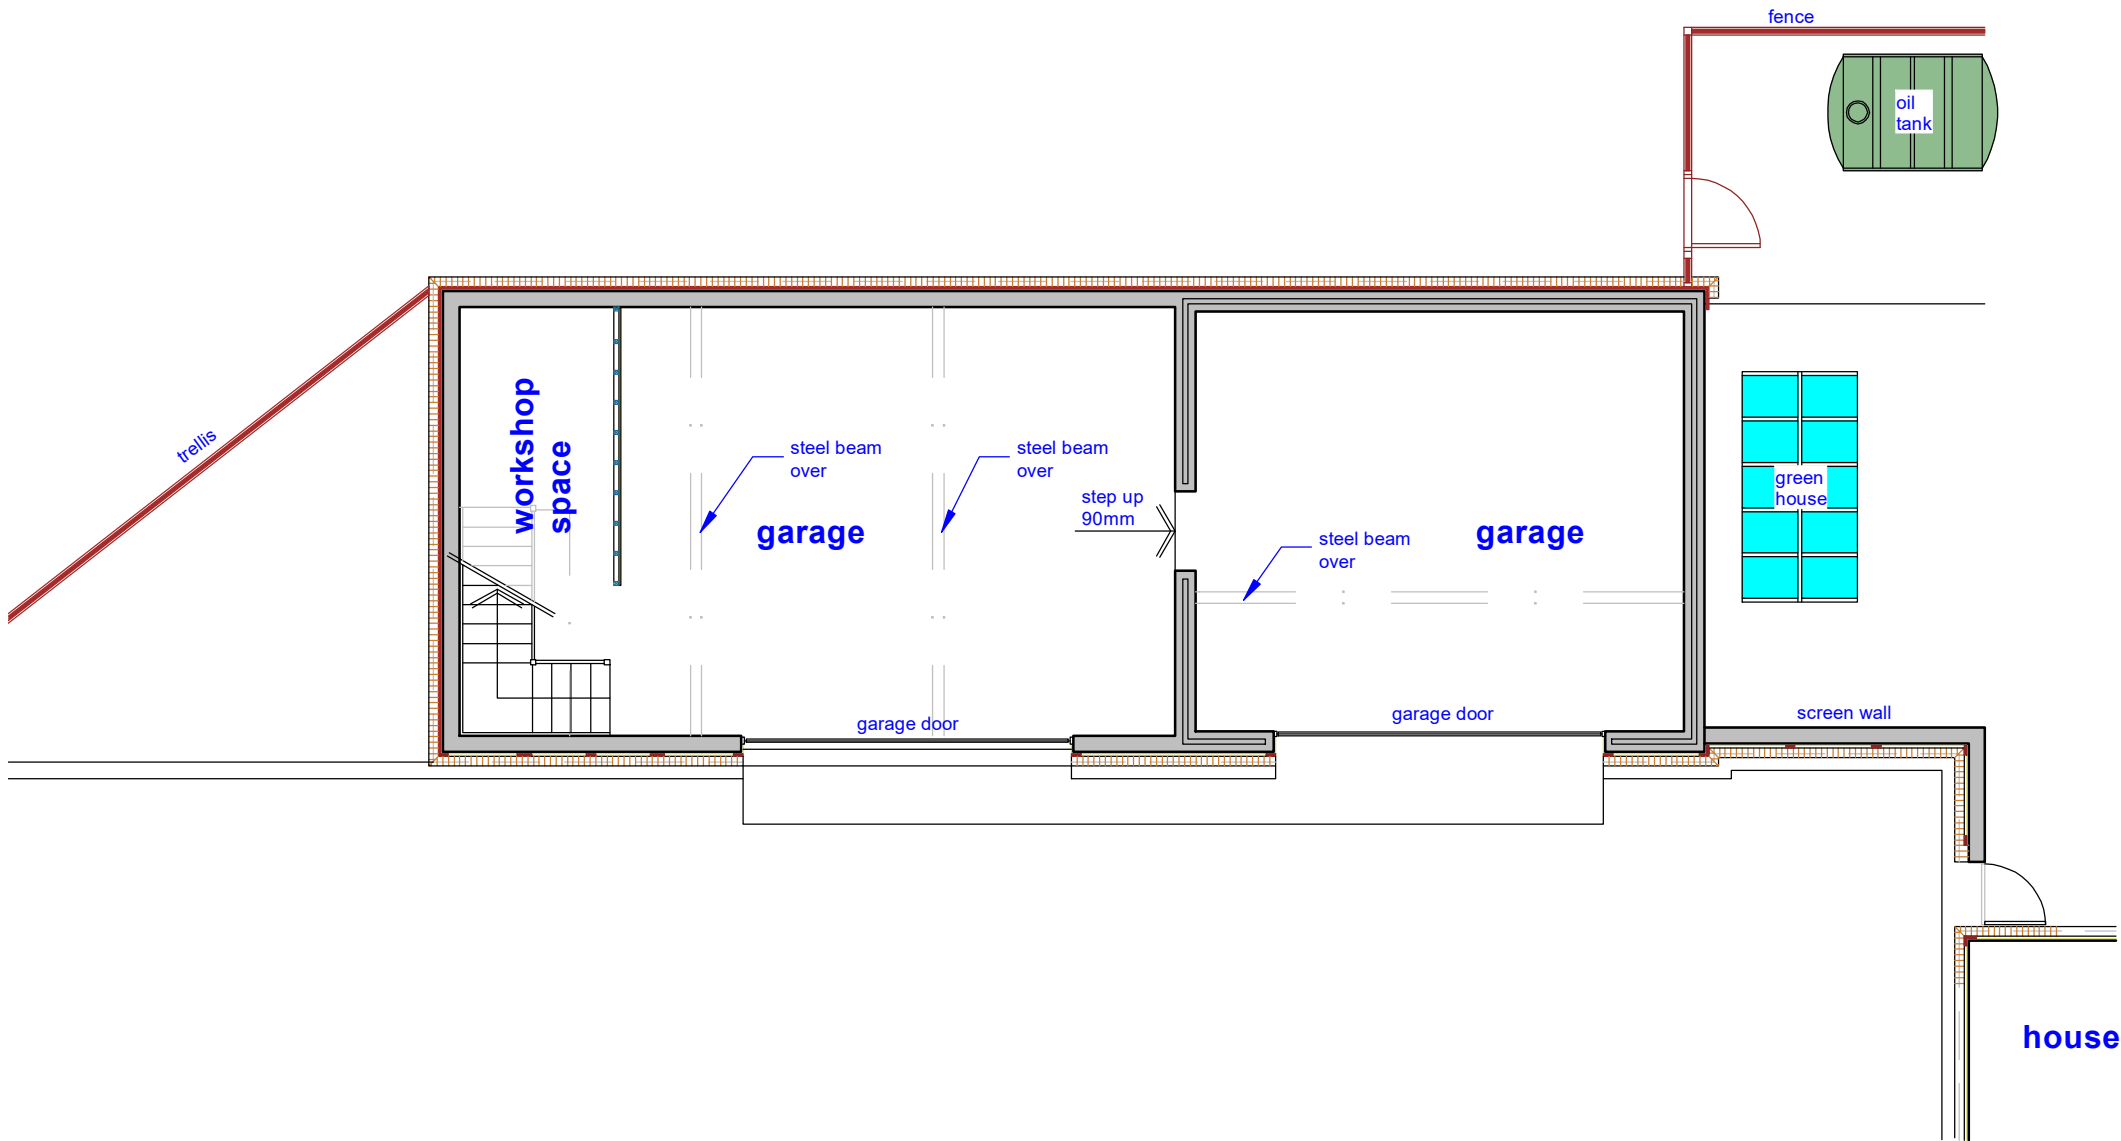

ground floor plan

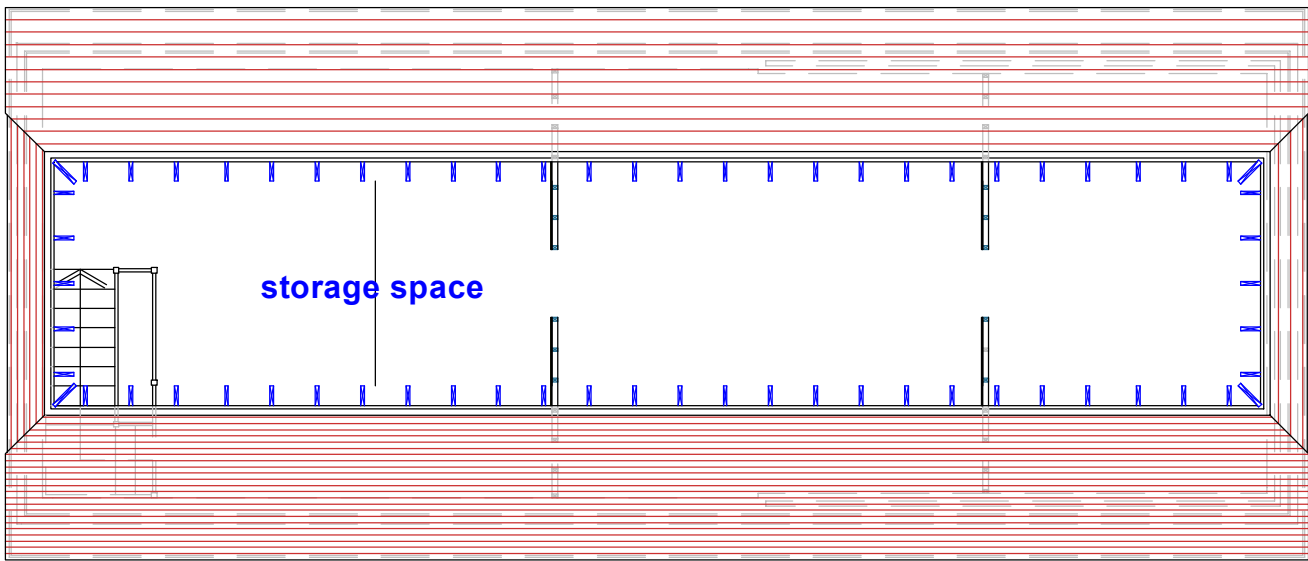

first floor plan

 

|                |  |   |  |   |  |
|----------------|--|---|--|---|--|
| SCHEME / SHEET |  |   |  | <div>Bocoda Hill Farm House, Wrotham Road, South Street<br/>Meopham, Gravesend, Kent DA13 0QG<br/>Doctor &amp; Doctor Chatranjan Seehra<br/>Existing Garage Plans</div> |  |
| SCALE          |  | DATE   |  | DRAWING NUMBER   |  |
| 1:100          |  | May 2025   |  | 562/04   |  |
| <div>©</div>   |  | <div>This drawing remains the property of the Architect and may not be reproduced in whole or part without his written permission.</div> |  |   |  |

JEREMY S. ISHERWOOD

B. Sc. (hons), B. Arch. (Wales), R.I.B.A.

Chartered Architect



34 Chalky Bank, Gravesend, Kent,  
DA11 7NY Telephone / Fax: 01474-533793