




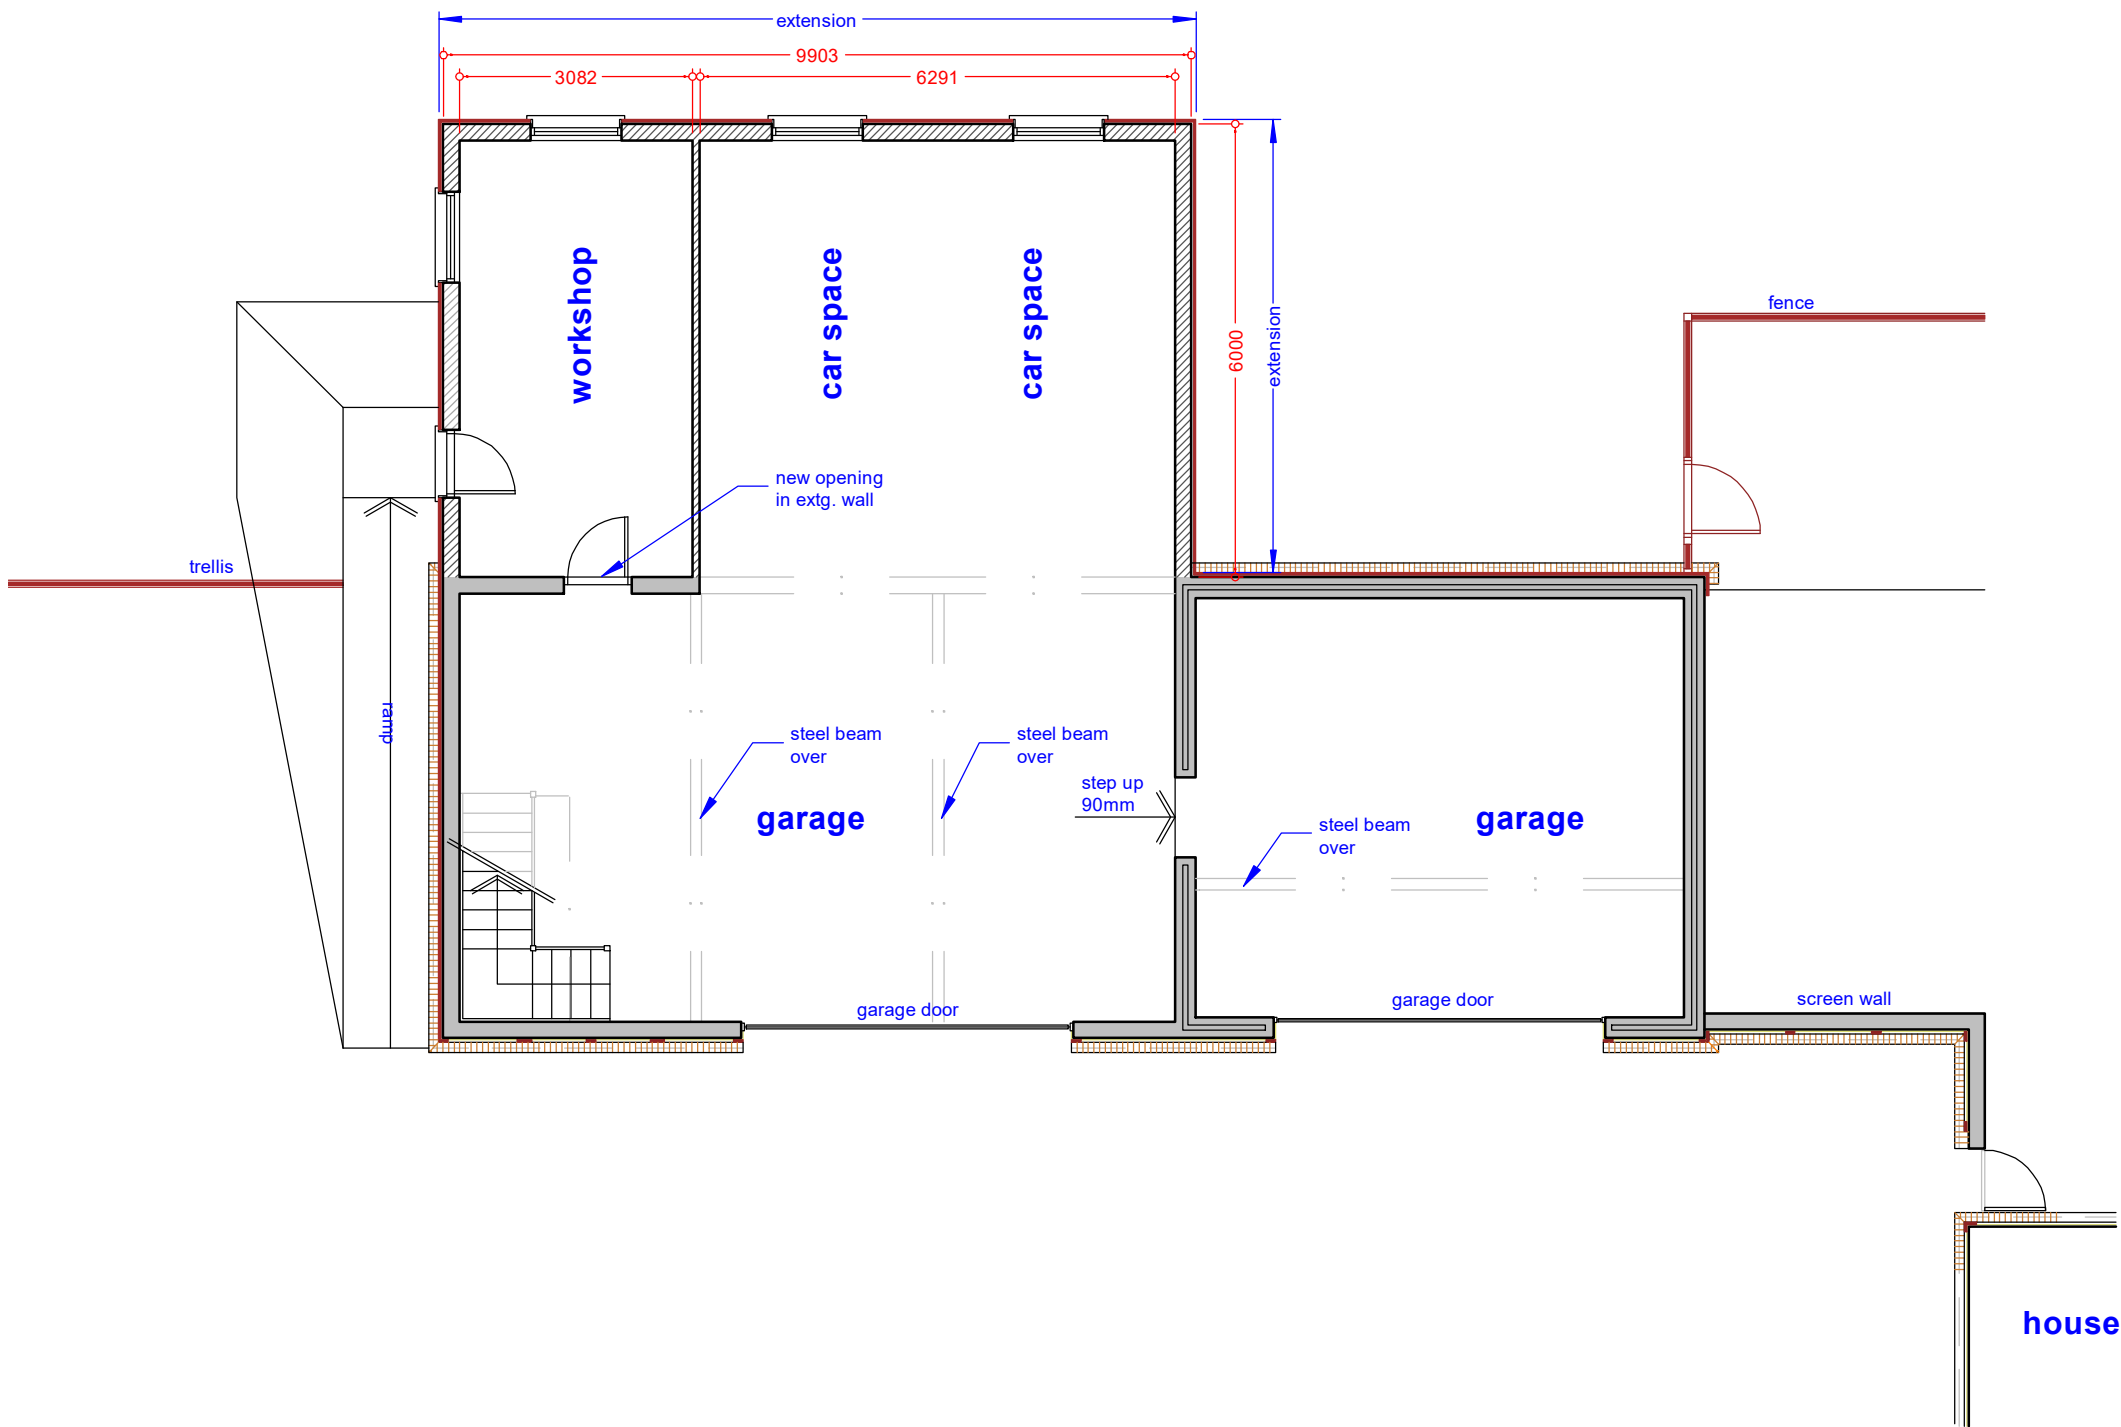

ground floor plan

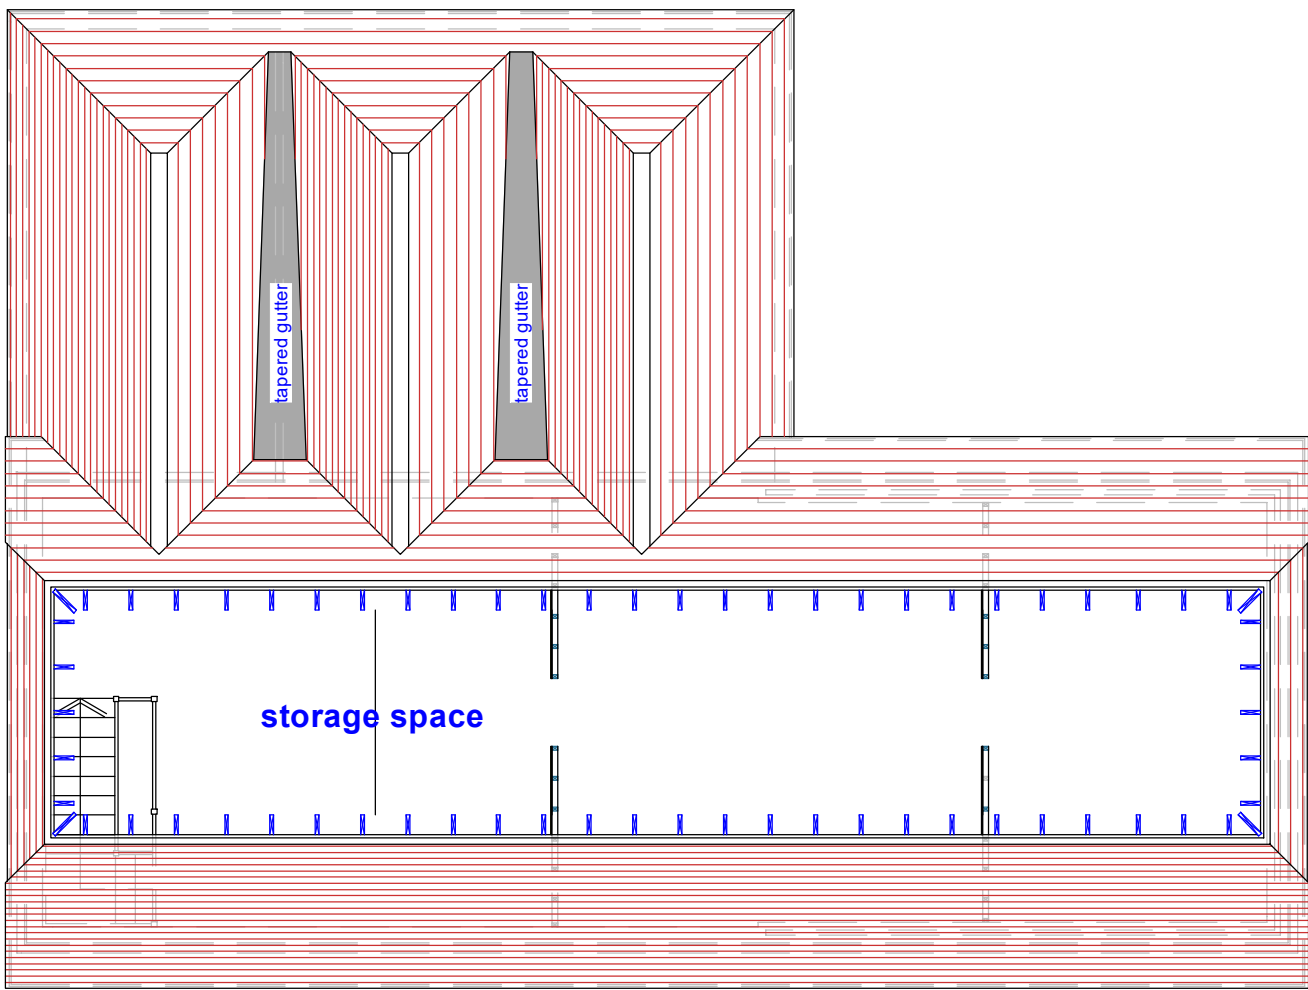

first floor plan

 

SCHEME / SHEET				Bocoda Hill Farm House, Wrotham Road, South Street Meopham, Gravesend, Kent DA13 0QG Doctor & Doctor Chatranjan Seehra Proposed Garage Extension Plans	
SCALE		DATE		DRAWING NUMBER	
1:100		June 2025		562/PL02	
©		This drawing remains the property of the Architect and may not be reproduced in whole or part without his written permission.			

JEREMY S. ISHERWOOD
B. Sc. (hons), B. Arch. (Wales), R.I.B.A.
Chartered Architect
**34 Chalky Bank, Gravesend, Kent,
DA11 7NY** Telephone / Fax: 01474-533793