



This drawing is protected by copyright and must not be copied or reproduced without the written consent of Penfold Project Services

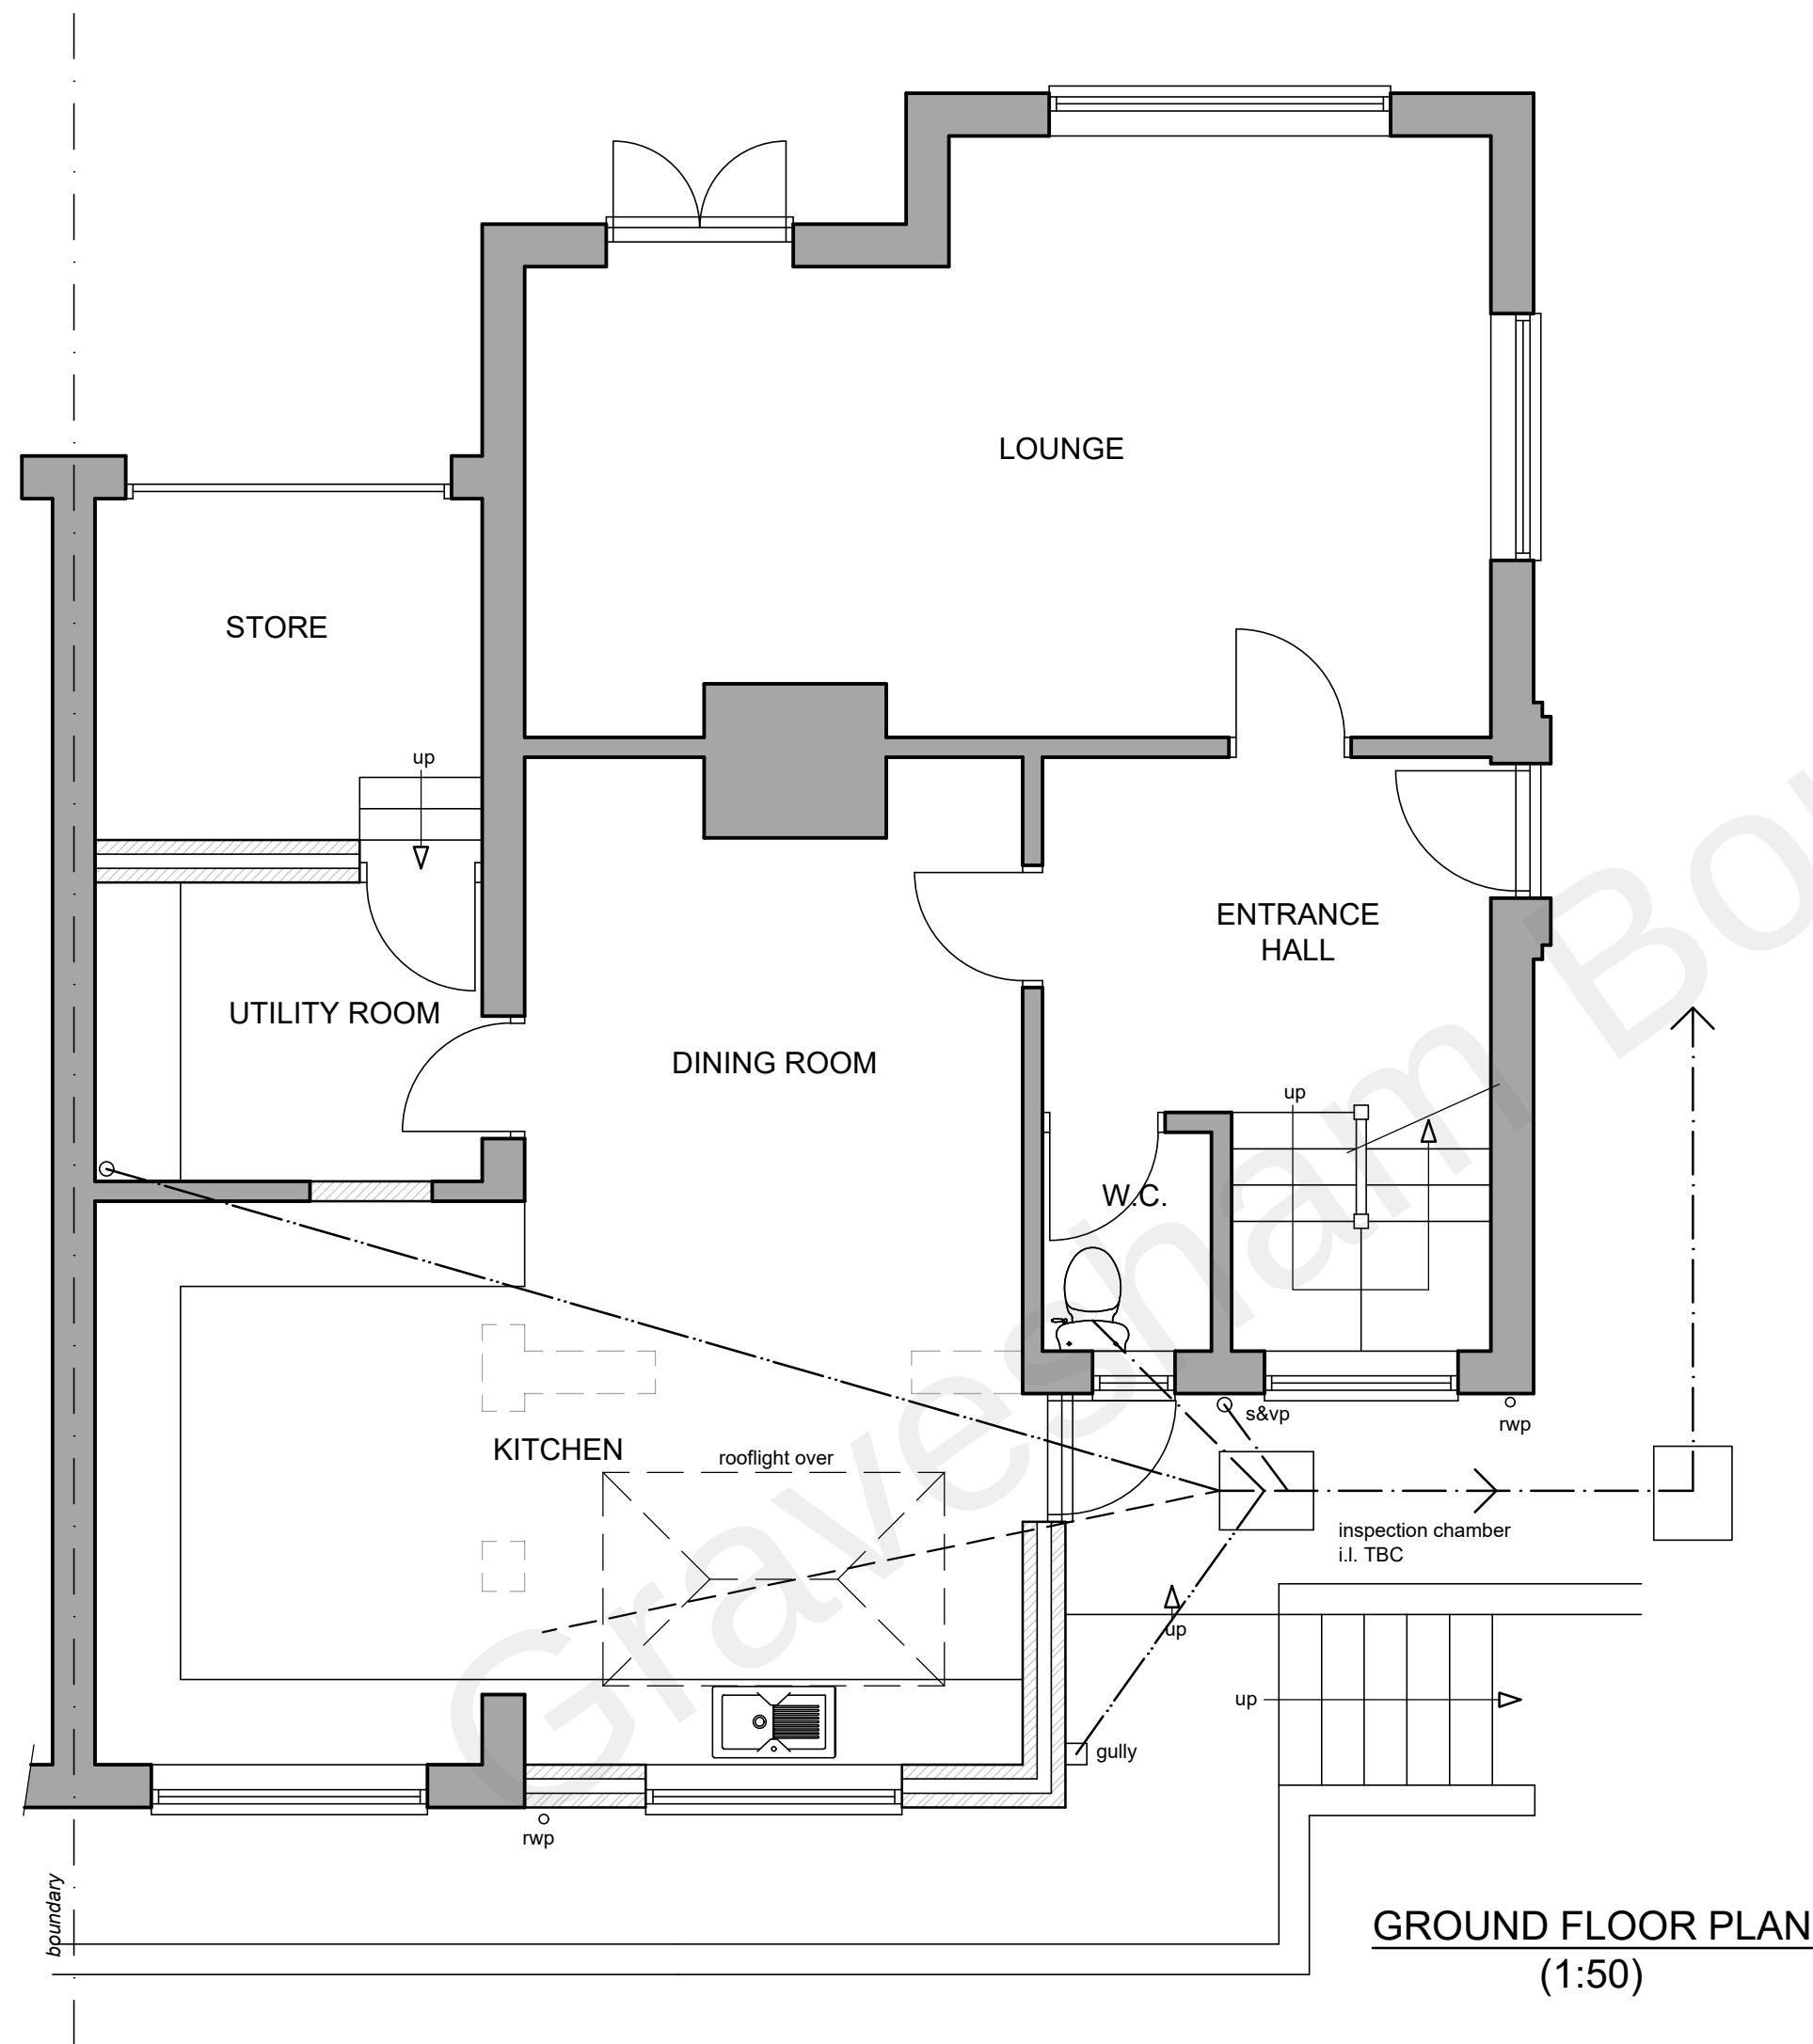

REAR ELEVATION
(1:100)

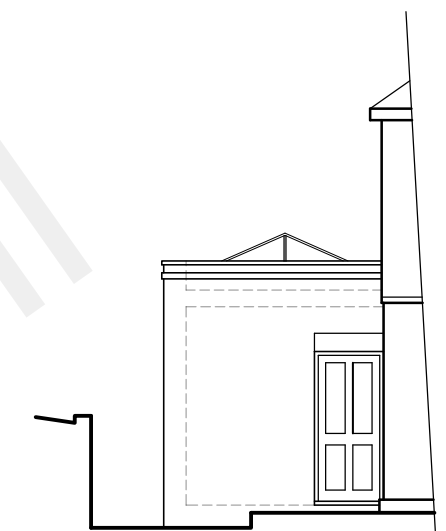

SIDE ELEVATION
(1:100)



SCALE

SCALE BAR @ 1:100



SCALE

SCALE BAR @ 1:50

MATERIALS

FLAT ROOF - SINGLE PLY MEMBRANE

WALLS - PAINTED BRICKWORK TO MATCH MAIN DWELLING

WINDOWS & DOORS - uPVC TO MATCH MAIN DWELLING

DRAINAGE LEGEND

	EXISTING 100mm PRIVATE DRAIN
	EXISTING PRIVATE DRAIN REMOVED
	EXISTING 150mm PUBLIC SEWER
	PROPOSED 100mm PRIVATE DRAIN

Date	No	Revision
Penfold Project Services		
Epmarket, Wrotham Road, Meopham, Kent, DA13 0JH Telephone: 01474 816690 e-mail: apenfold448@btinternet.com		
Job Title:	2 COPPERFIELD CRESCENT HIHGAM ROCHESTER KENT ME3 7NJ	
Dwg Title:	PLANS & ELEVATIONS AS PROPOSED	
Scale:	1:50 & 1:100 @ A2	
Dwg No.:	02	
Date:	November 2021	