


Notes:

- Do not scale from this drawing.
- All dimensions to be verified on site and is in mm.
- Builder to verify all dimensions, heights and levels prior to commencement of work.
- All documents shall be checked to ensure that they are compatible by the contractor before construction commences. In the event of apparent ambiguity or contradiction the engineer and/ or architect shall be notified immediately.
- The contractor in preparing his estimate shall visit the site and acquaint himself with the problems involved.
- The contractor shall issue all statutory notices to the local Authority during progress and completion of works.

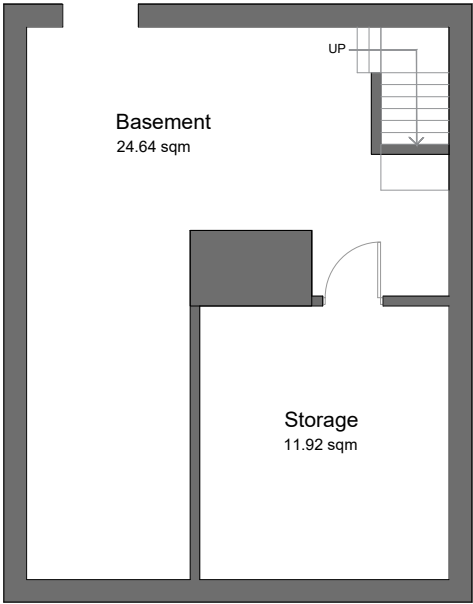

BASEMENT FLOOR PLAN

REV:	A	-	-	-/-/-
DESCRIPTION:	PLANNING			
STATUS:	BY: DATE:			

PLANNING




Whitehall Place
47 The Terrace,
Gravesend, Kent
DA12 2DL
01474 247 787
info@barronedwards.co.uk
www.barronedwards.co.uk


SITE: 15 Milton Road
Gravesend
Kent
DA12 2RF

TITLE: Proposed Floor Plans


SCALE AT A2:	DATE:	DRAWN:
1:100	16/09/2022	GK
PROJECT NO:	DRAWING NO:	REVISION:
210605-C	003	B

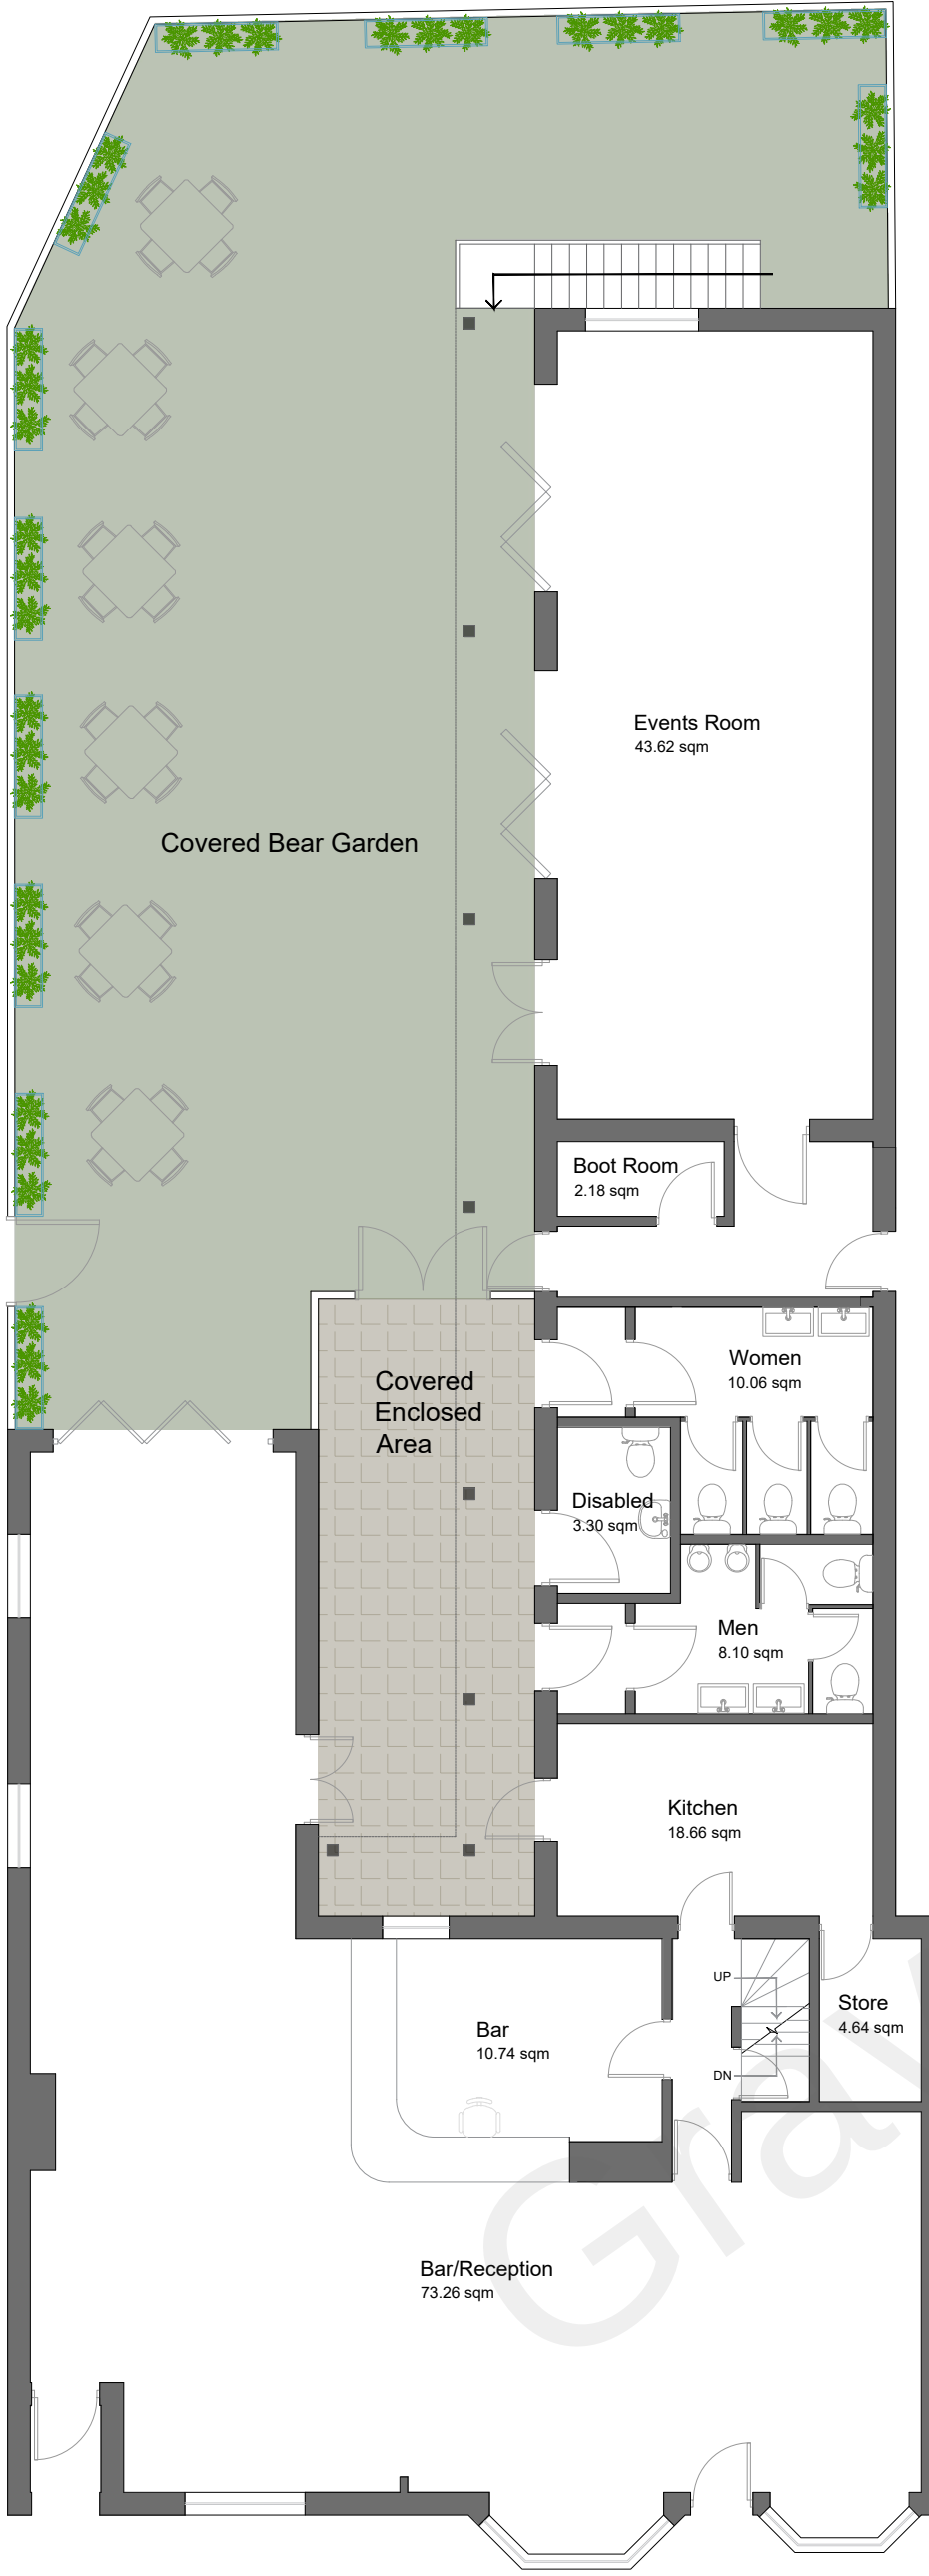

GROUND FLOOR PLAN

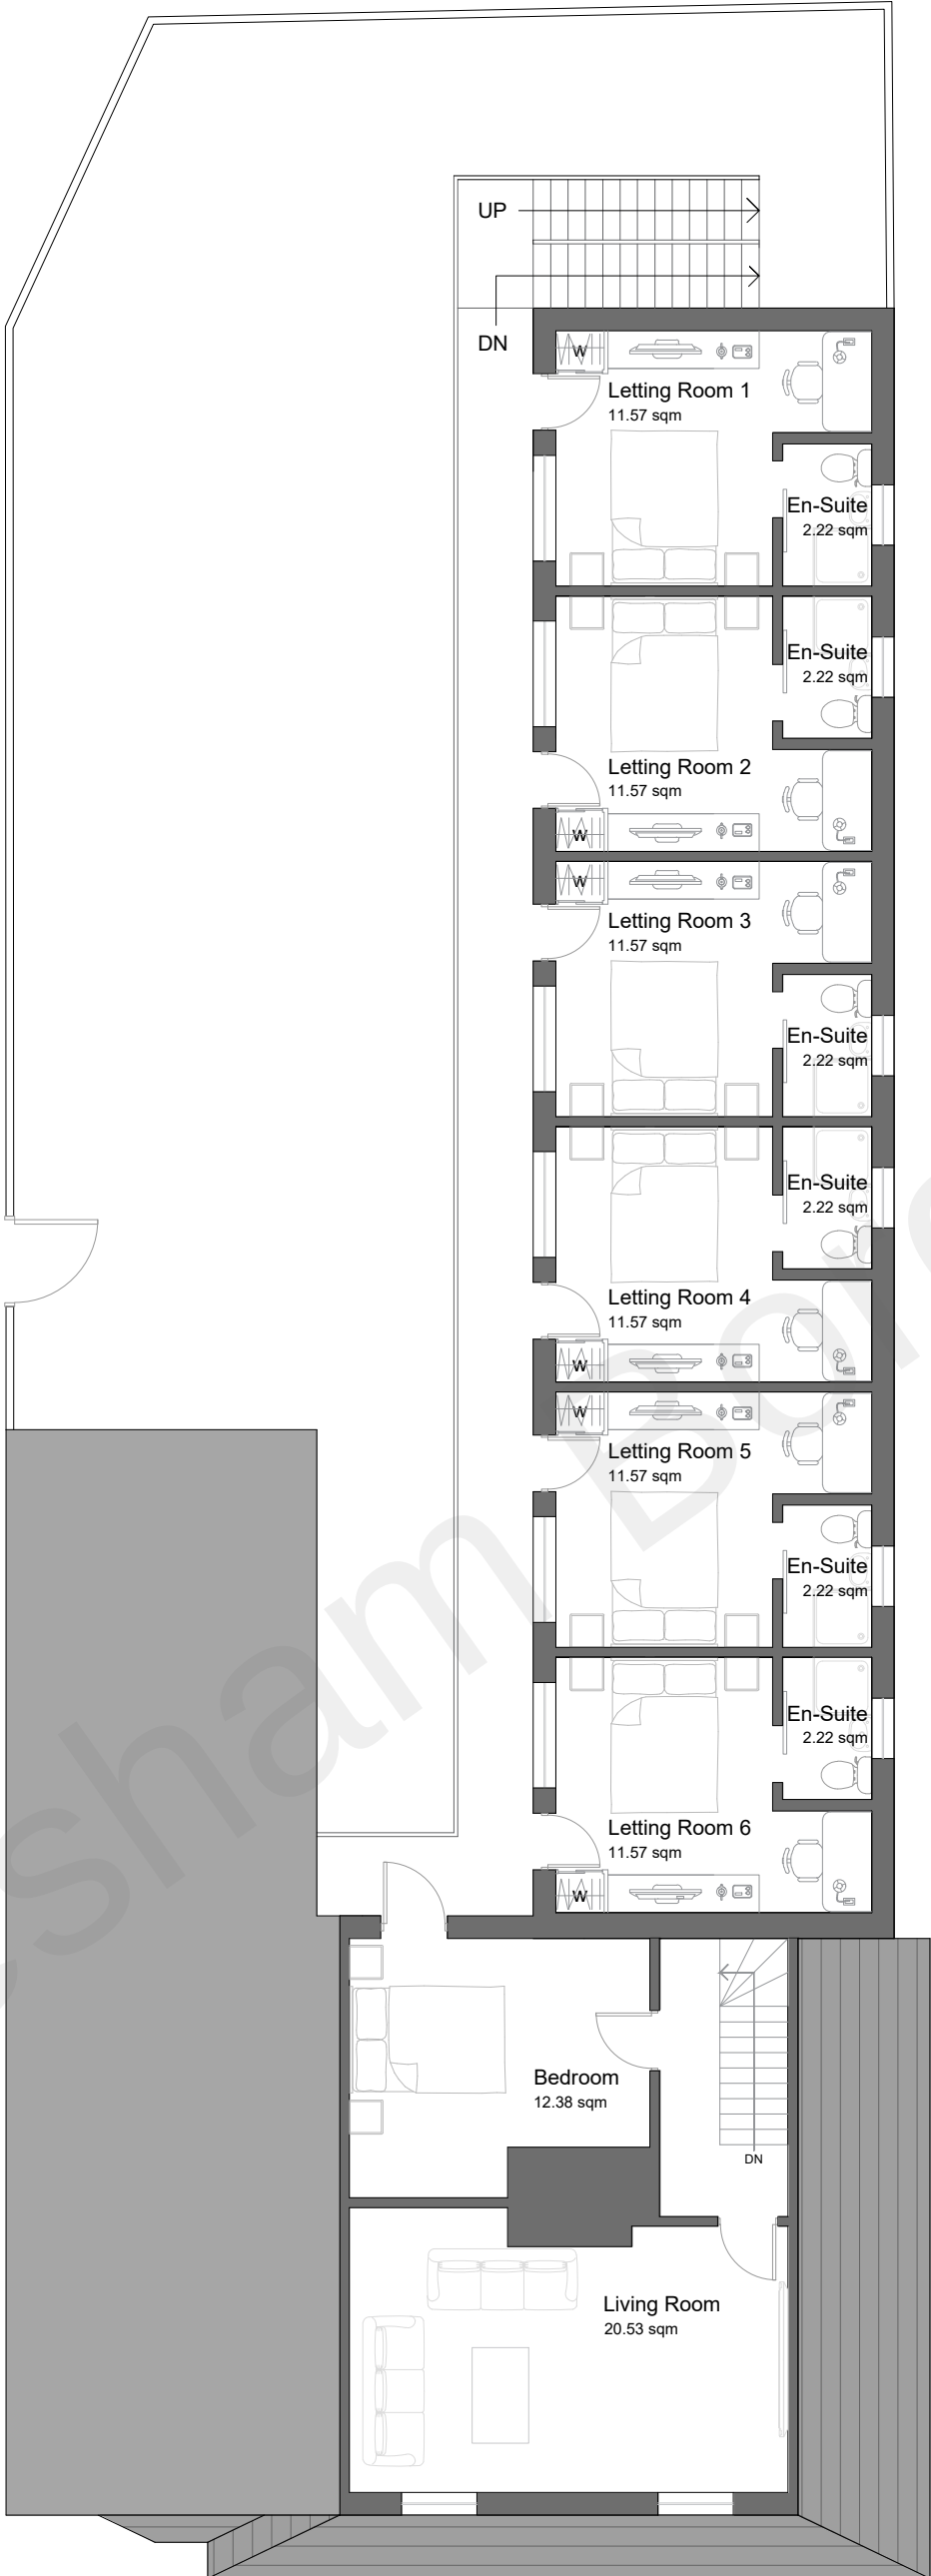

FIRST FLOOR PLAN

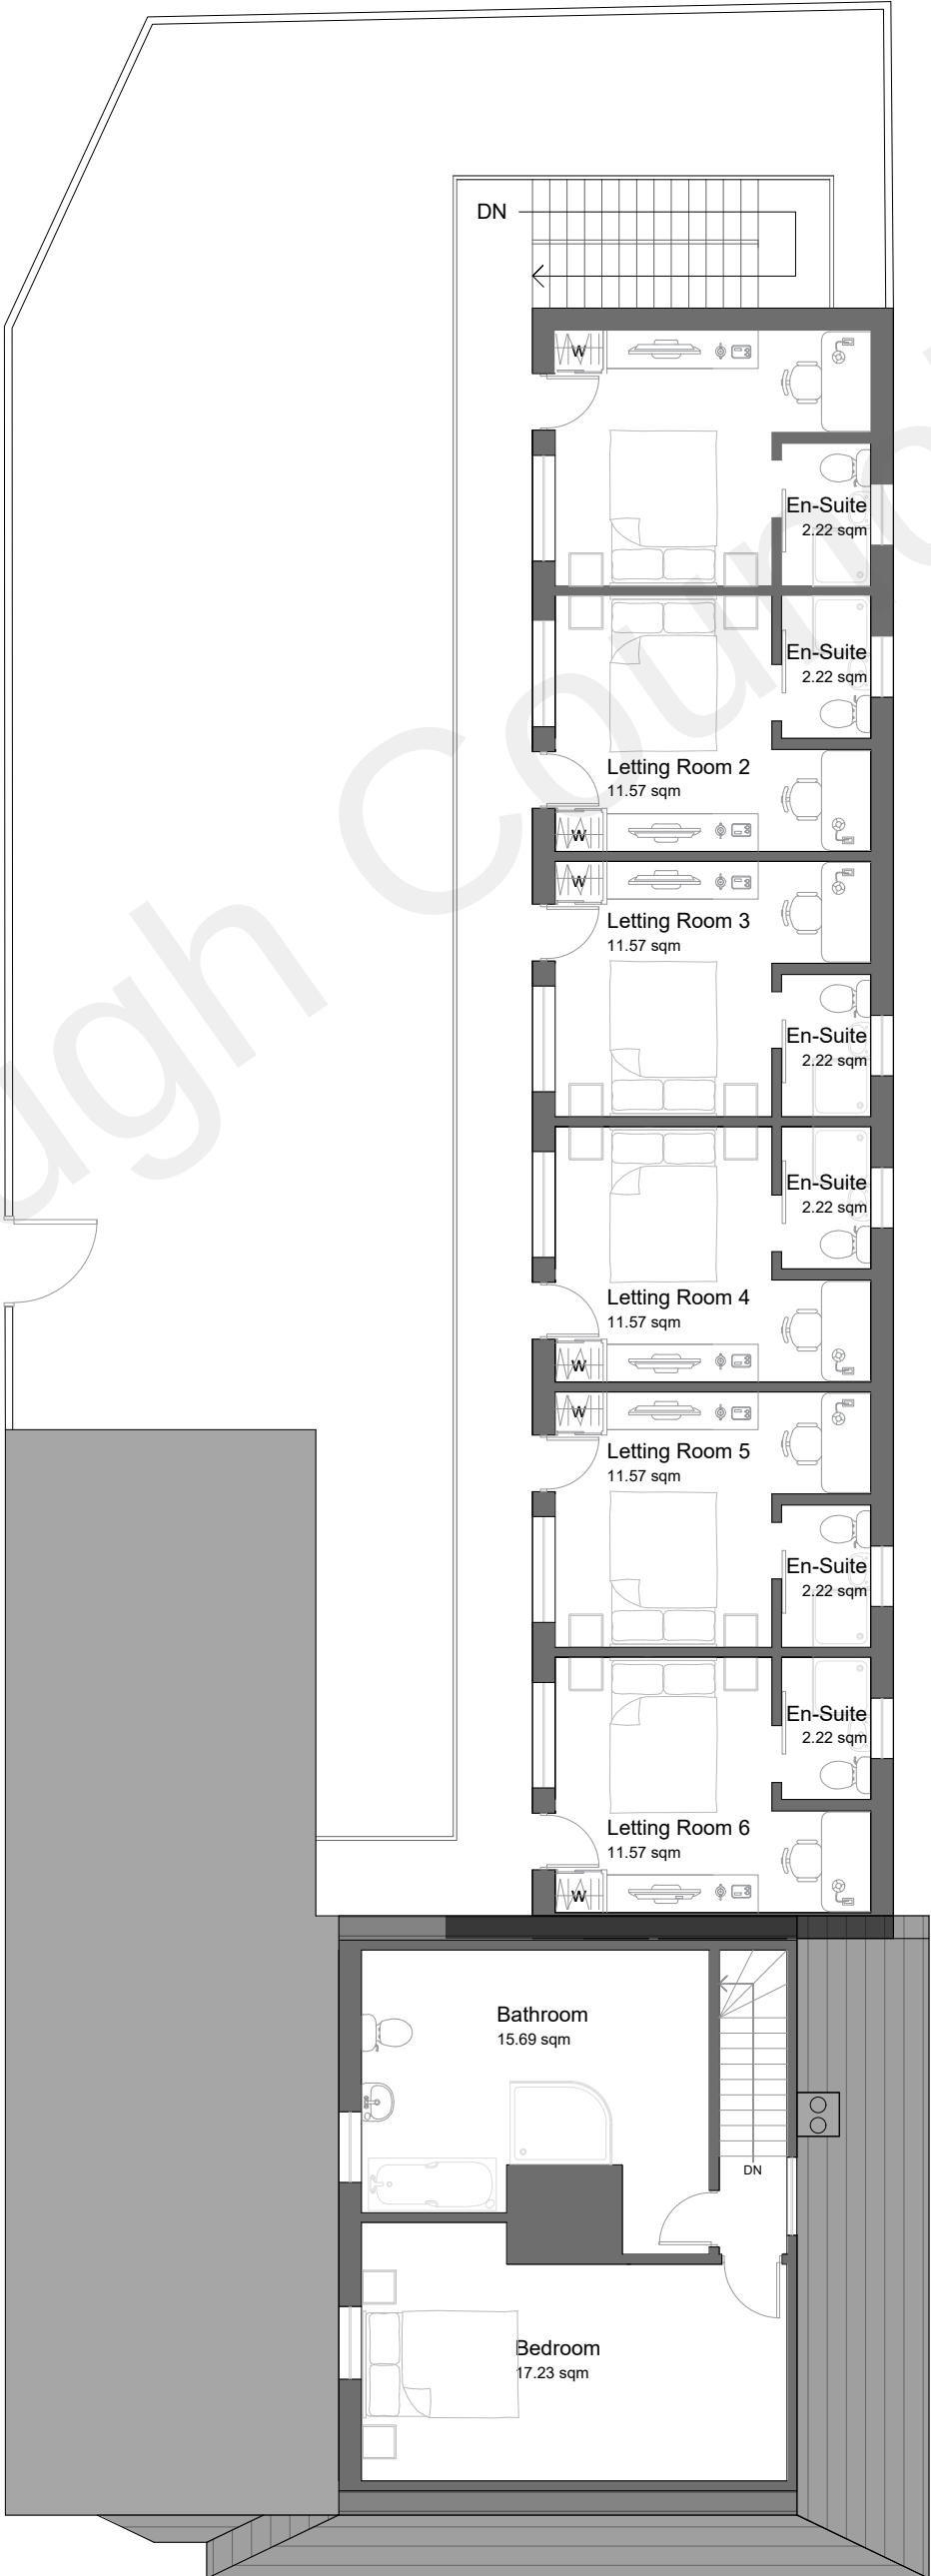

SECOND FLOOR PLAN

1:100 0 1 2 3 4