




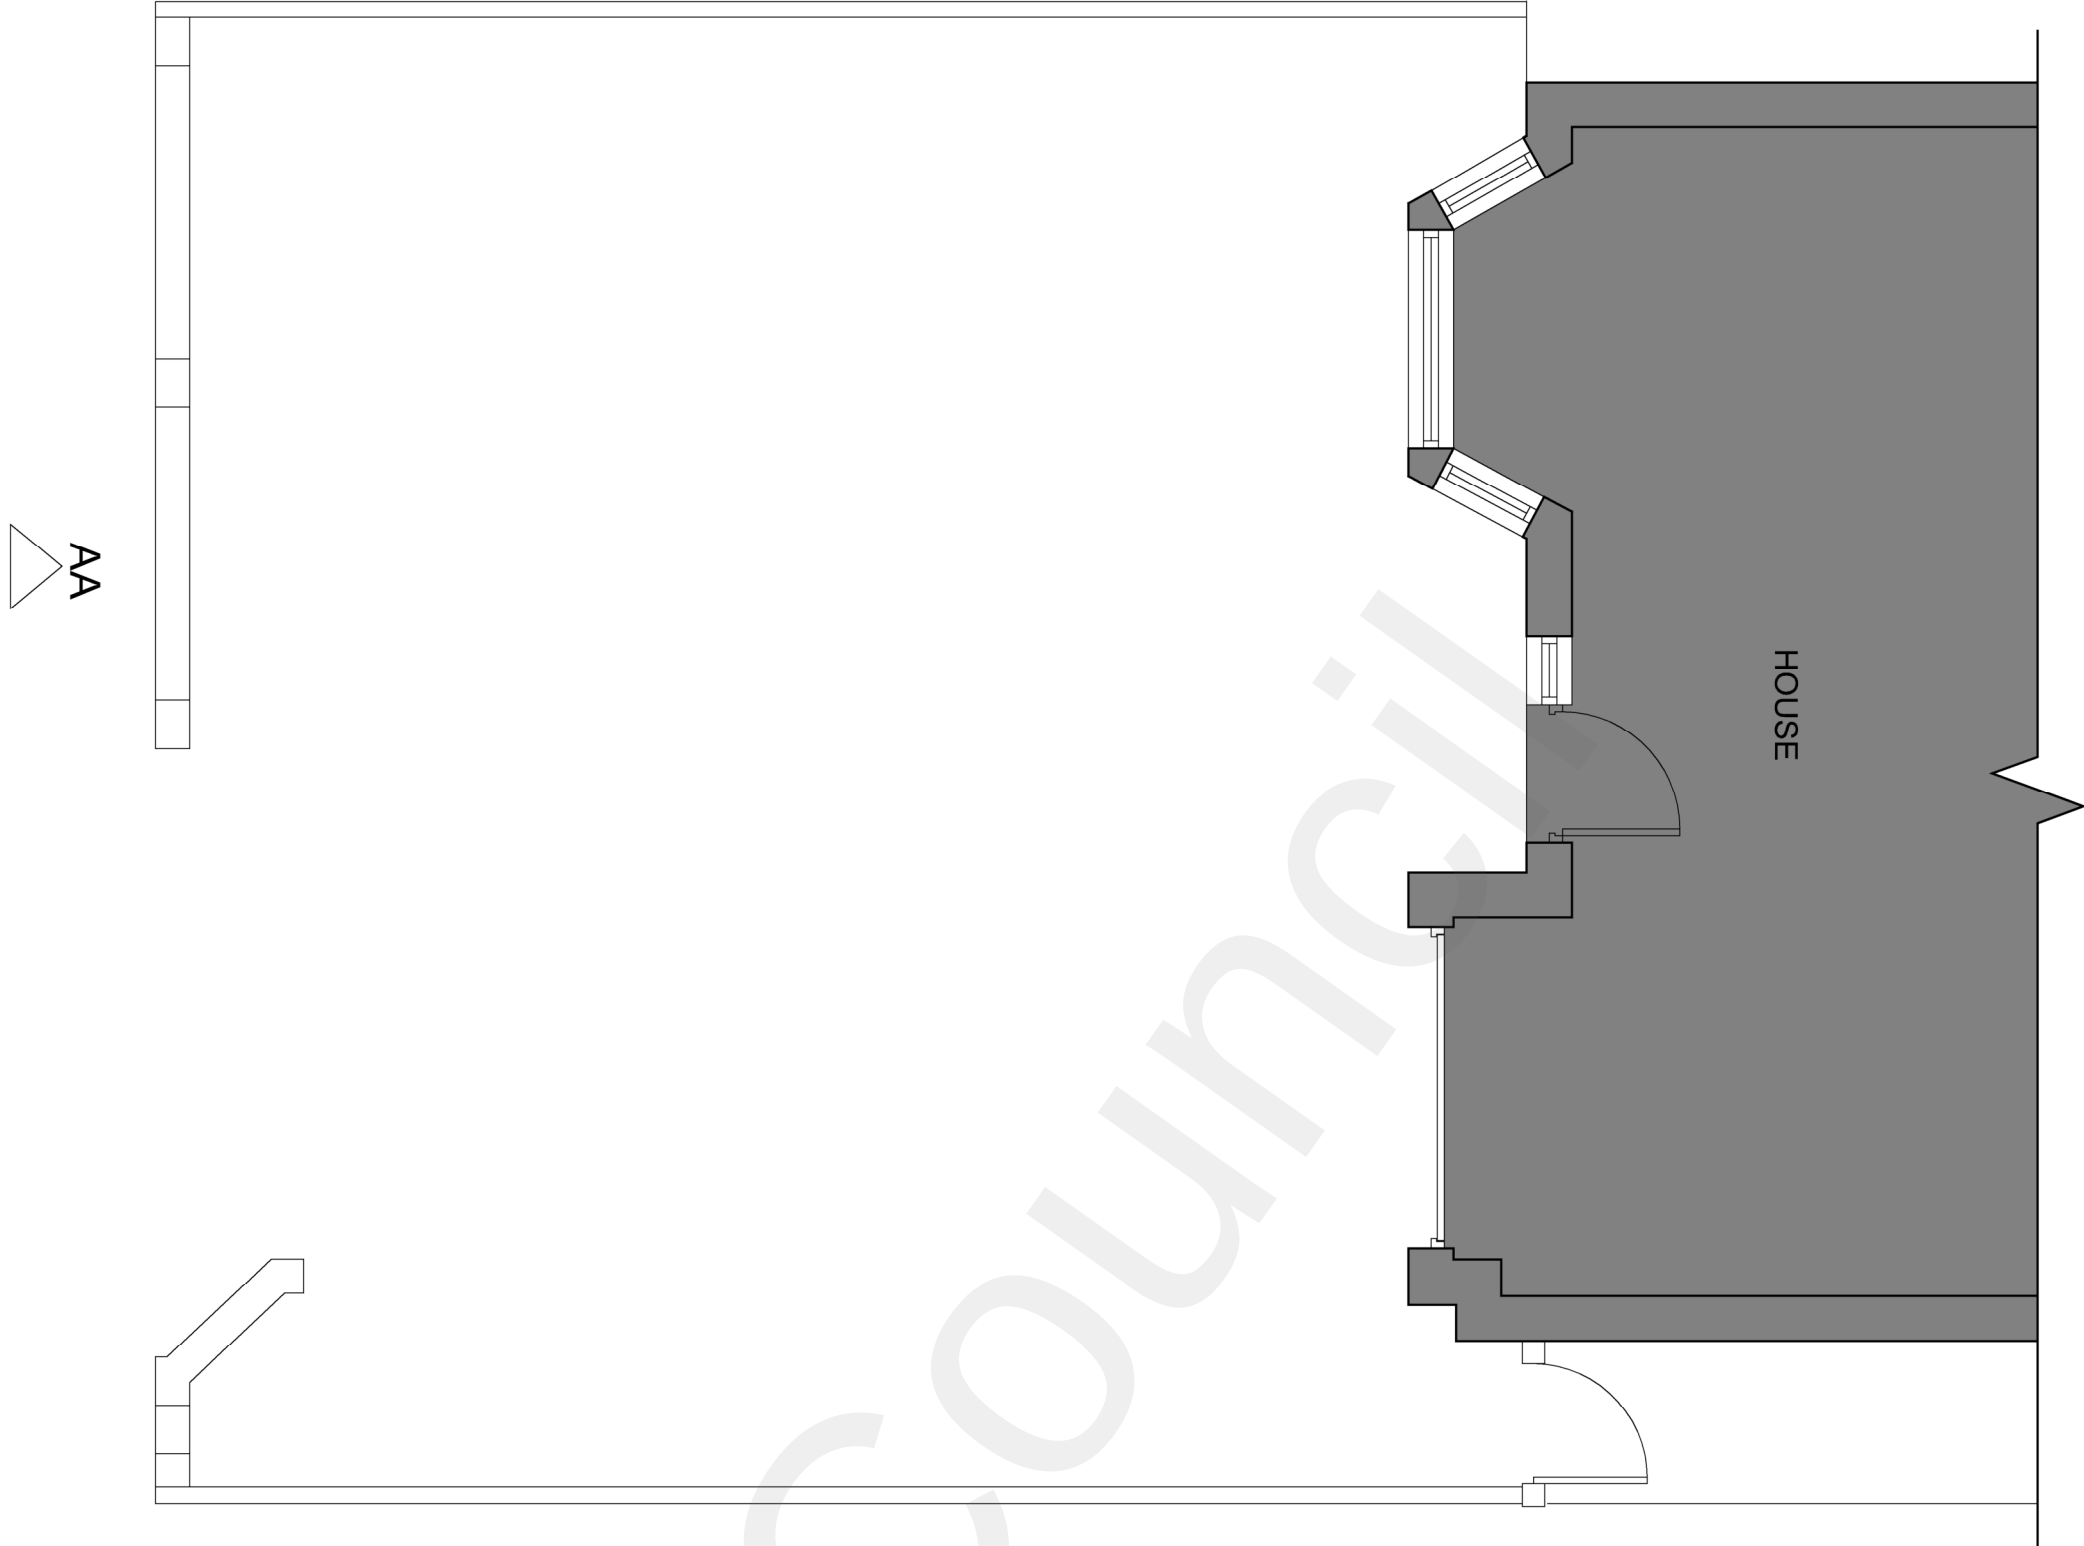


EXISTING SITE PLAN (SCALE 1:50)

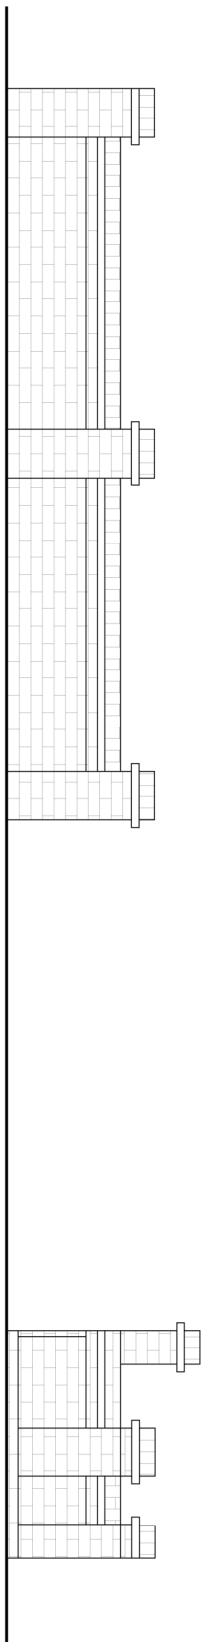


EXISTING ELEVATION AA (SCALE 1:50)

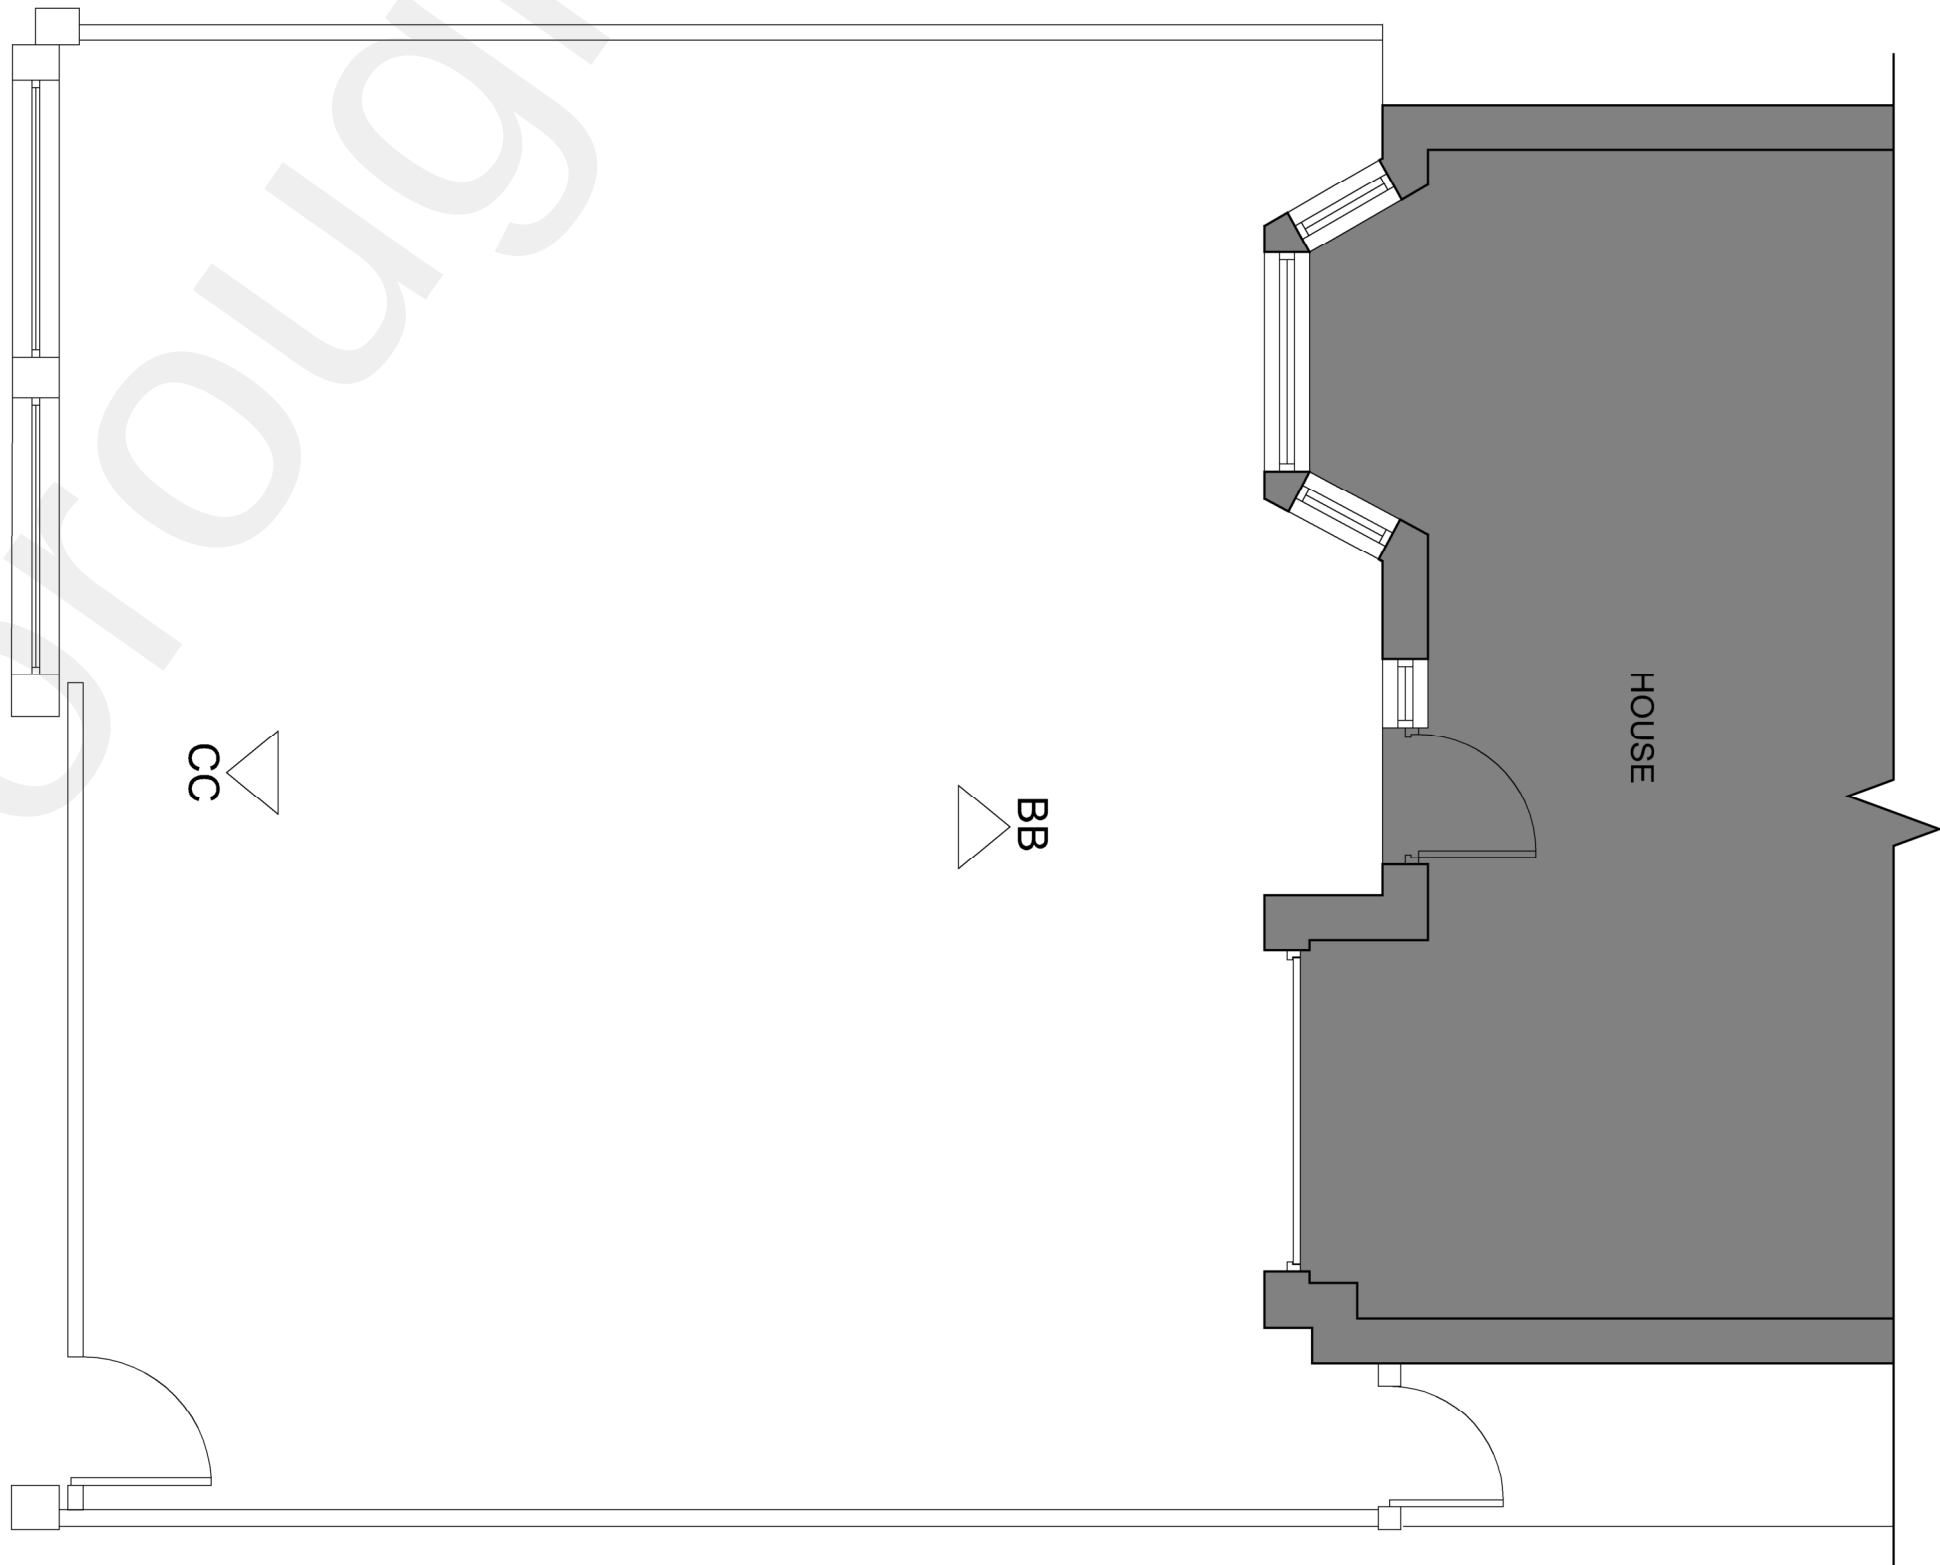

PROPOSED SITE PLAN (SCALE 1:50)

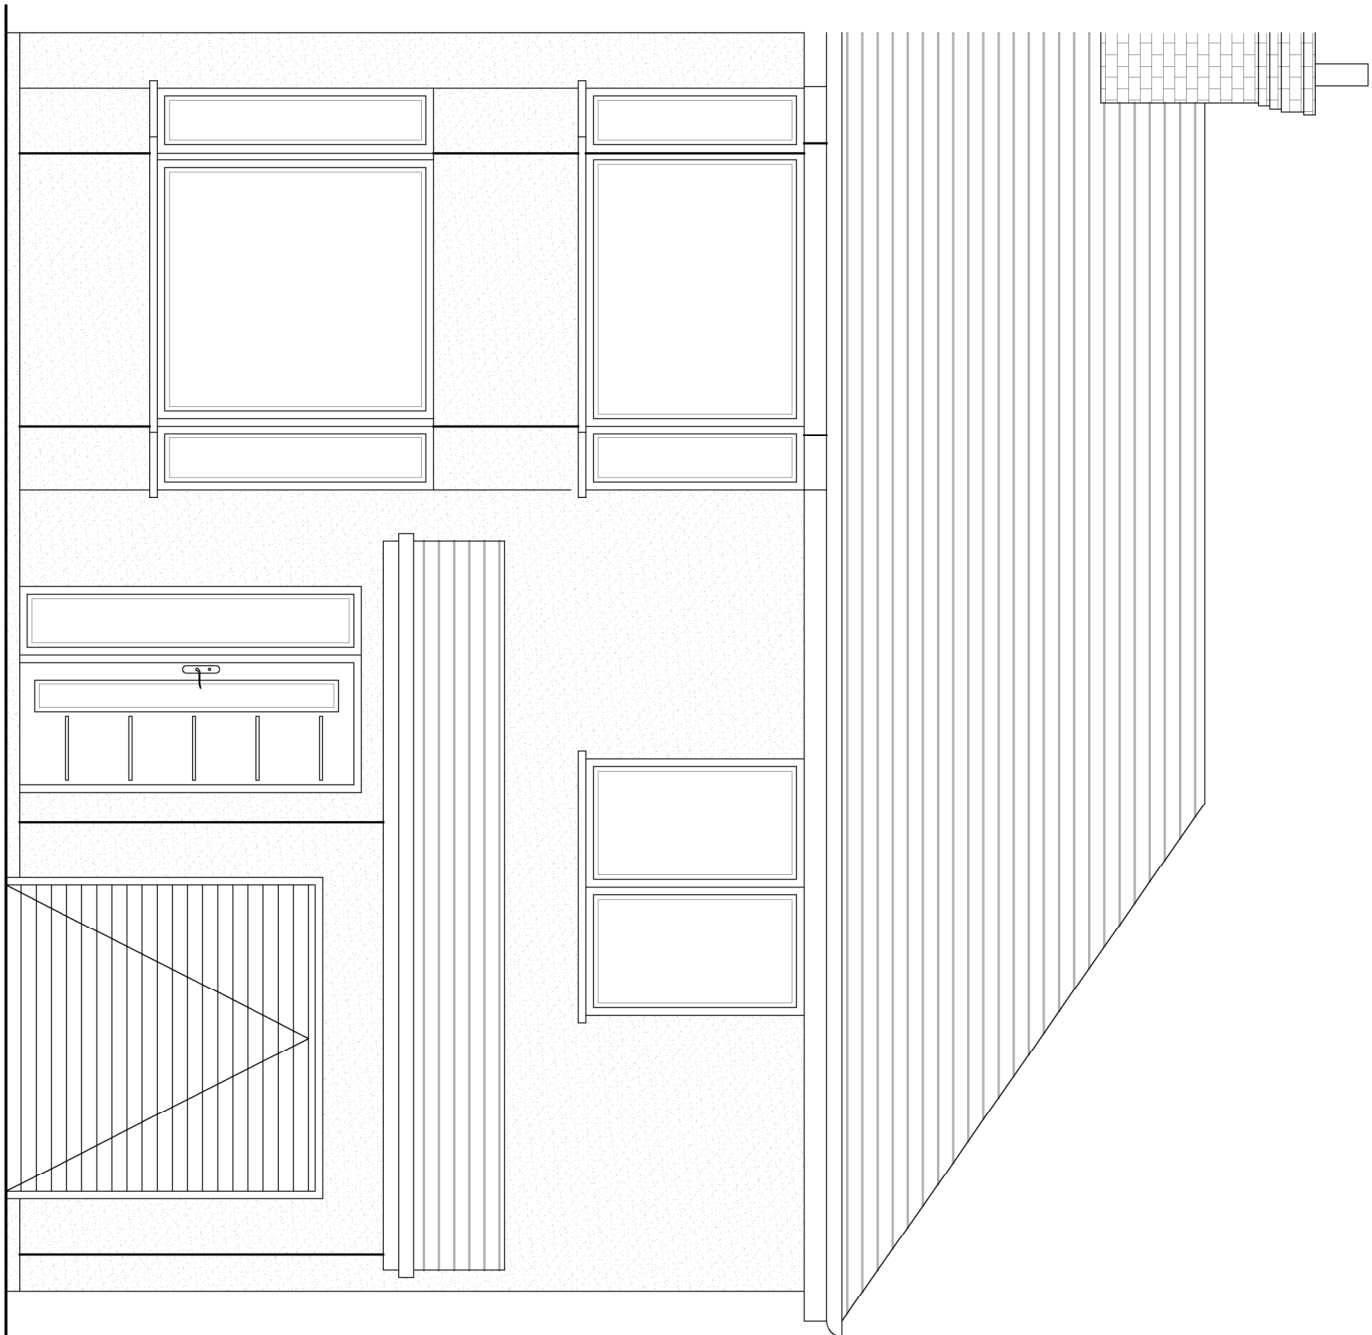


FRONT ELEVATION BB (SCALE 1:50)

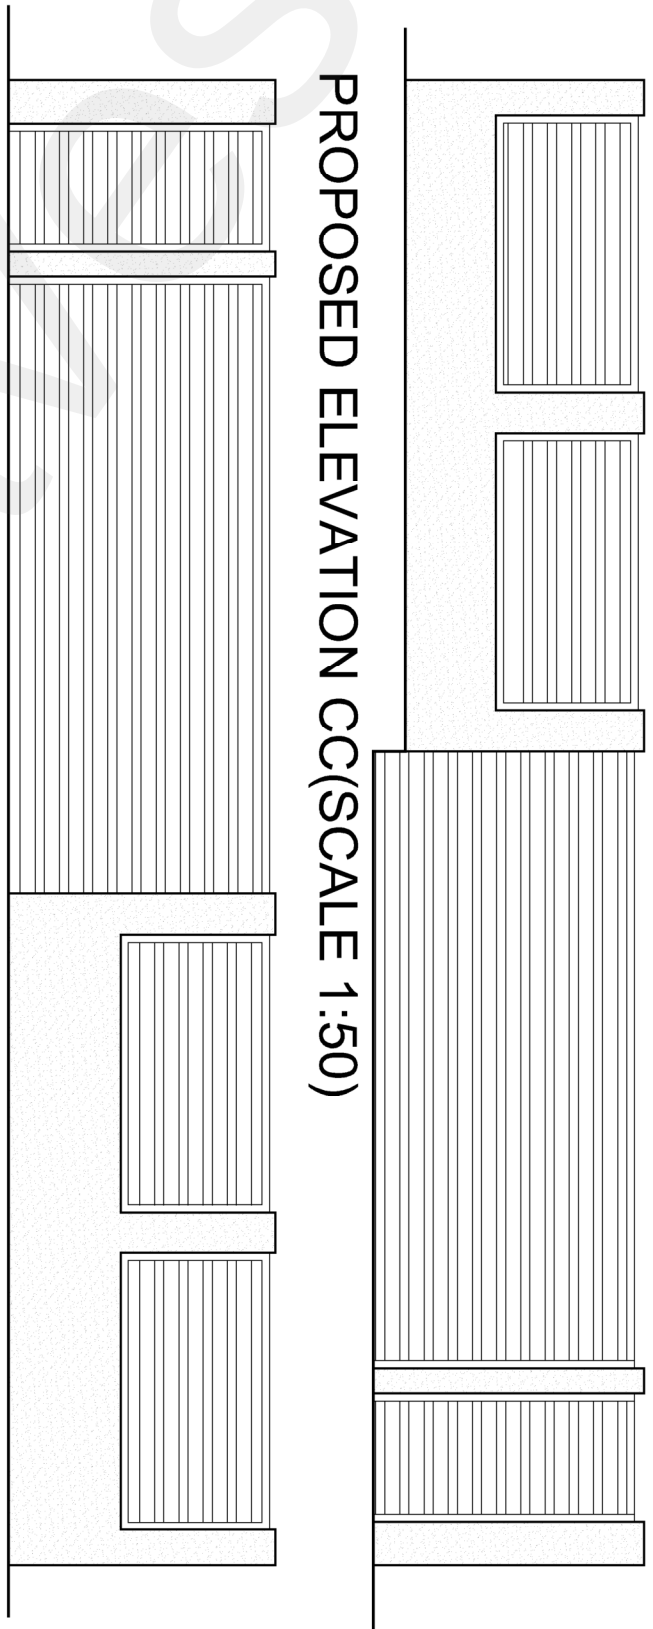

PROPOSED ELEVATION CC(SCALE 1:50)

PROPOSED ELEVATION DD(SCALE 1:50)

This drawing is protected under copyright

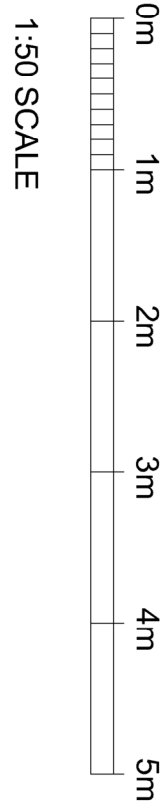

PROJECT		CLIENT		
69 Old Road East DA12 1NW		-		
SHEET Existing & Proposed Drawing		-		
Date		Project Number		REV
21/09/22		456		
Drawn by		Scale (@ A1)		
AK		1 : 50		
Checked by		DRAWING NUMBER		
AK		PL003		