


The Contractor is to check all dimensions on site and report any discrepancies to the Contract Administrator. This drawing is to be read in conjunction with all other standard documentation.

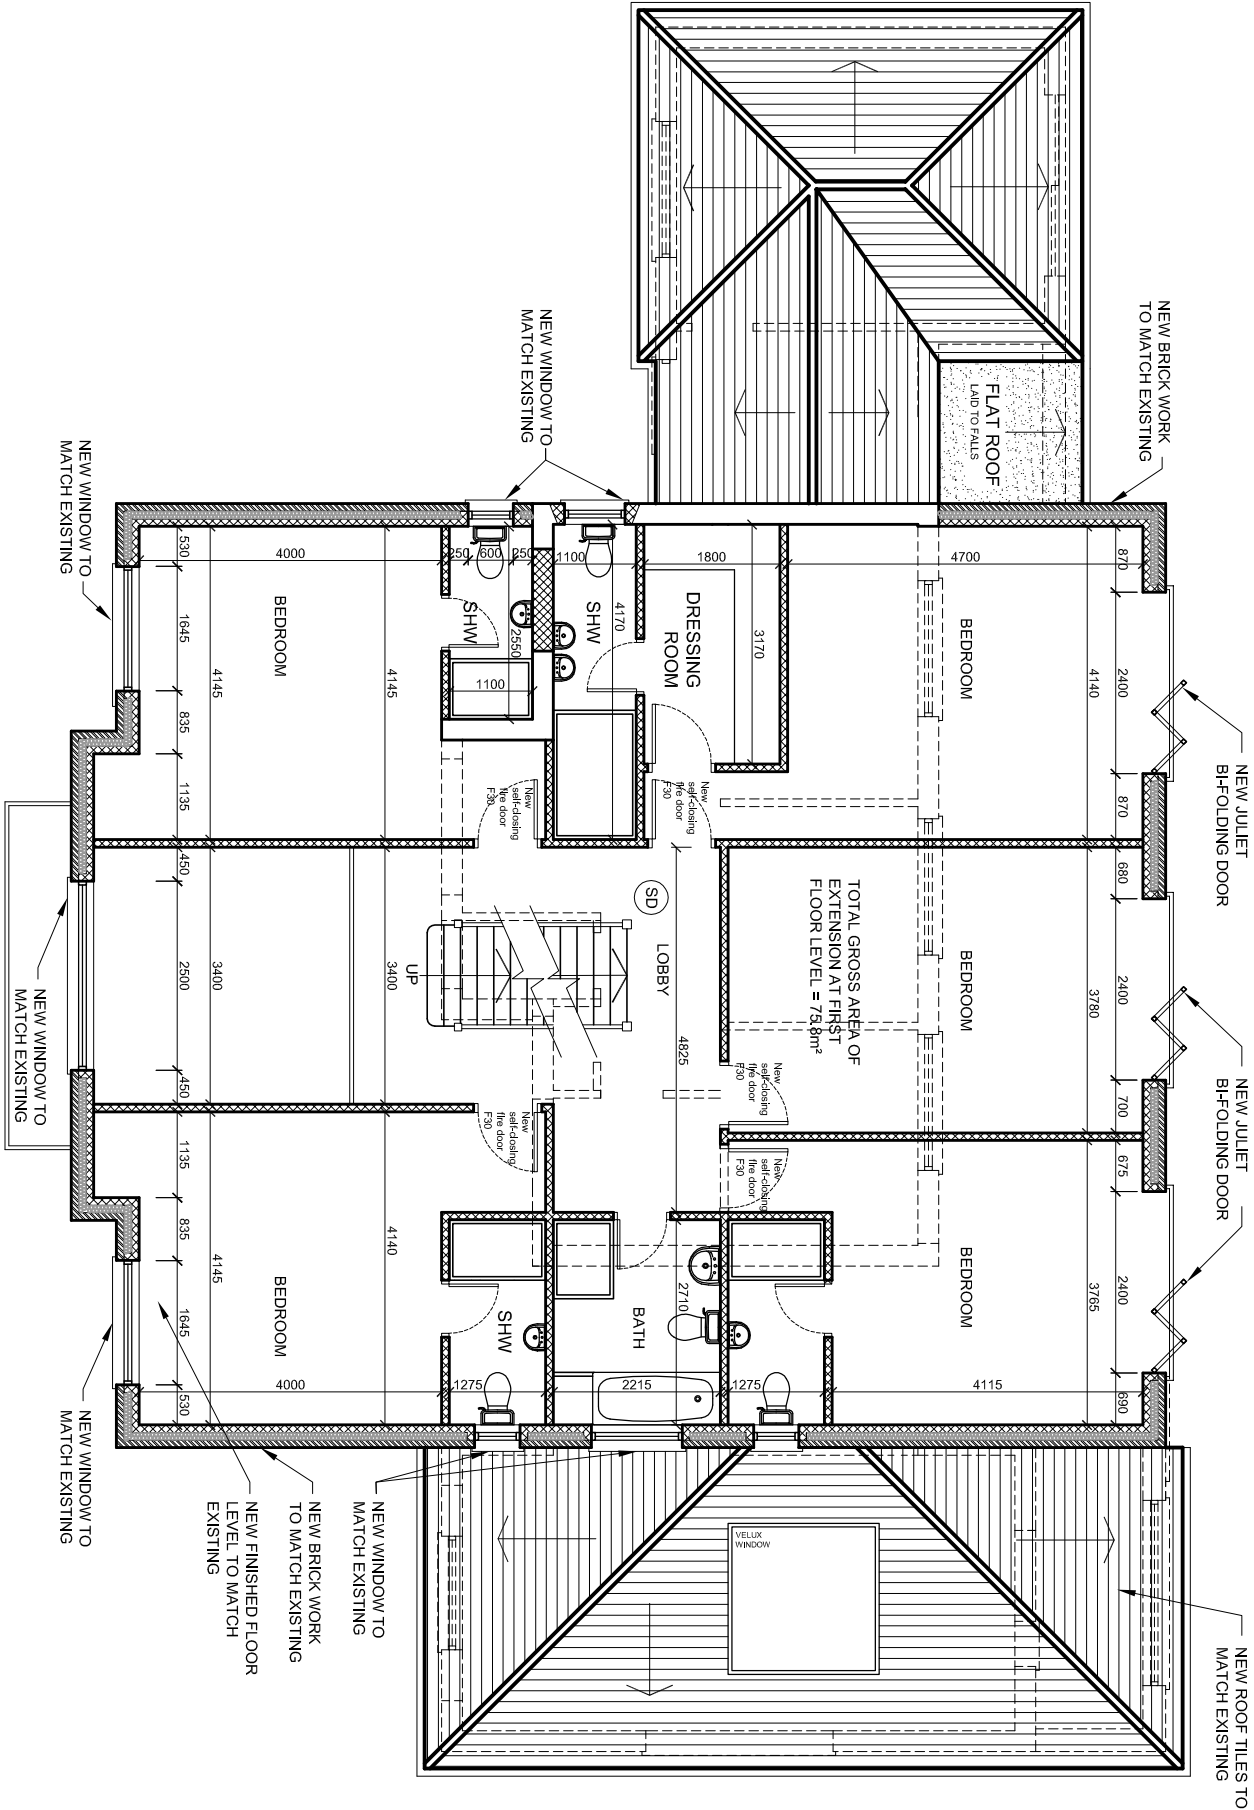

PROPOSED FIRST FLOOR PLAN

rev.	description	date	chkd.
	93 Colmandene Crescent, Orpington, Kent BR5 2RA		
	020 3004 9238		
	07931 931 035		
	s.nappal@dapconsultants.co.uk		
	www.dapconsultants.co.uk		

project : Tawahi, Telegraph Hill
Rochester

drawing title :

Proposed First Floor Plan

drawn: SN	chkd : SS	date: 16.03.2023
status: Planning	scale: 1:100@A3	
proj no : 2334	drg no: 04	rev no: