



The Contractor is to check all dimensions on site and report any discrepancies to the Contract Administrator. This drawing is to be read in conjunction with all other standard documentation.

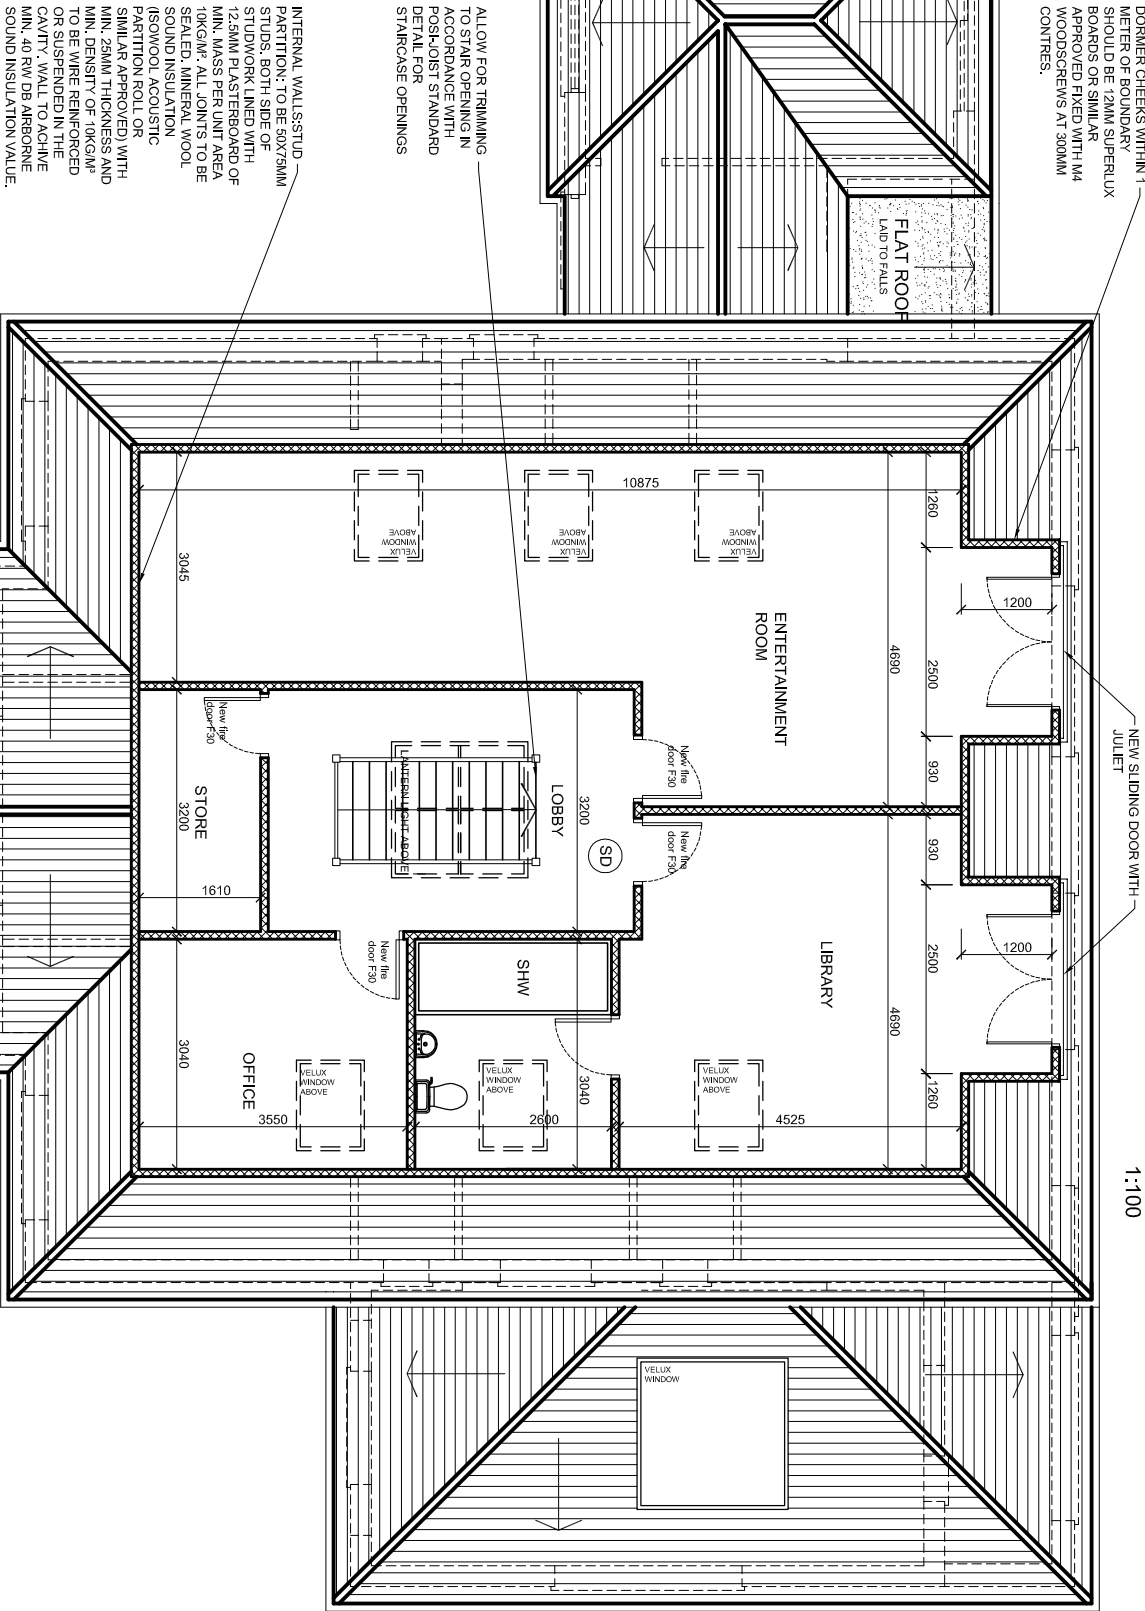

PROPOSED LOFT PLAN

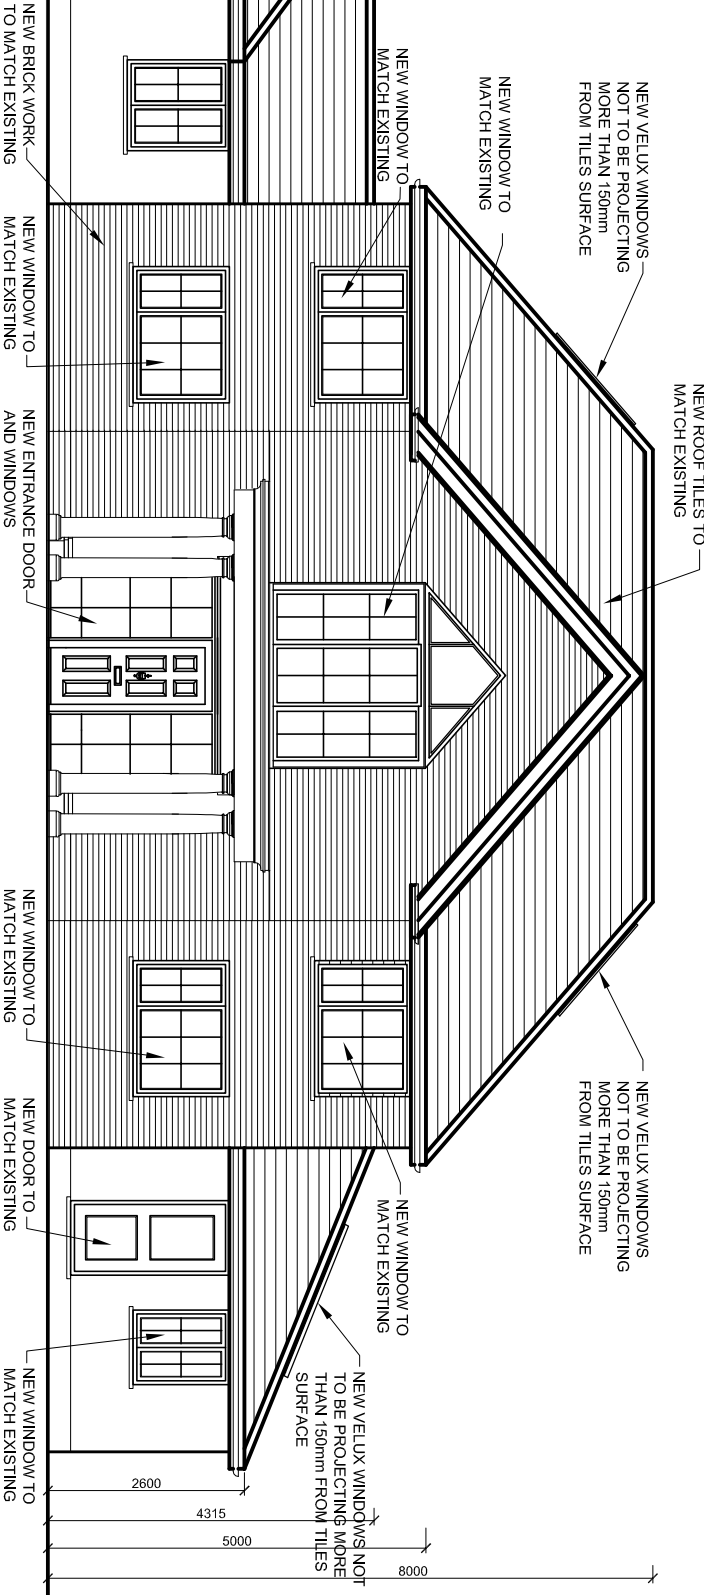

PROPOSED FRONT ELEVATION

rev.	description	date	chkd.
	 93 Colmandene Crescent, Orpington, Kent BR5 2RA 020 3004 9238 07931 931 035 Design And Plan CONSULTANTS s.nagpal@dapconsultants.co.uk www.dapconsultants.co.uk		

project :
Tawahi, Telegraph Hill
Rochester

drawing title :

Proposed Loft Plan and Elevation

drawn: SN	chkd: SS	date: 16.03.2023
status: Planning		
proj no: 2334	dir no: 05	rev no:
scale: 1:100@A3		