


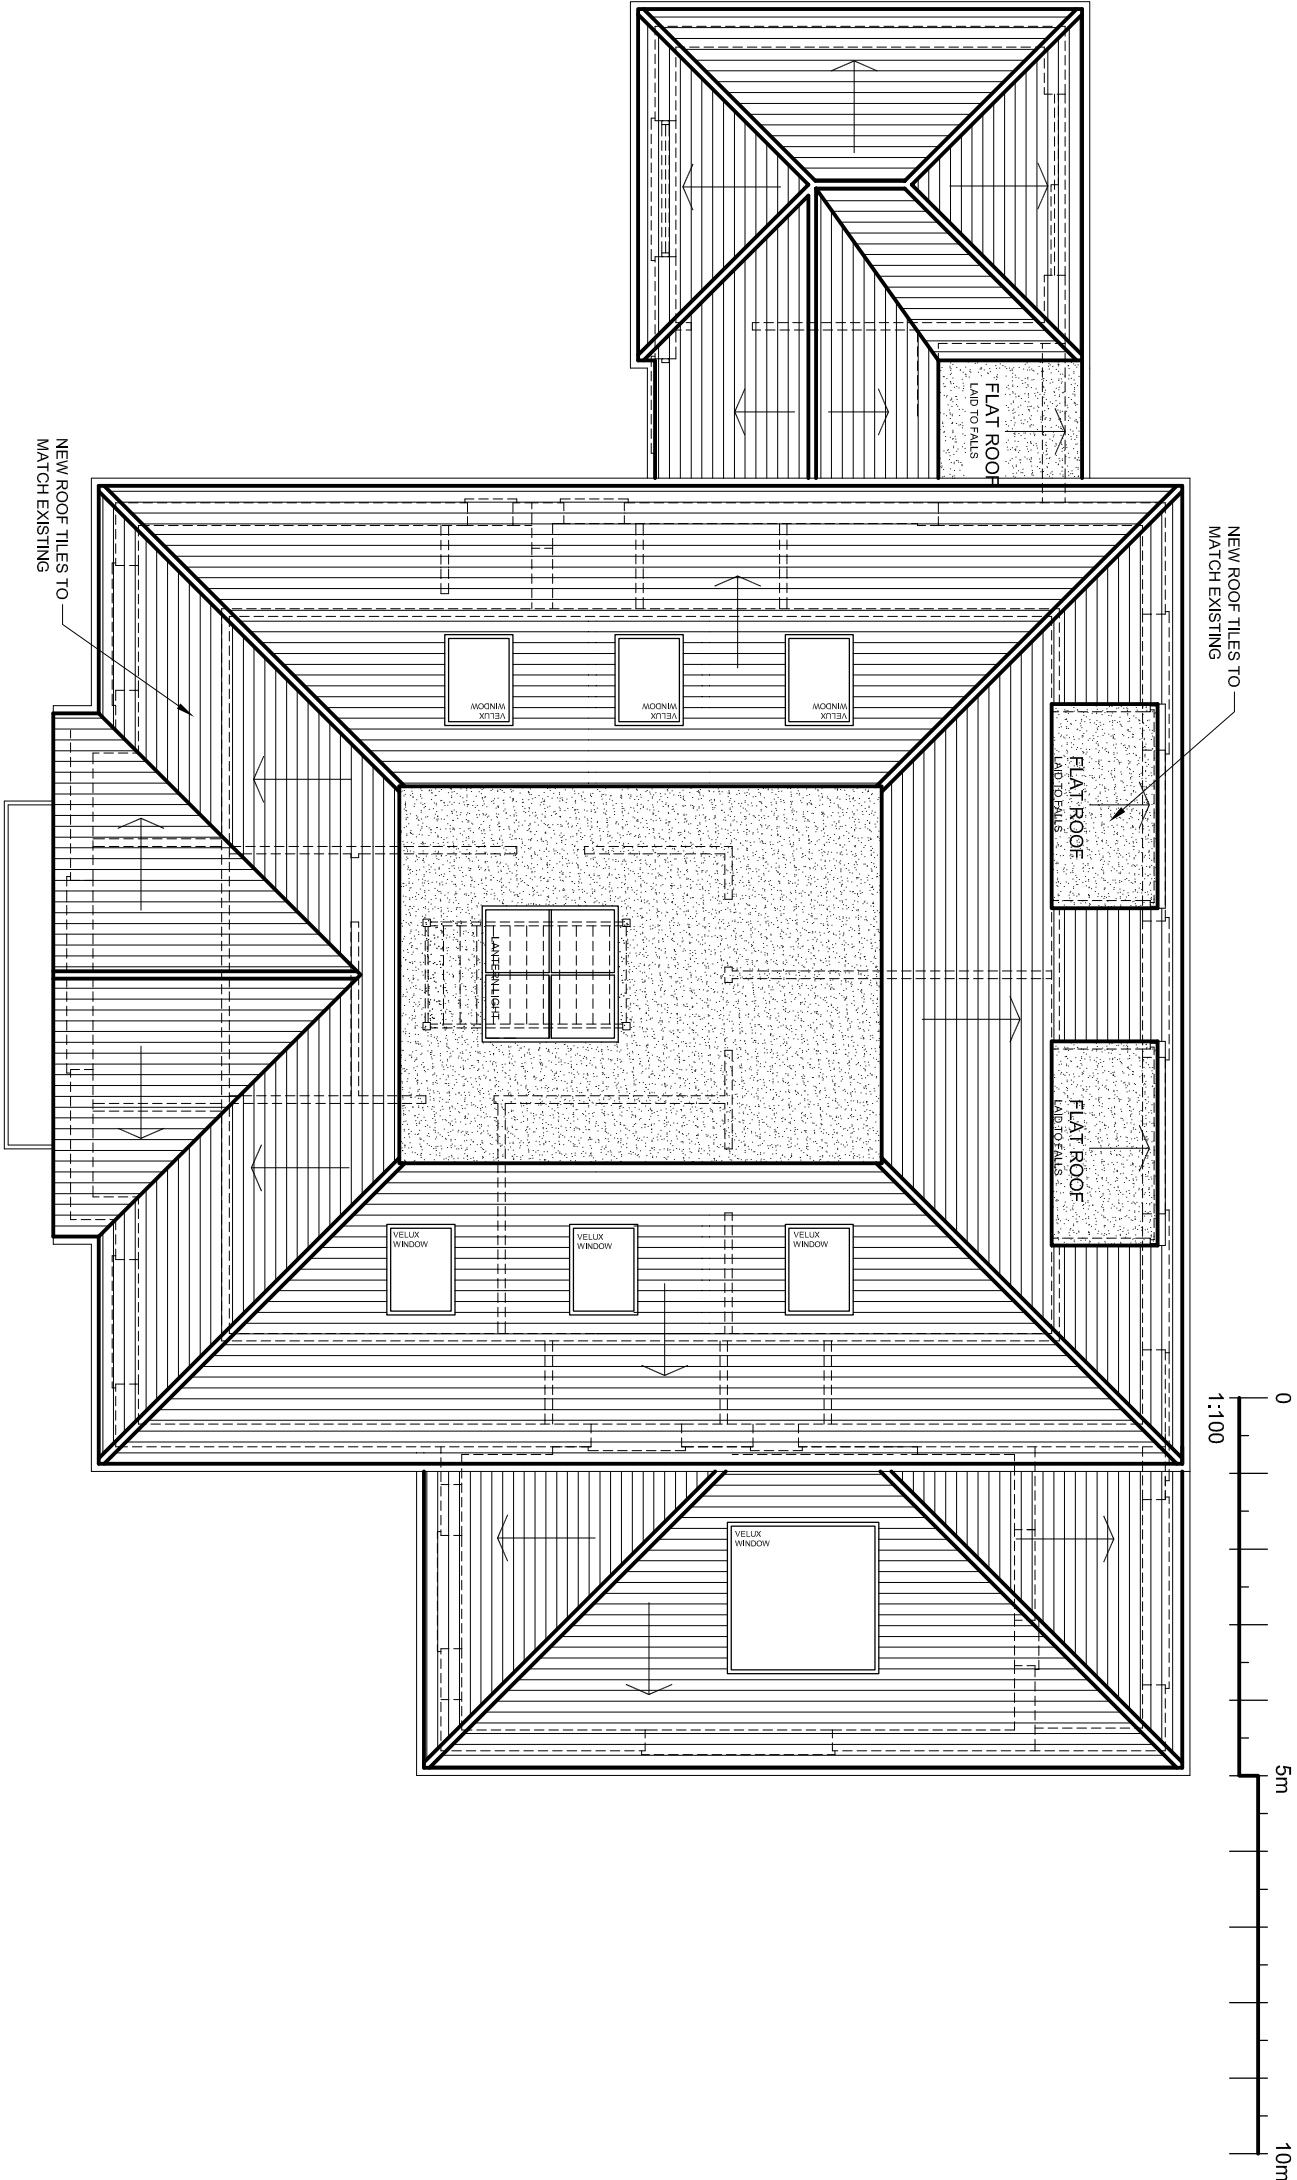

rev.	description	date	chkd.
Design And Plan CONSULTANTS 93 Colmandene Crescent, Orpington, Kent BR5 2RA 020 3004 9238 07931 931 035 s.nagpal@dapconsultants.co.uk www.dapconsultants.co.uk			

project : Tawahi, Telegraph Hill
Rochester

drawing title :

Proposed Roof Plan and Elevation

drawn: SN	chkd : SS	date: 16.03.2023
status: Planning		scale: 1:100@A3
proj no : 2334	drg no: 06	rev no:

PROPOSED REAR ELEVATION