


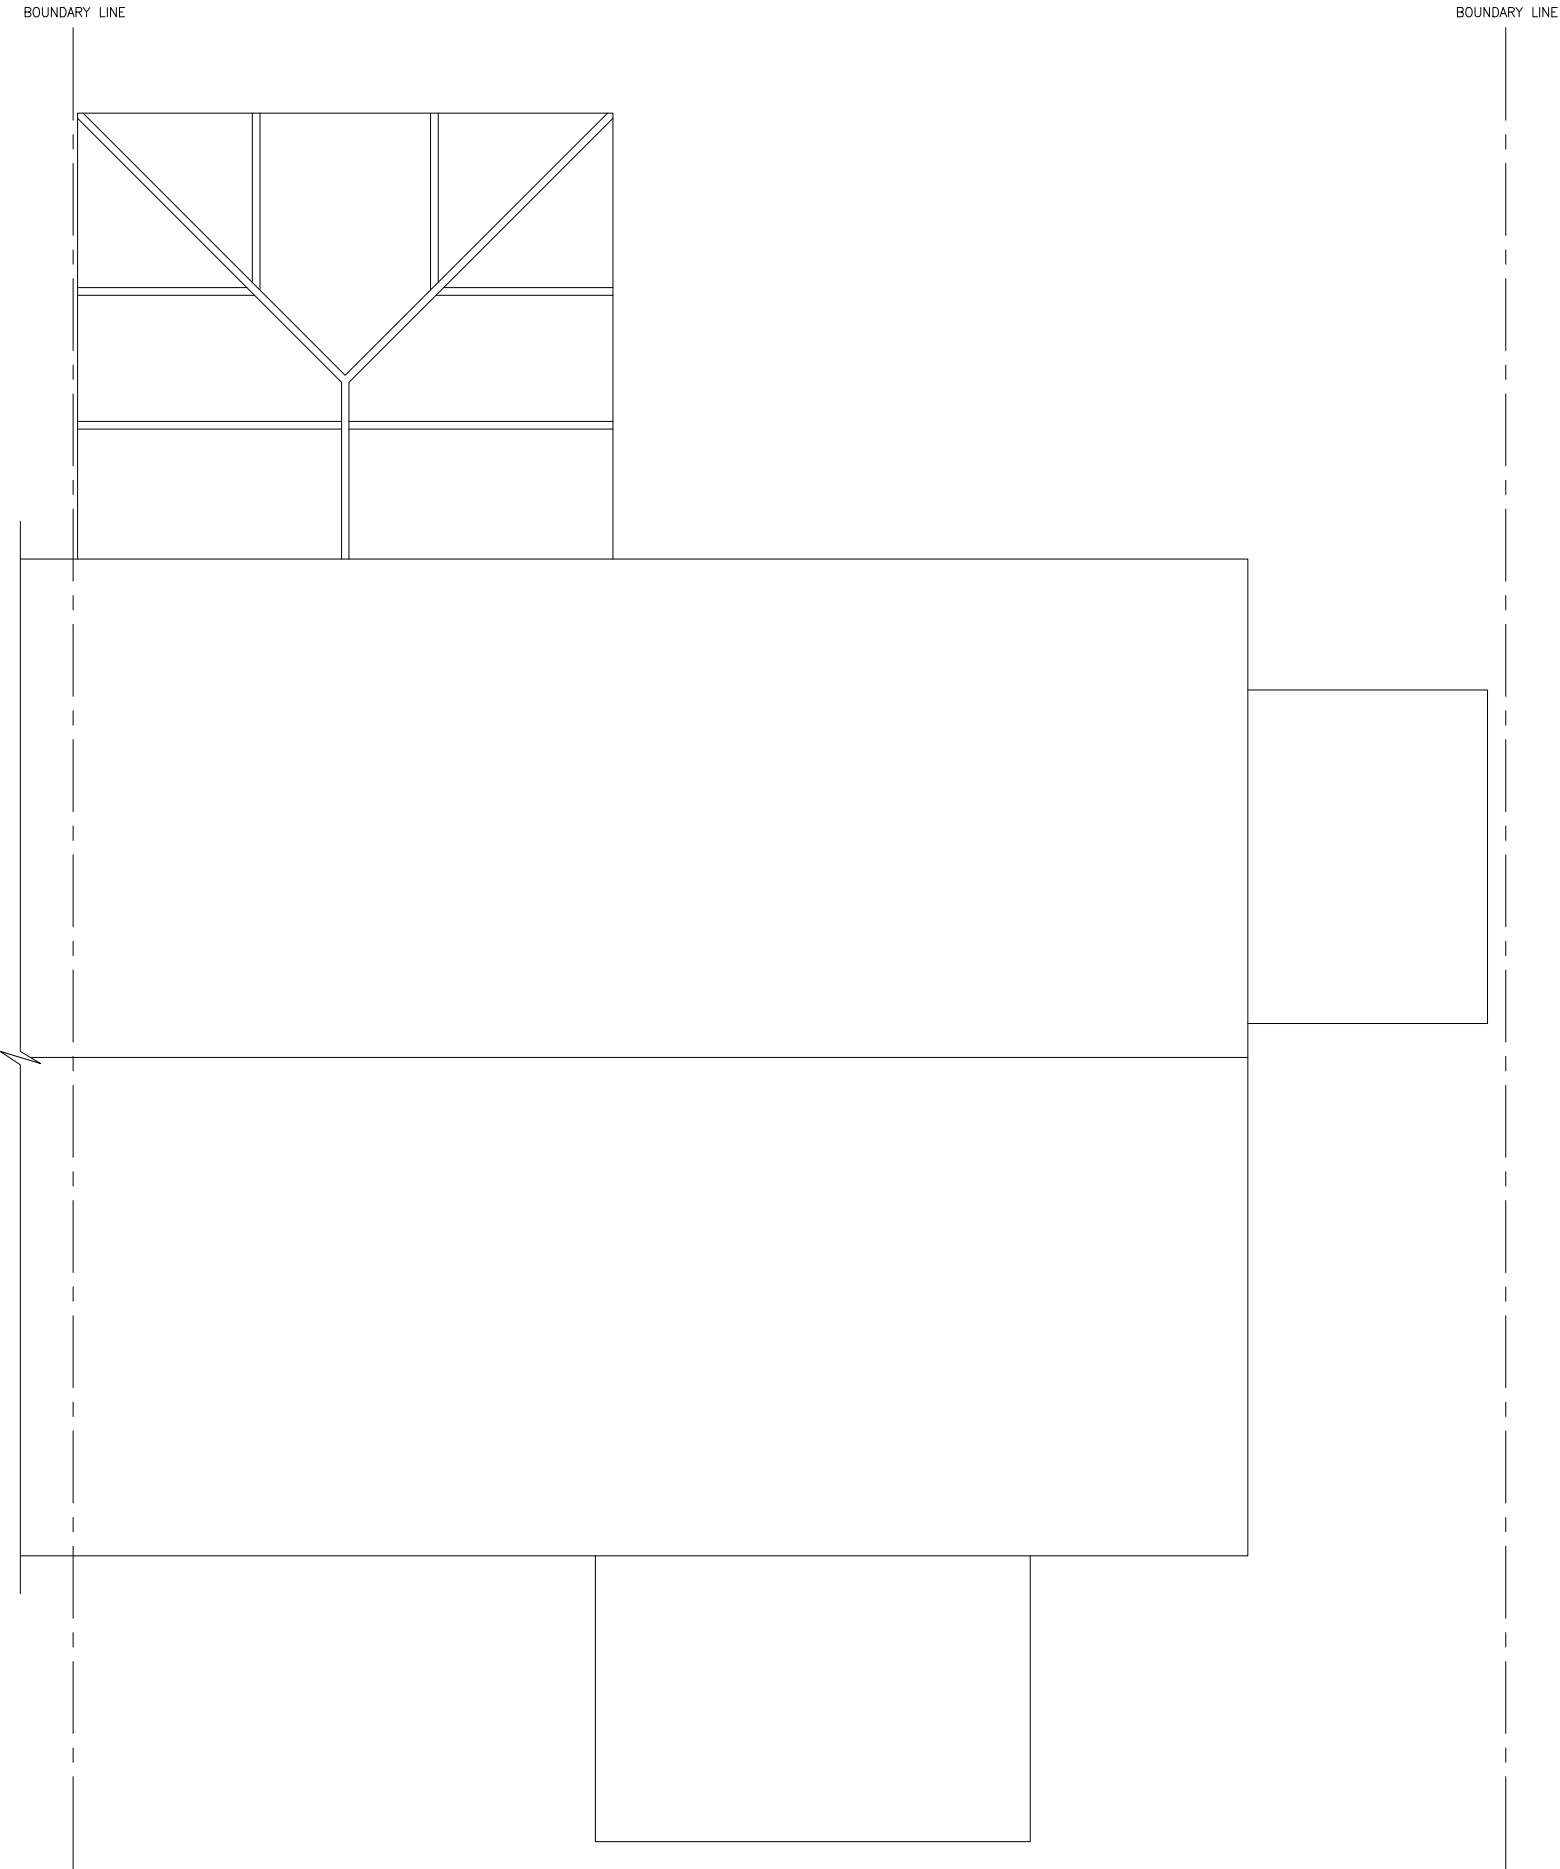

EXISTING ROOF PLAN
SCALE 1:50 (A3)



- NOTES:
- SCGR-201 - SITE BLOCK PLAN
 - SCGR-202 - EXISTING PLANS SHEET 1
 - SCGR-203 - EXISTING PLANS SHEET 2
 - SCGR-204 - EXISTING PLANS SHEET 3
 - SCGR-205 - EXISTING ELEVATIONS SHEET 1
 - SCGR-206 - EXISTING ELEVATIONS SHEET 2
 - SCGR-207 - EXISTING ELEVATIONS SHEET 3
 - SCGR-208 - PROPOSED PLANS SHEET 1
 - SCGR-209 - PROPOSED PLANS SHEET 2
 - SCGR-210 - PROPOSED ELEVATIONS SHEET 1
 - SCGR-211 - PROPOSED ELEVATIONS SHEET 2
 - SCGR-212 - PROPOSED ELEVATIONS SHEET 3

PLANNING		P01
DATE: 26.06.2023		
16 ST CHADS DRIVE GRAVESEND DA12 4EL		
4m GROUND FLOOR REAR EXTENSION & GROUND FLOOR SIDE EXTENSION		
EXISTING PLANS SHEET 3		
DRG No: SCGR-204		P01