



All proposed materials
to match existing

All proposed materials
to match existing

 

Copyright all rights reserved.
The contents of this drawing can
not be copied without written
permission of the
DRAWNHOUSE LTD

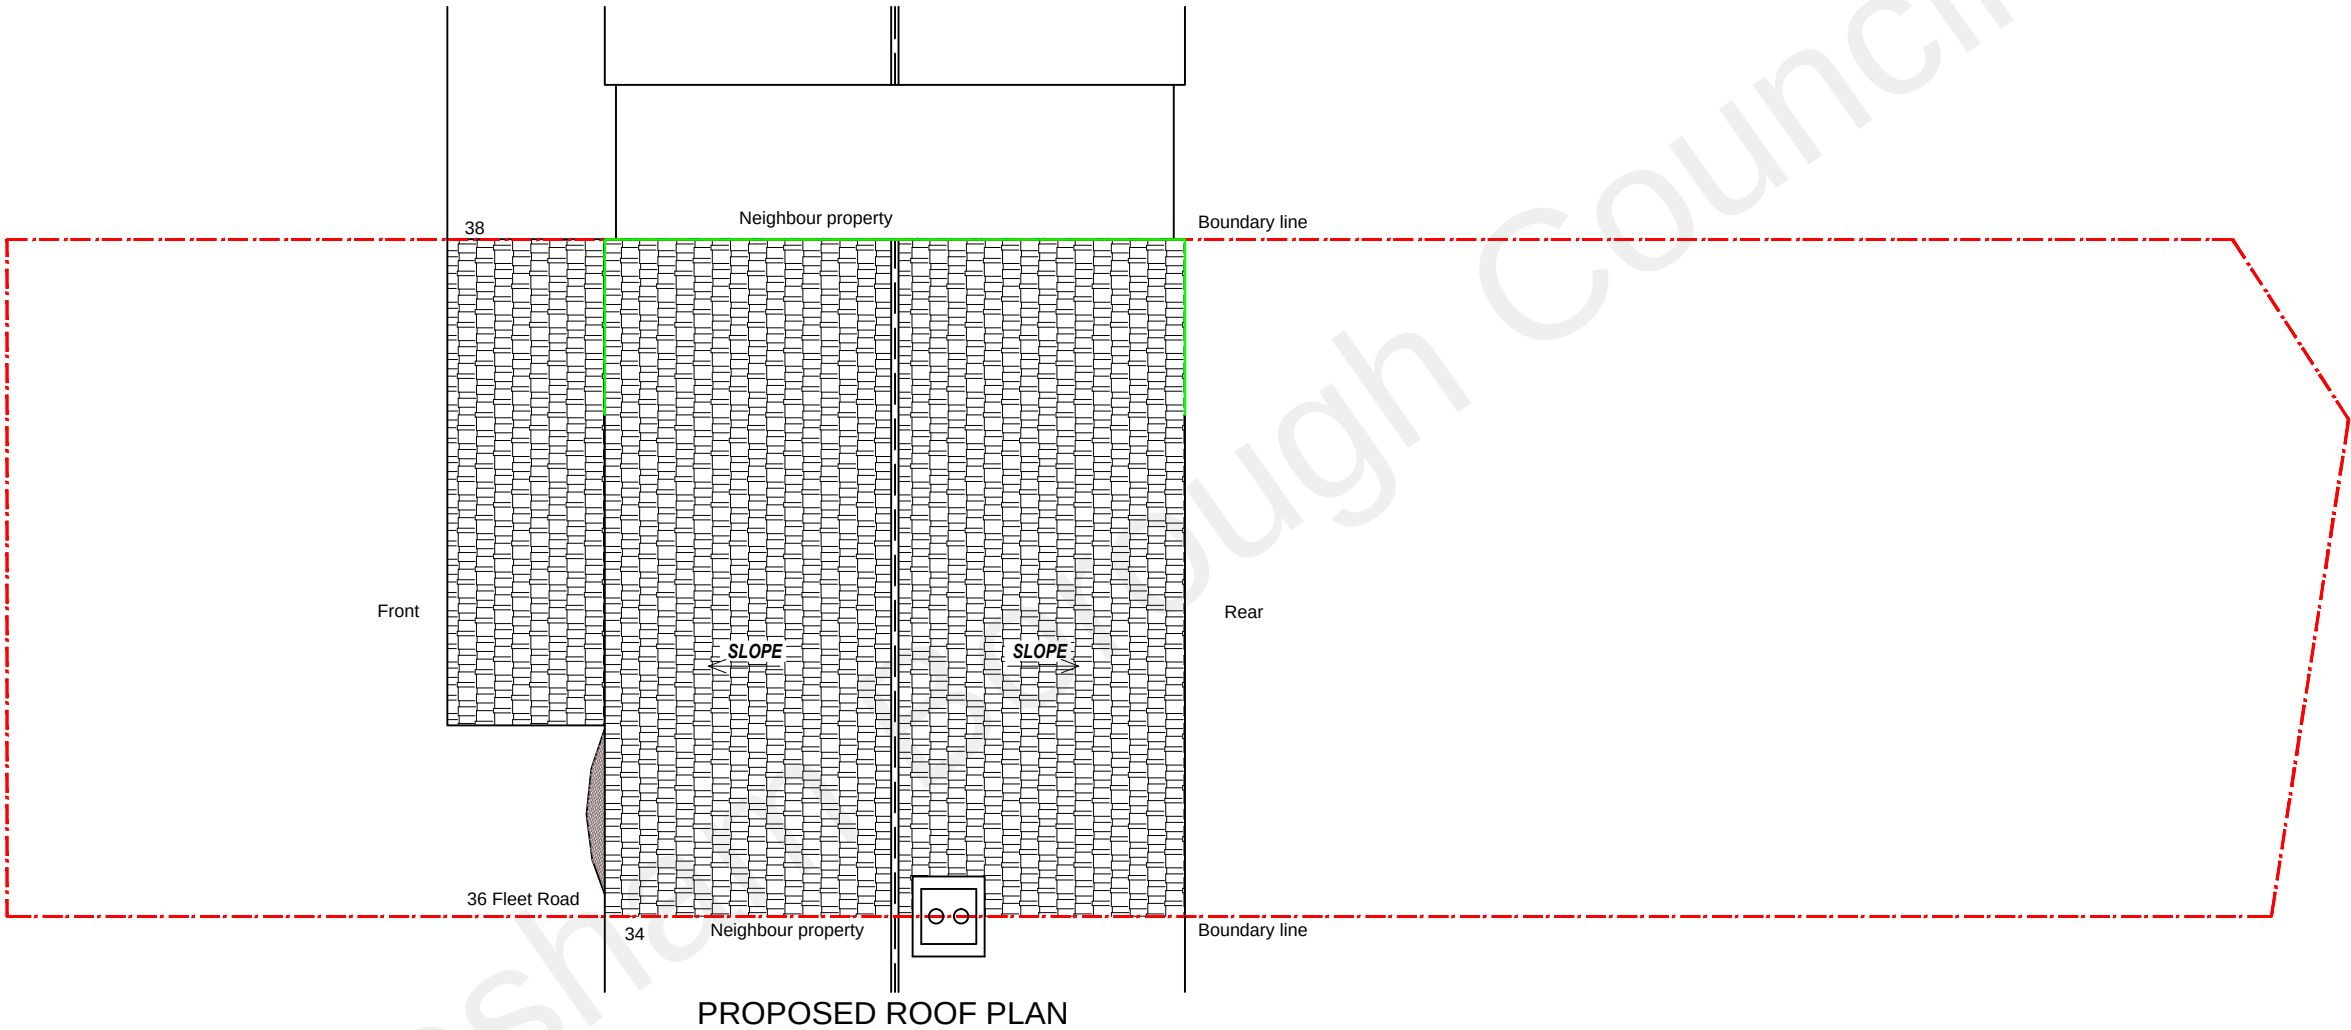

DrawnHouse LTD
Agent
E.mail: office@drawnhouse.co.uk
Mob: +447999329377

Key:
— - existing
— - proposed

Project name:
36 Fleet Road, Northfleet,
Gravesend, DA11 8EE
Title: PROPOSED ROOF PLAN

Project number:
Drawn:
Revision:

8808
AN

Scale: **A3 - 1:100**
Drawing No: **05**
Date: **May 2022**