





EXISTING ROOF PLAN

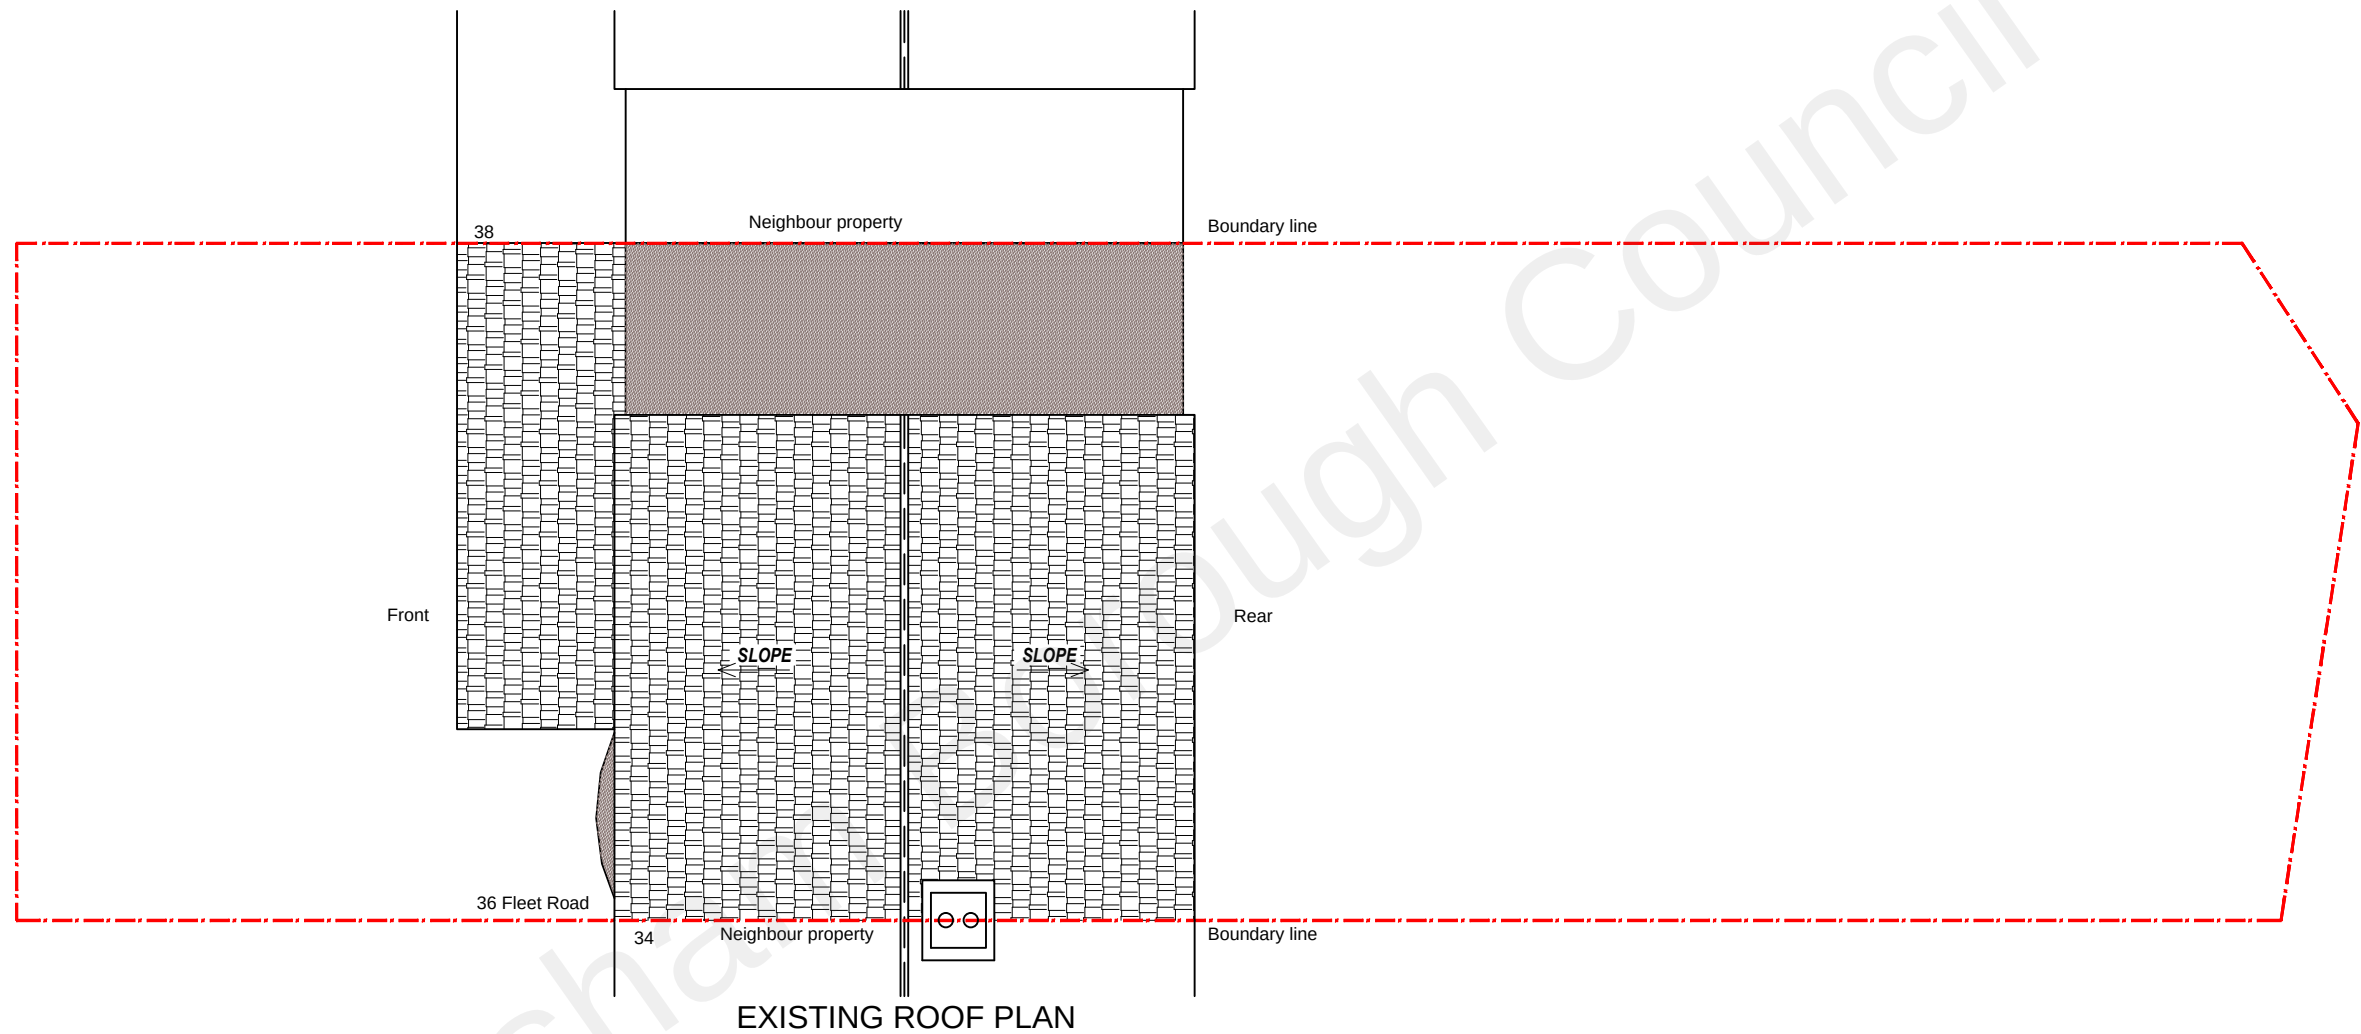

Copyright all rights reserved.  
The contents of this drawing can  
not be copied without written  
permission of the  
DRAWNHOUSE LTD

 

DrawnHouse LTD

Agent  
E.mail: office@drawnhouse.co.uk  
Mob: +447999329377

Key:  
— - existing  
— - proposed

Project name:  
36 Fleet Road, Northfleet,  
Gravesend, DA11 8EE  
Title: EXISTING PLANS

Project number: 8808  
Drawn: AN  
Revision:  
Scale: A3 - 1:100  
Drawing No: 02  
Date: May 2022