

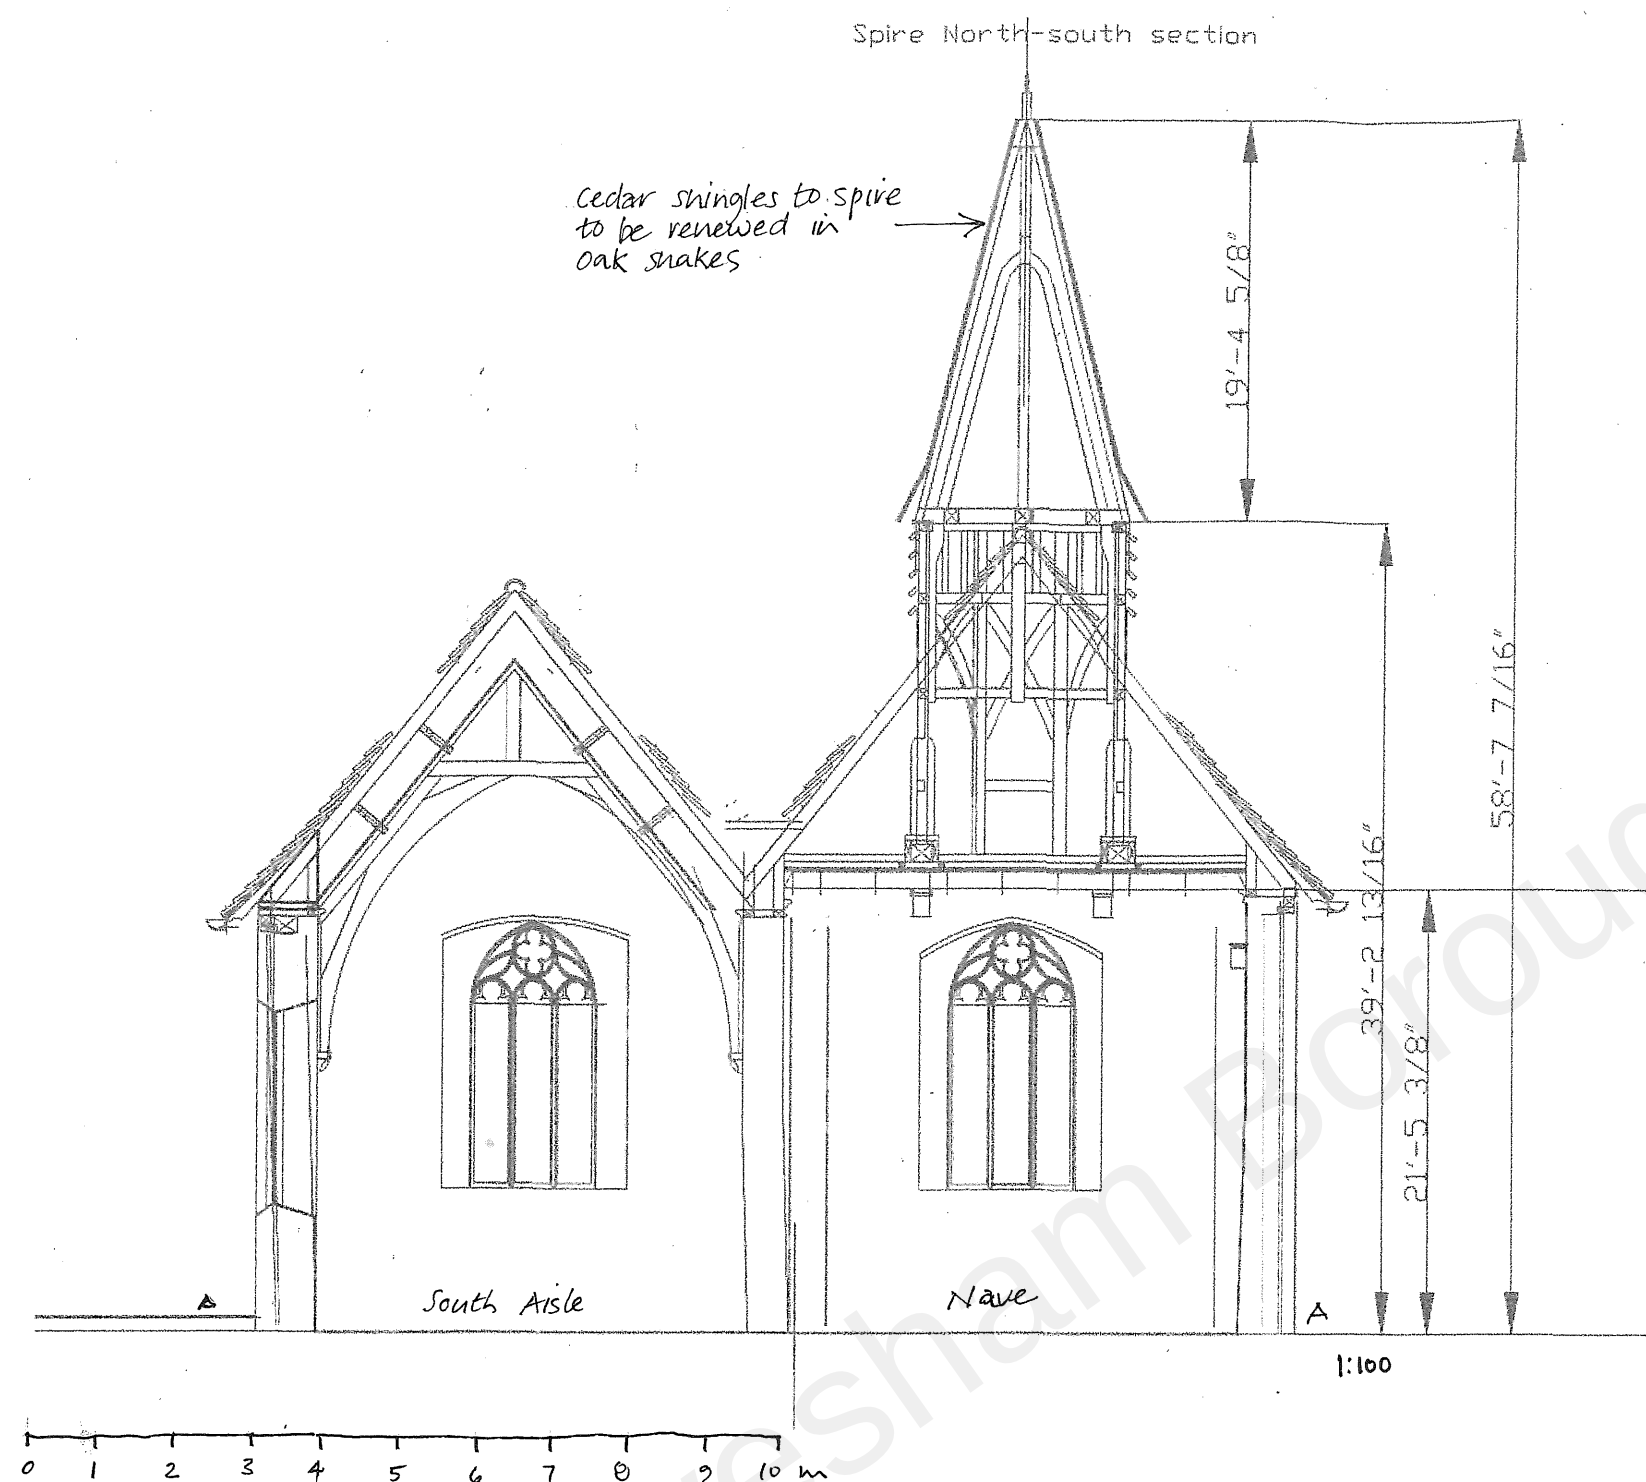


AS EXISTING:
spire is clad
in cedar
shingles

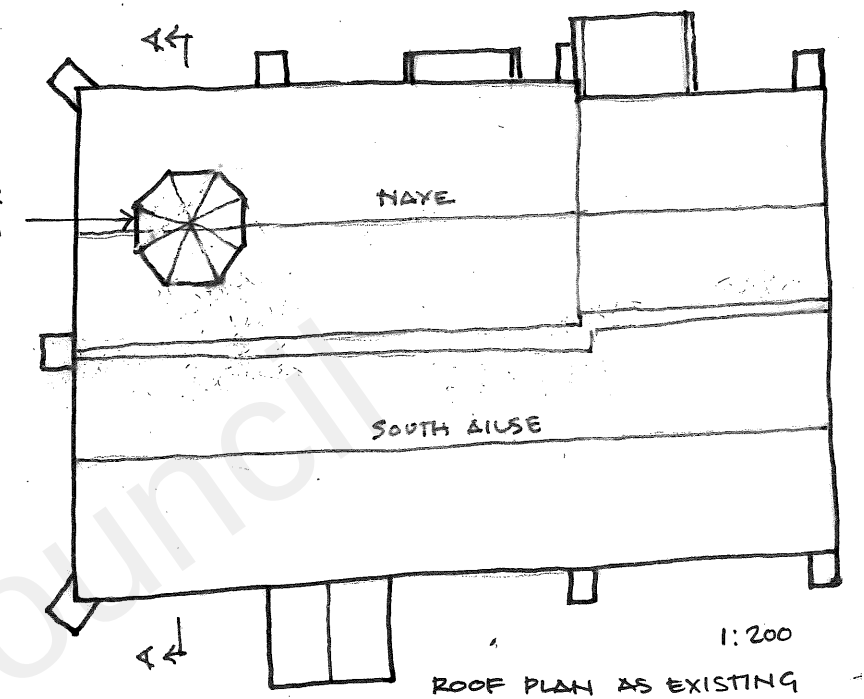

AS proposed:
spire to be
clad in new
oak shakes

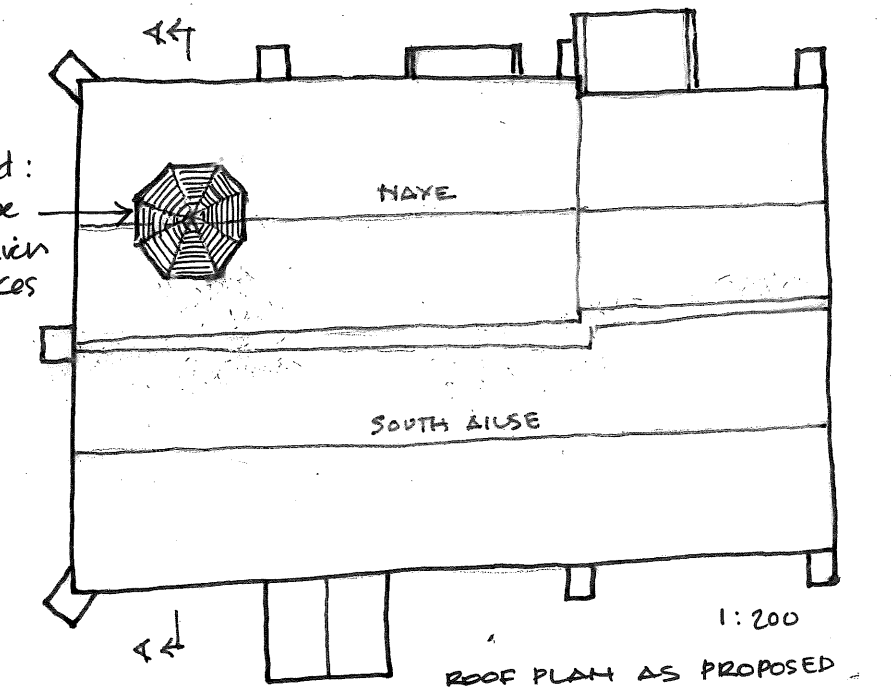

REV A: AS PROPOSED ROOF PLAN ADDED TO THIS SHEET

THOMAS FORD & PARTNERS CHARTERED ARCHITECTS SURVEYORS 177 KIRKDALE SYDENHAM LONDON SE26 4QH TEL 020 8859 3250 FAX 020 8659 3146 e-mail: tfp@thomasford.co.uk	Do not scale drawings. The Contractor is responsible for checking dimensions and any discrepancy is to be referred to the Architect Original Survey: Alan Greening	PROJECT	TITLE	DATE Sept 2021	DRAWN	CHECKED	SCALE 1:100 / 1:200
		Higham, St Mary's Church The Churches Conservation Trust		PROJECT REF 689902	DRAWING EX-05	REV A	