



Existing Elevations
1:100



Rear

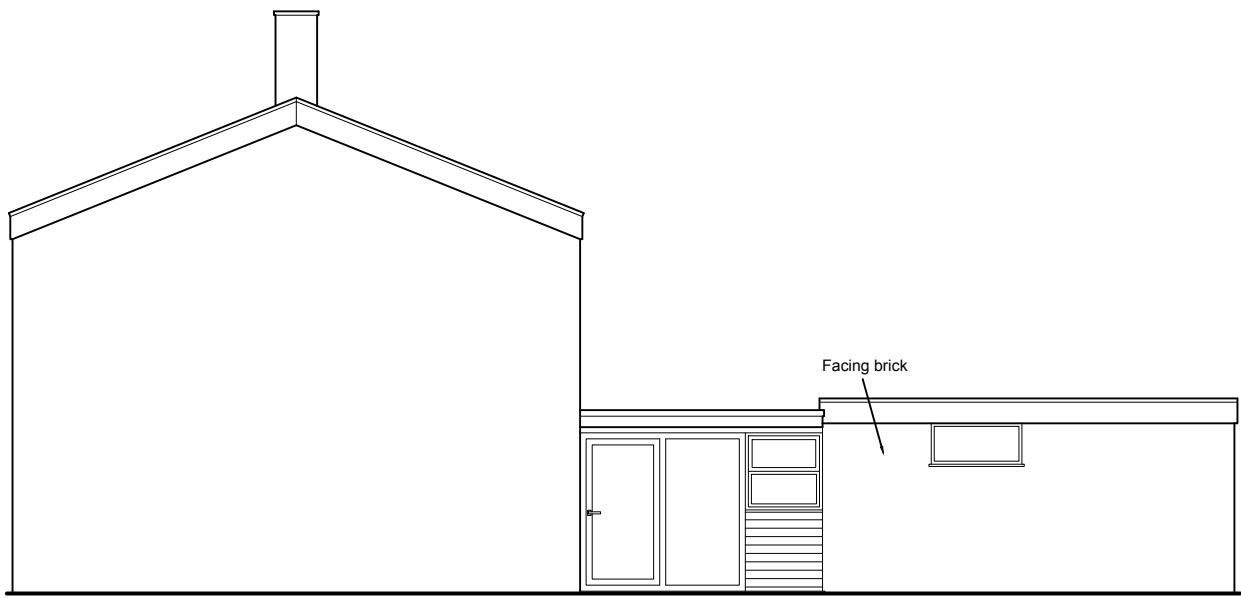


Side

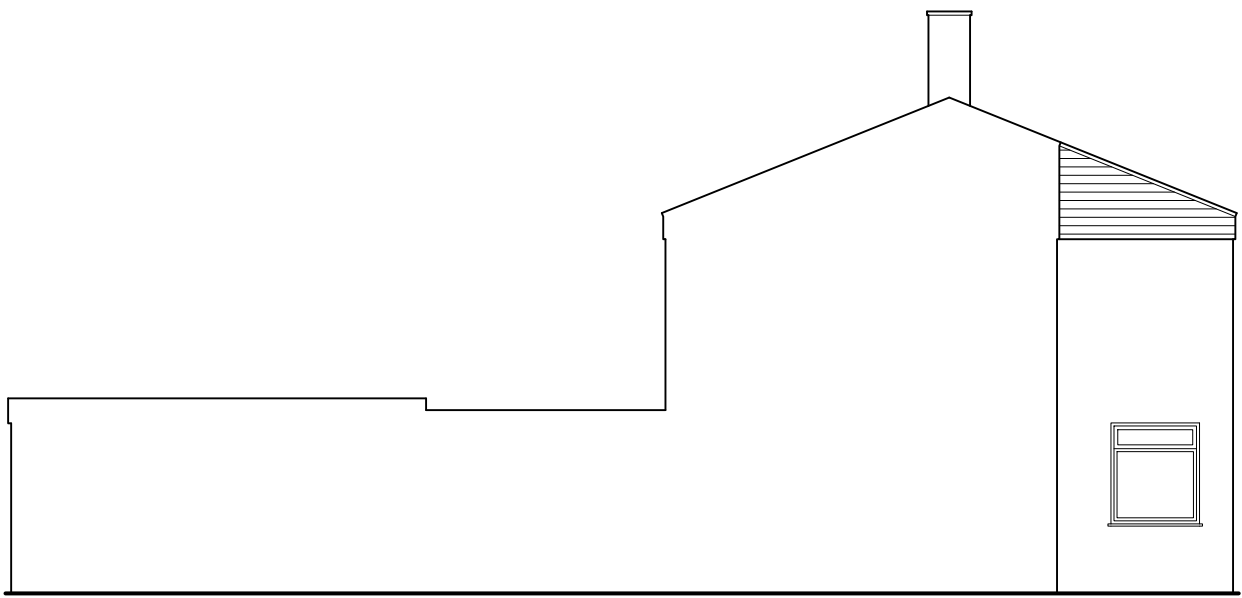


Side


Proposed Elevations
1:100

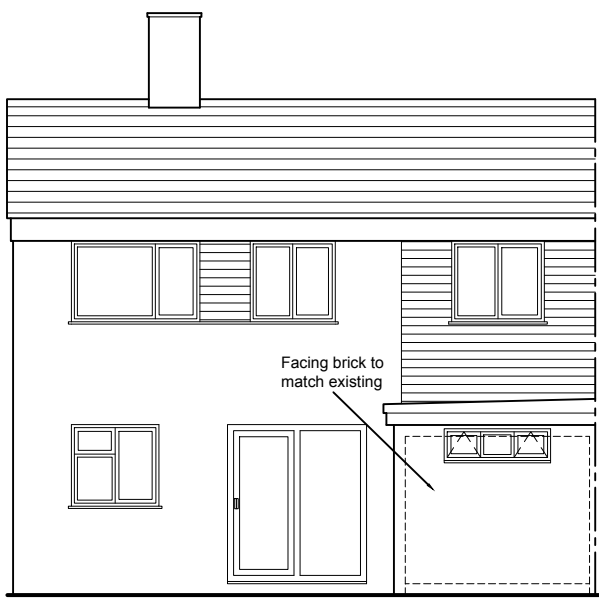


Rear

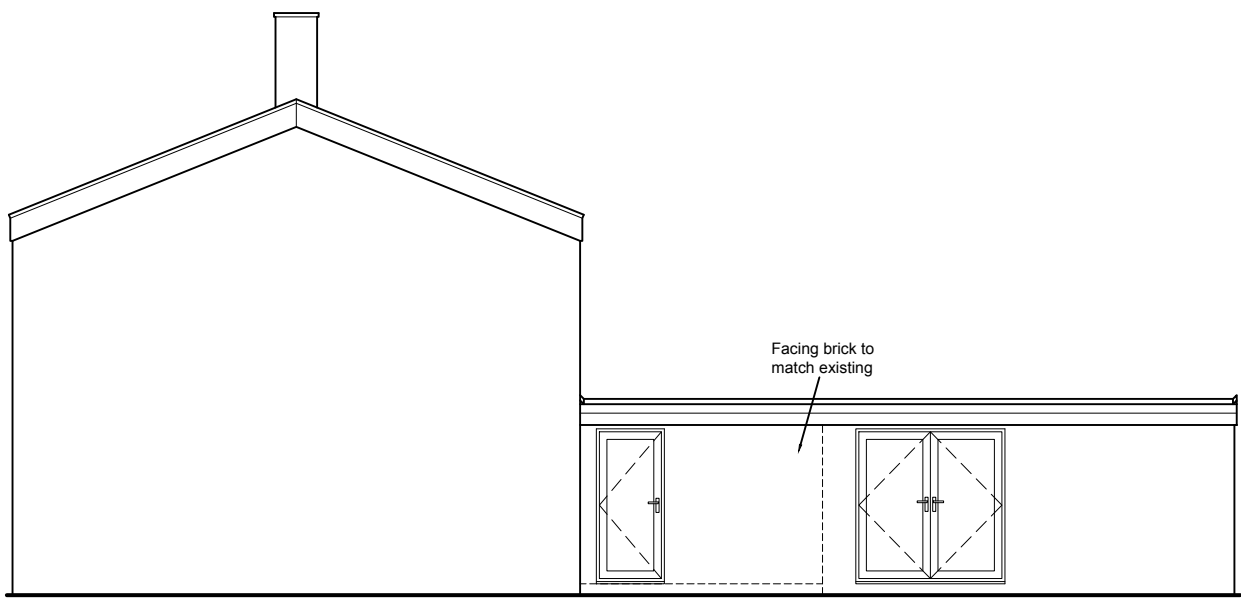


Side

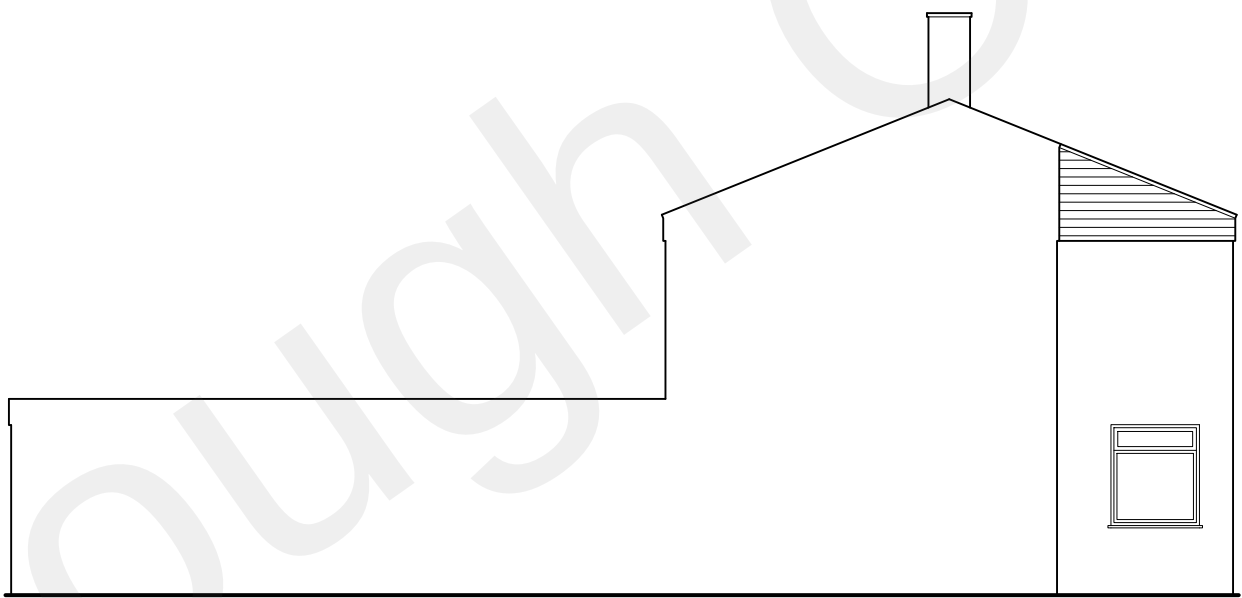


Side

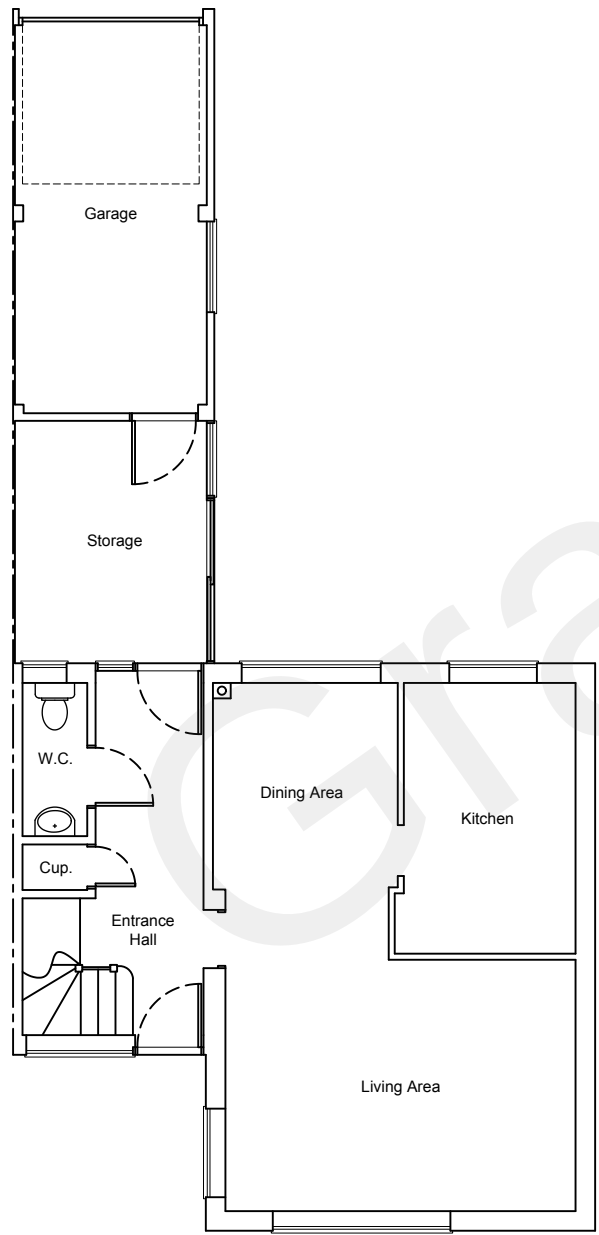


Existing Ground Floor Plan
1:100

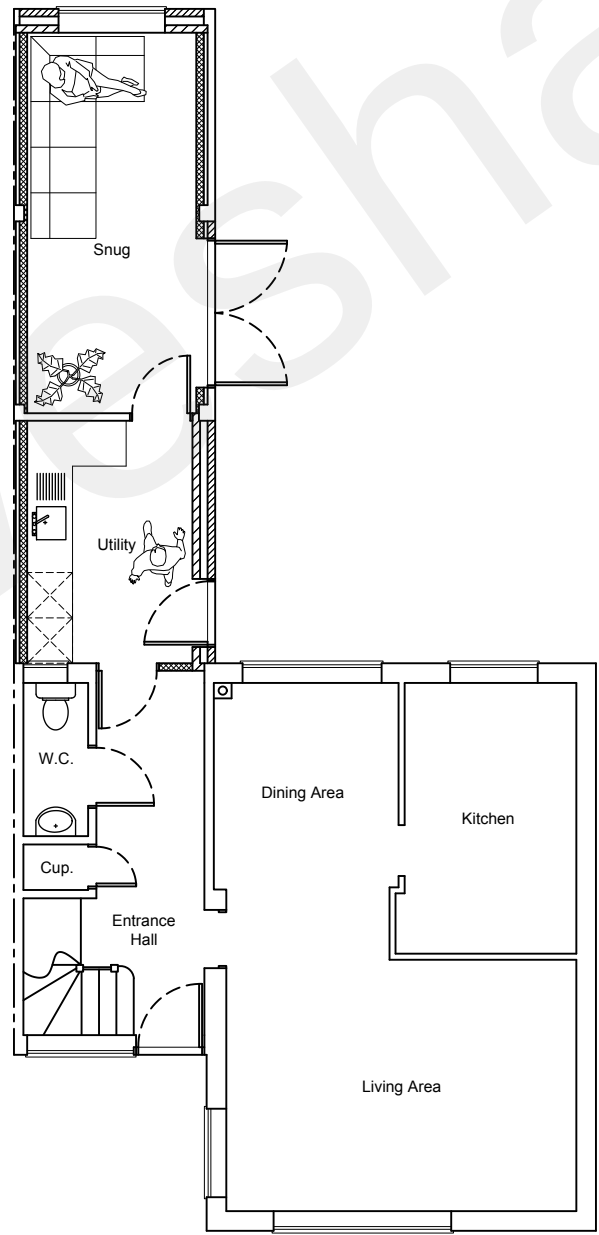



Proposed Ground Floor Plan
1:100

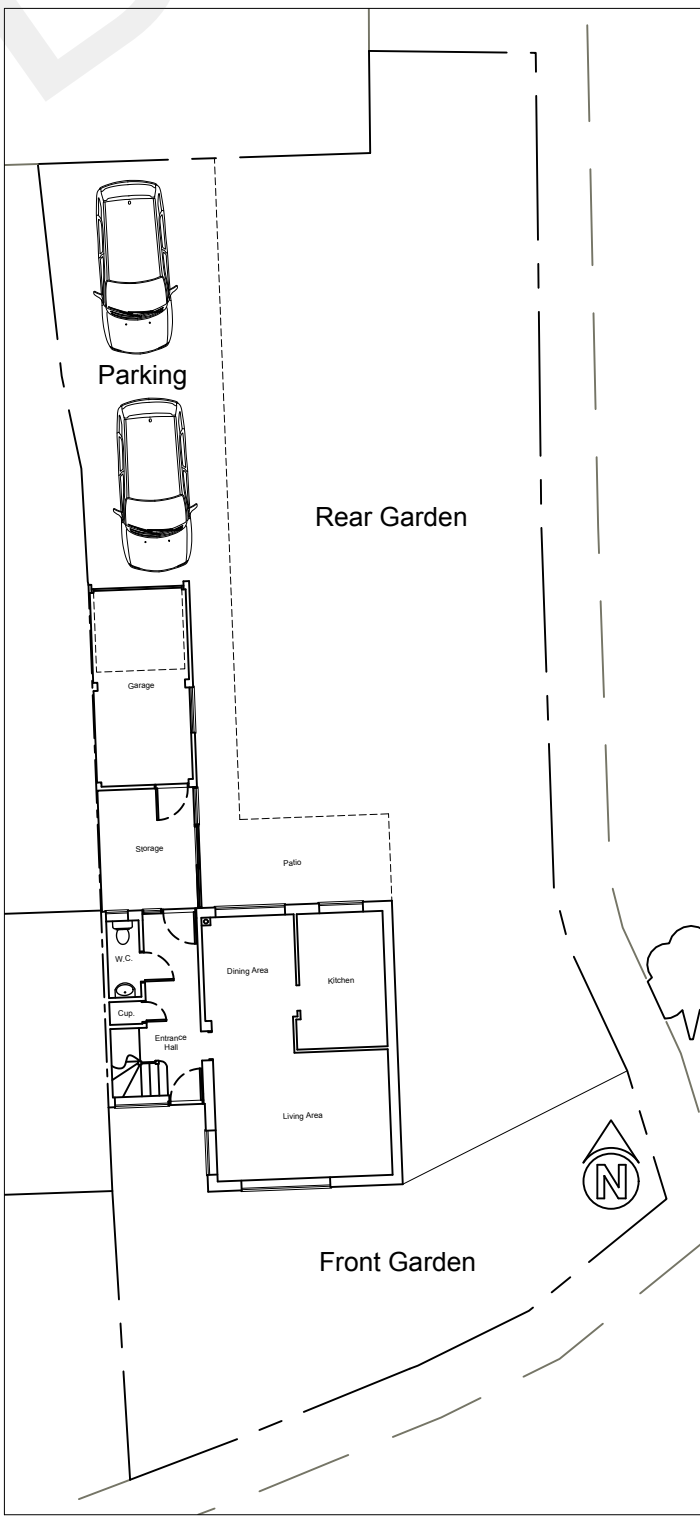

Existing Block Plan
1:200

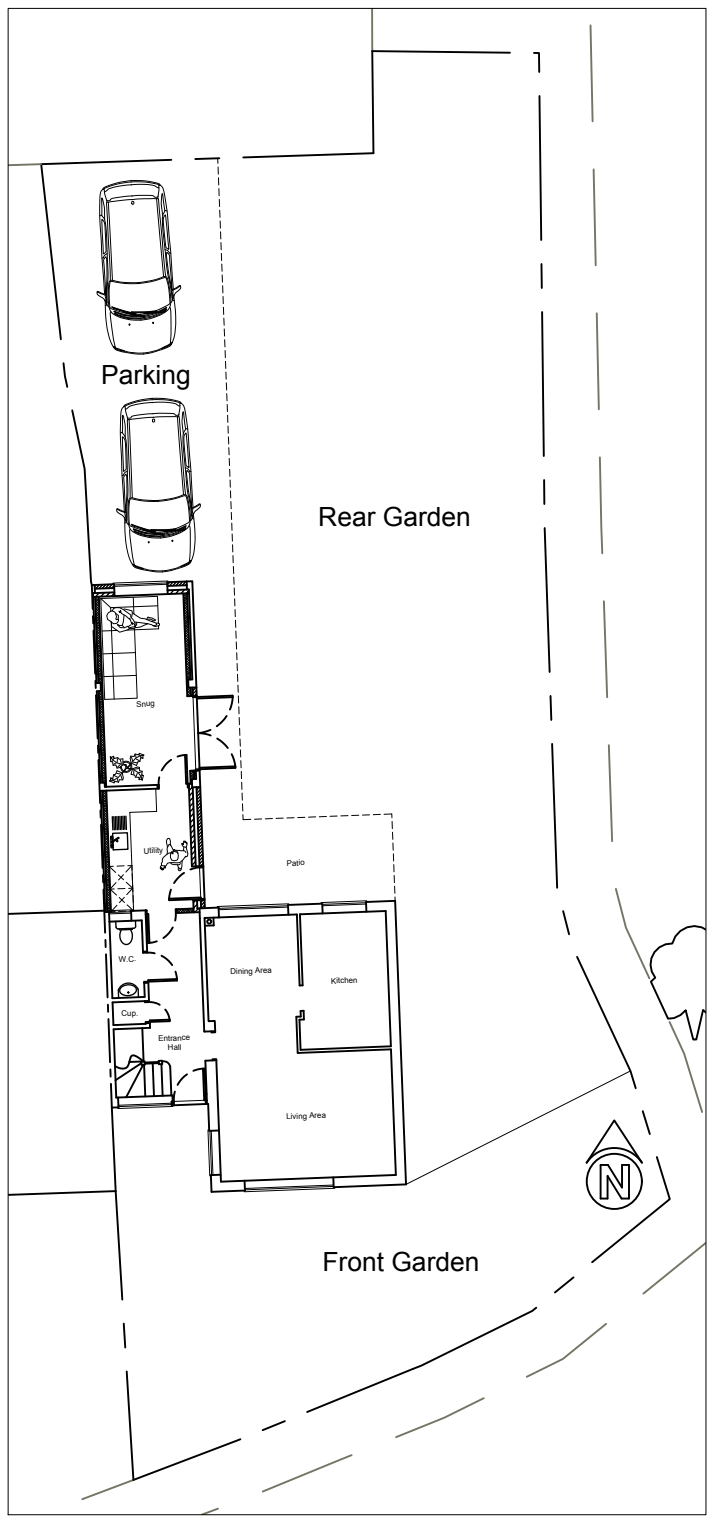

Proposed Block Plan
1:200

 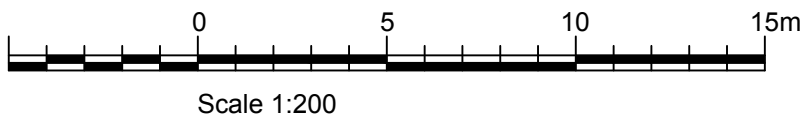

Notes.

All external materials to match the existing property.

Designed by:

CRE8ROOM LTD
ARCHITECTURAL SERVICES

30 Boxley Road, Chatham, Kent ME5 9LF
Mobile - 07767 336389

No. Revision/Issue

Client/Project Name and Address

Sarah Francomb
15 Churchside
Vigo Village
DA13 0SJ

Proposal:

Garage Conversion

Drawn by:
M.Ripley

Drawing Number:
015SF

Date:
21/09/2021

Sheet:

Scale:
1:100 - 1:200 @ A1