



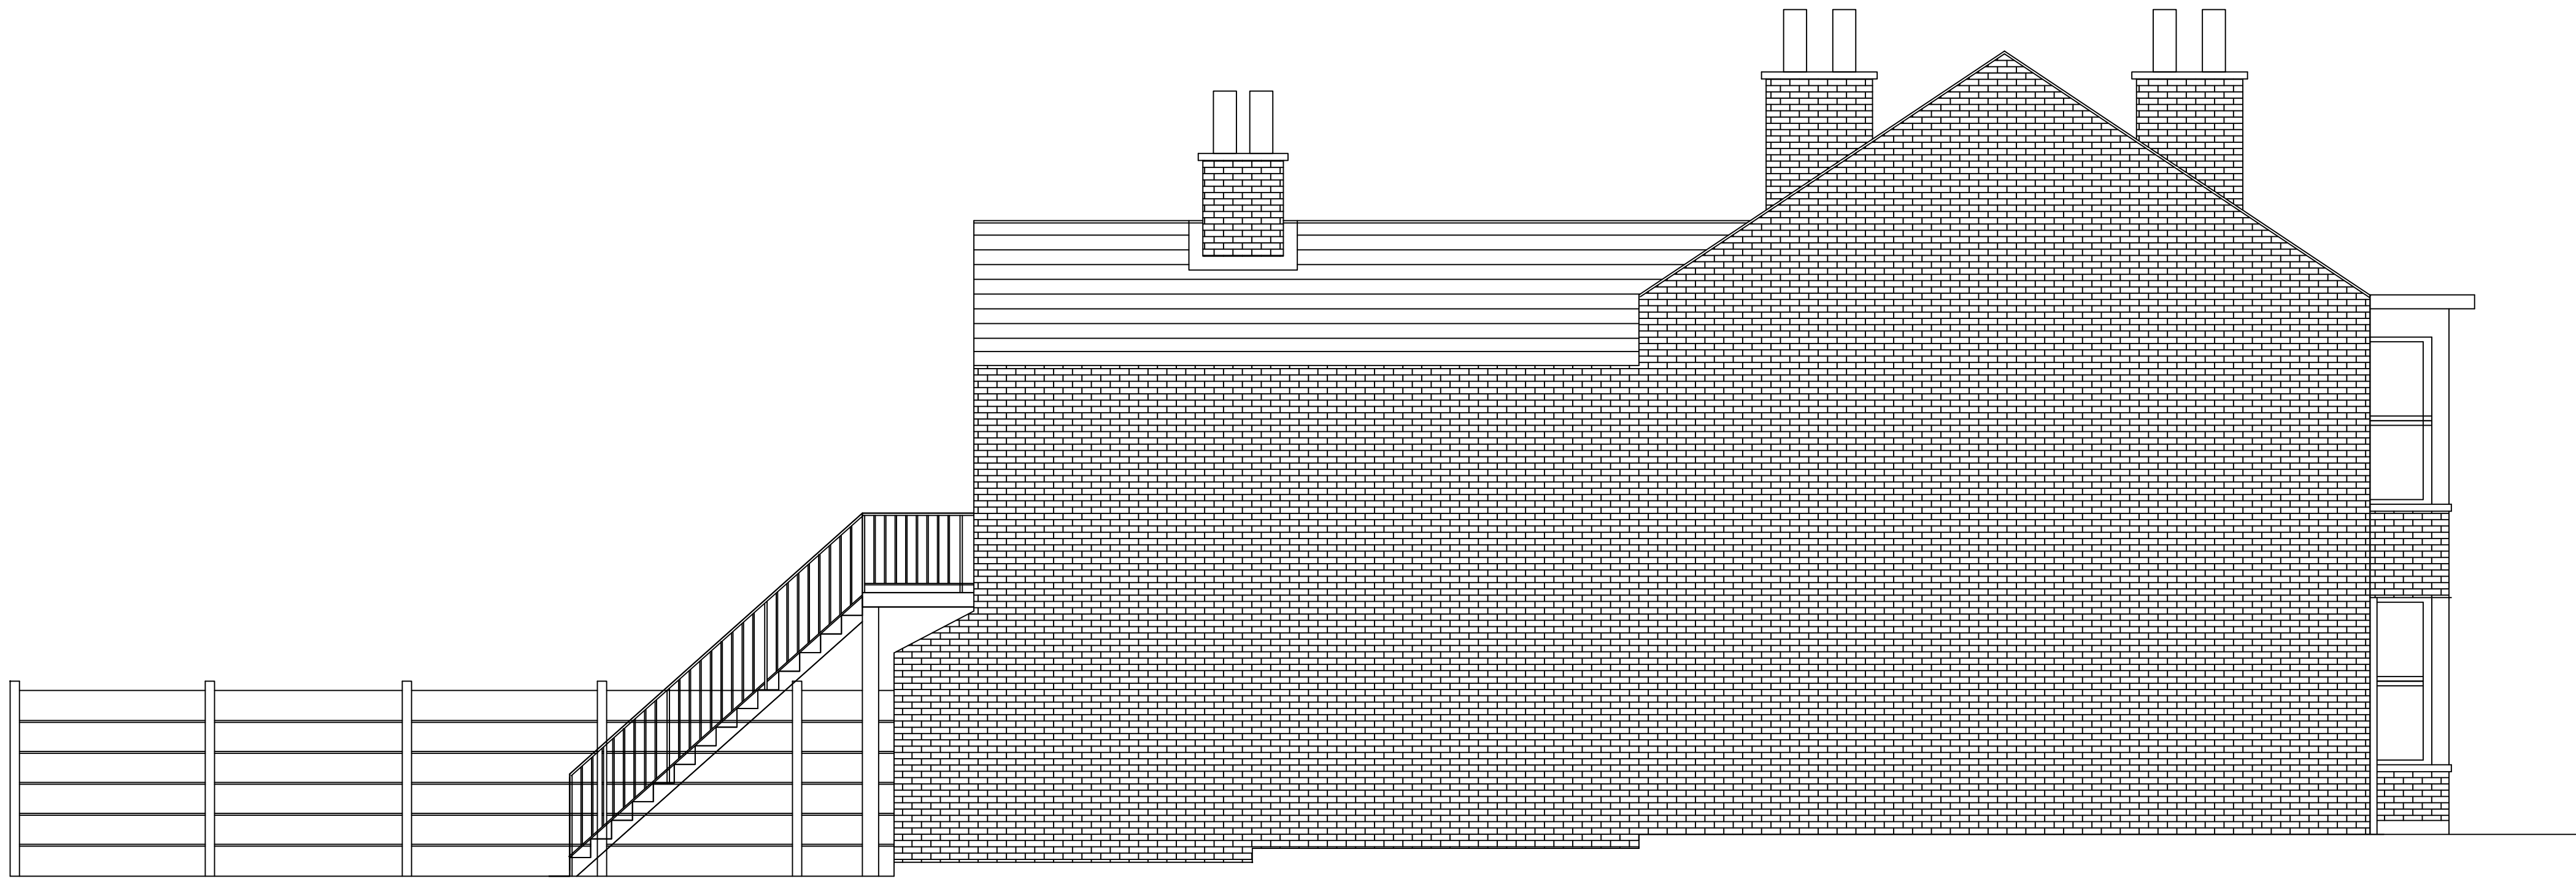

No 36 Brandon Street
Existing Side - South West Elevation

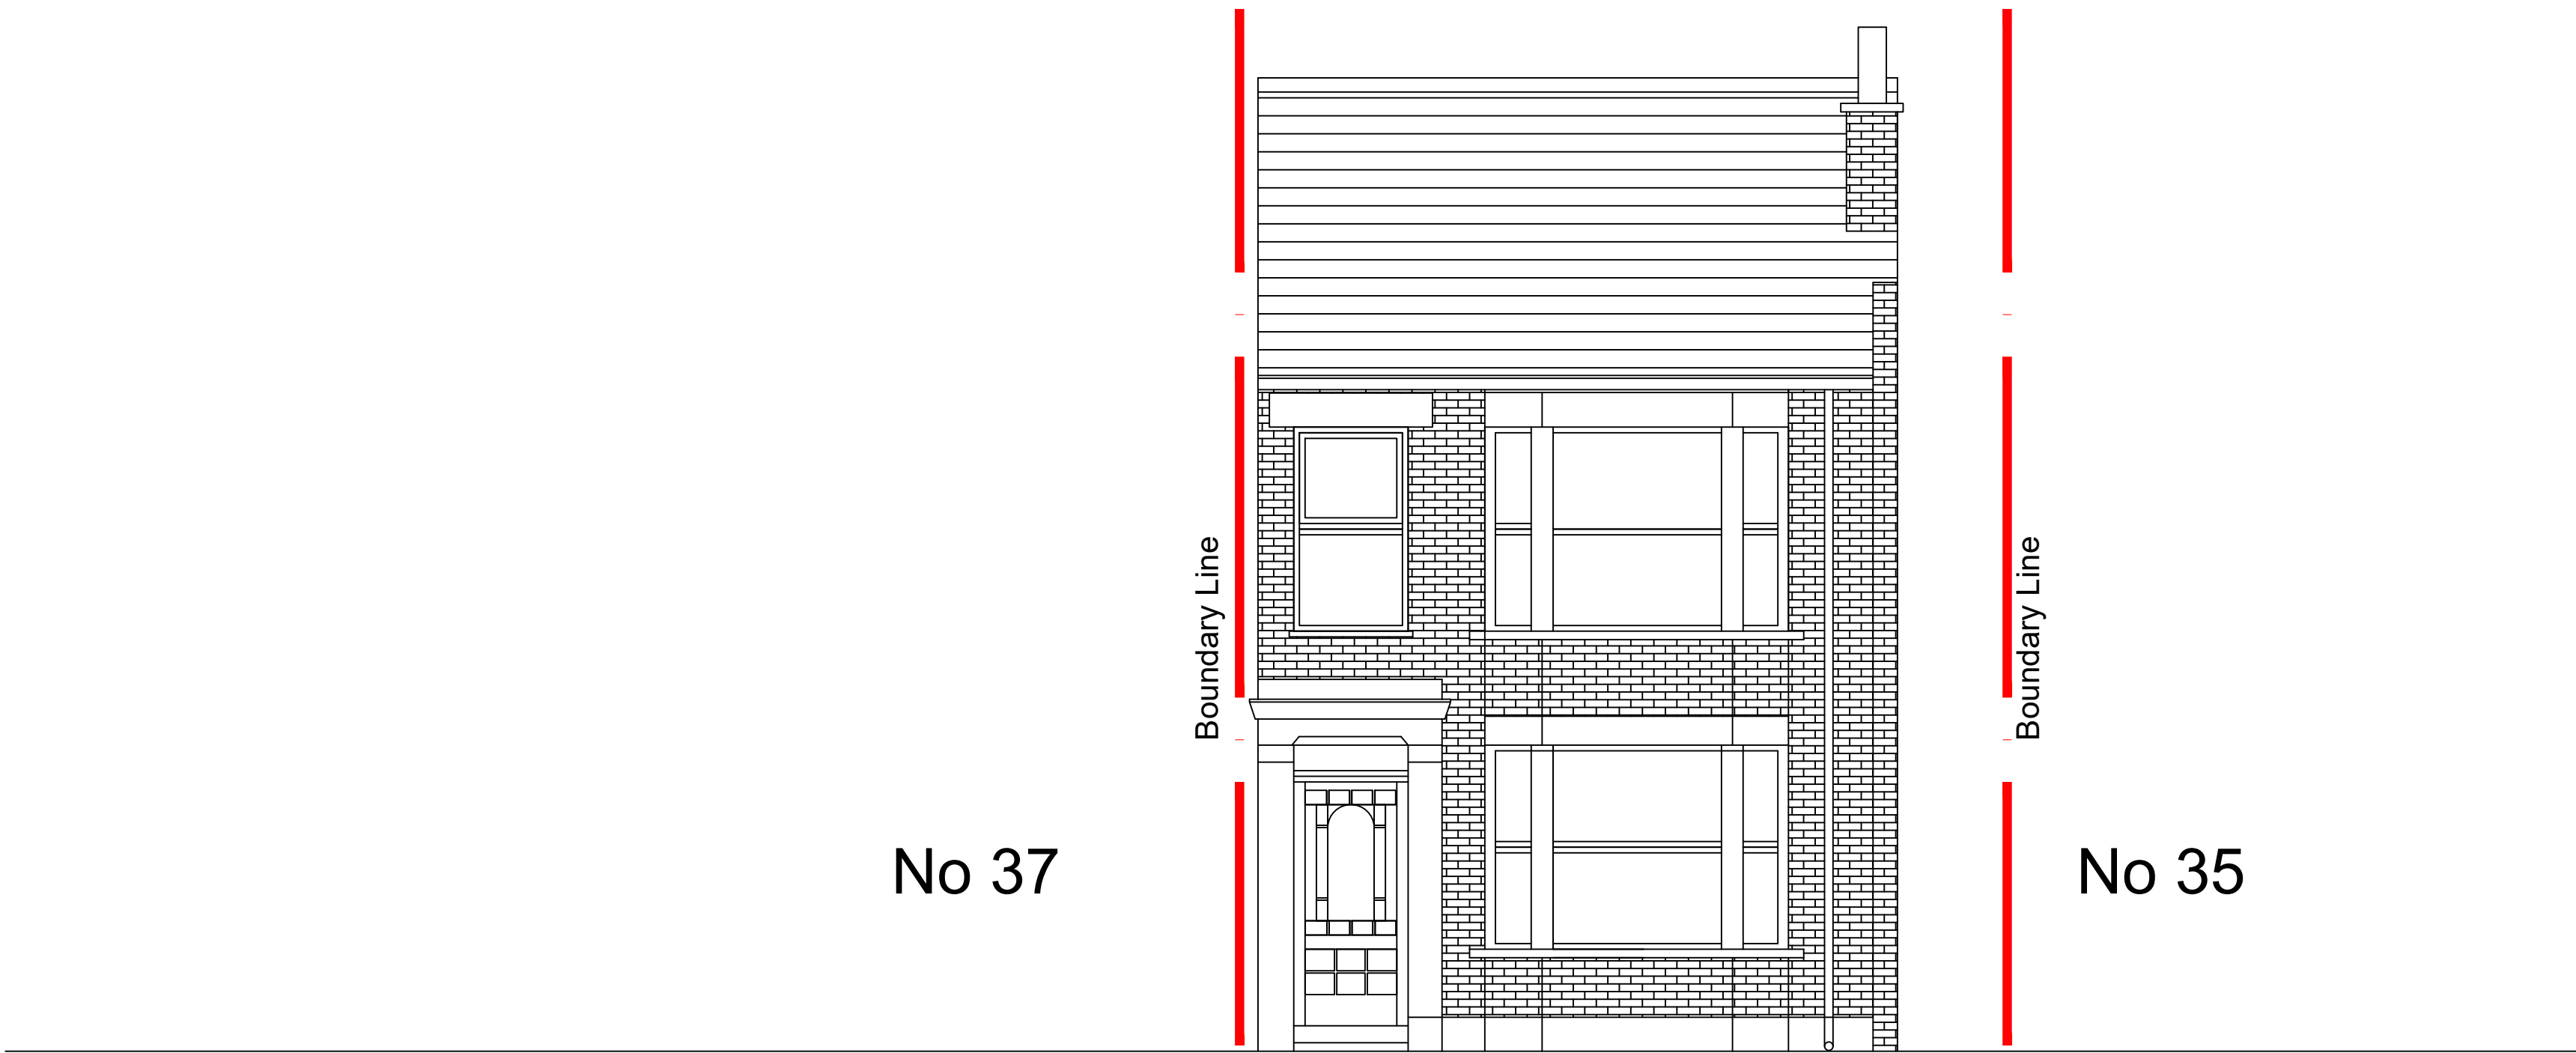

No 36 Brandon Street
Existing Front - South East Elevation



CLPD

.Double.Edge.
.Architects.
Design . Development . Consulting

	Copyright Double Edge Architects Ltd Company Reg No:12154670		Registered in England and Wales	
	* All dimensions to be checked on site and any discrepancies to be reported immediately to contract administrator for further instructions. ** The contractor is responsible for all setting out and must check dimensions on site before work is put in hand.			
36 Brandon Street Gravesend DA11 0PL		Job No. 2407		
		Dwg No. 005		Rev. *
Title Existing Front and Side Elevations				
Date Jan 2025	Drawn B.A	Check B.A	Status Planning	Size A1
			Scale 1:50	
Tel: Creative Designer 07941 376 001				