




No 36 Brandon Street
Existing Rear - North West Elevation



No 36 Brandon Street
Existing Side - North East Elevation

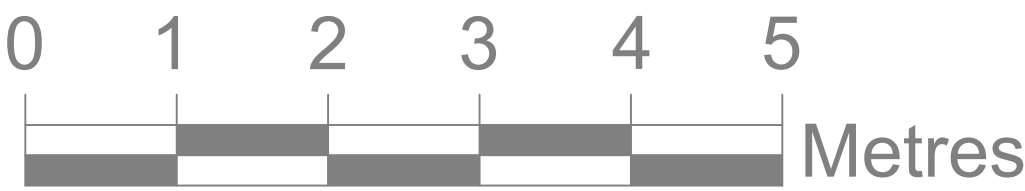

CLPD

.Double.Edge.
.Architects.
Design . Development . Consulting

Copyright Double Edge Architects Ltd
Company Reg No: 12154670 Registered in England and Wales

* All dimensions to be checked on site and any discrepancies to be reported immediately to contract administrator for further instructions.
** The contractor is responsible for all setting out and must check dimensions on site before work is put in hand.

36 Brandon Street Gravesend DA11 0PL	Job No. 2407 Dwg No. 006 Rev. *
--	--

Title Existing Rear and Side Elevations					
Date Jan 2025	Drawn B.A	Check B.A	Status Planning	Size A1	Scale 1:50
Tel: Creative Designer 07941 376 001					