

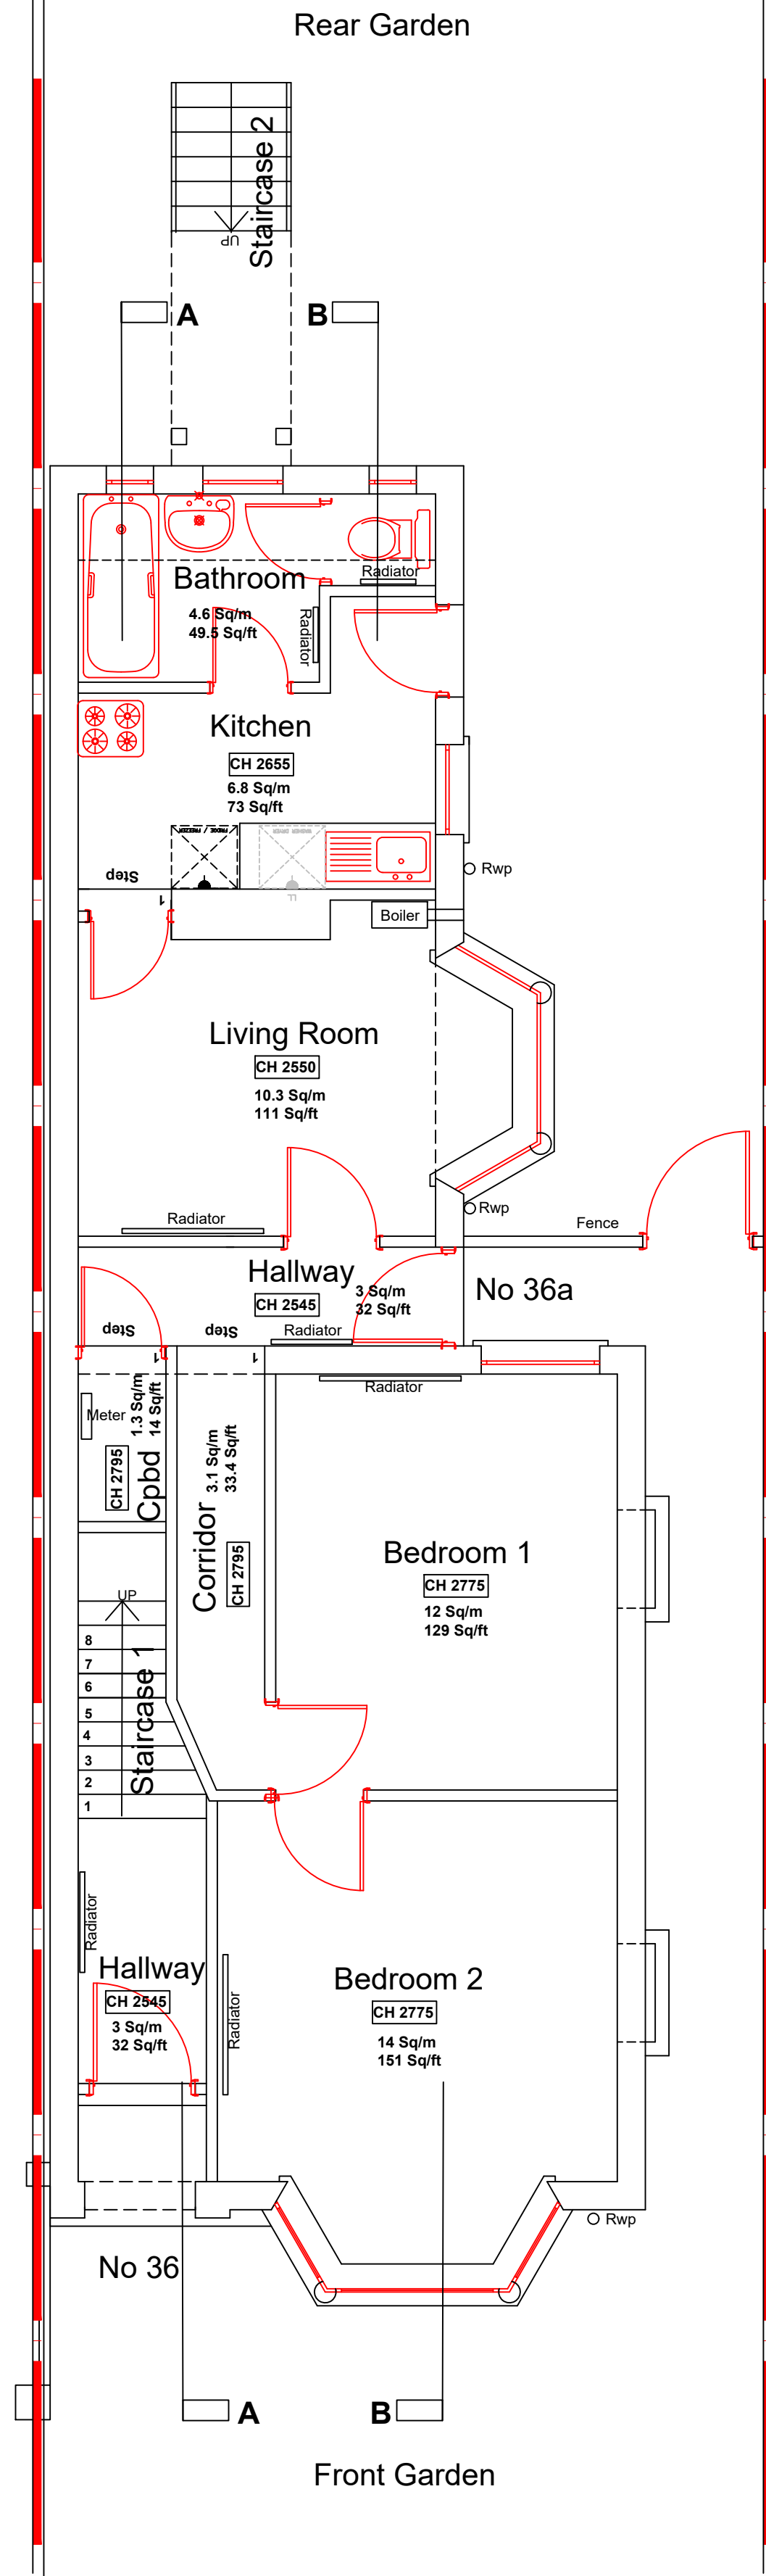


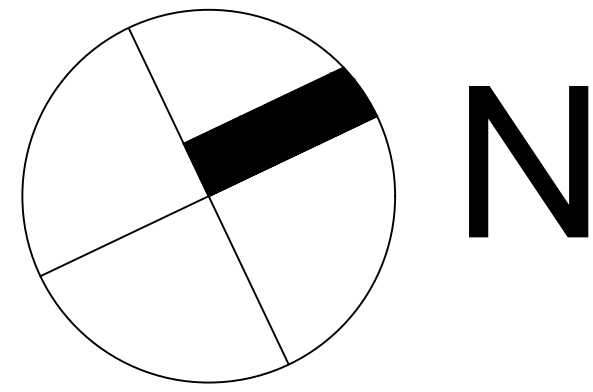

No 36 Brandon Street
Proposed Ground Floor Plan

Boundary Line

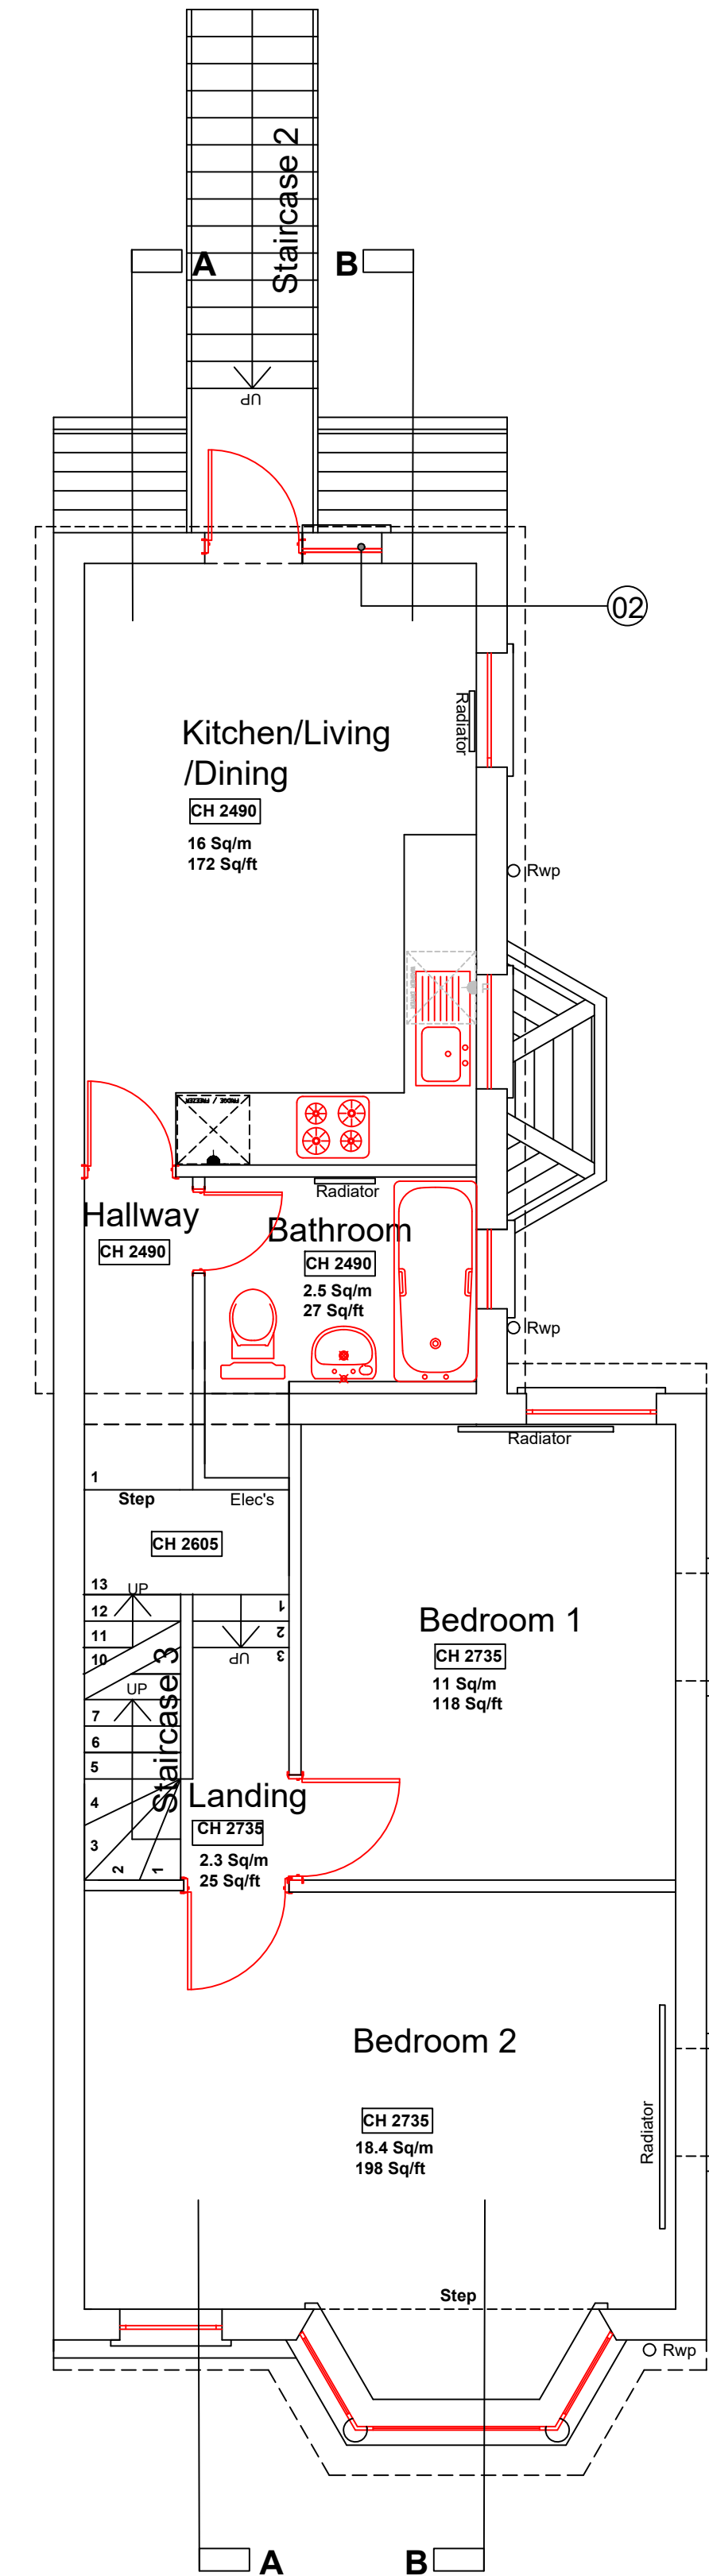

No 36 Brandon Street
Proposed First Floor Plan



CLPD - Loft

.Double.Edge.
.Architects.

Design . Development . Consulting

Copyright Double Edge Architects Ltd
Company Reg No:12154670 Registered in England and Wales

* All dimensions to be checked on site and any discrepancies to be reported immediately to contract administrator for further instructions.
** The contractor is responsible for all setting out and must check dimensions on site before work is put in hand.

36 Brandon Street Gravesend DA11 0PL	Job No. 2407 Dwg No. 014 Rev. *
Title Proposed Ground and First Floor Plans	
Date May 2024	Drawn B.A
Check B.A	Status Planning
Size A1	Scale 1:50
Tel: Creative Designer 07941 376 001	