


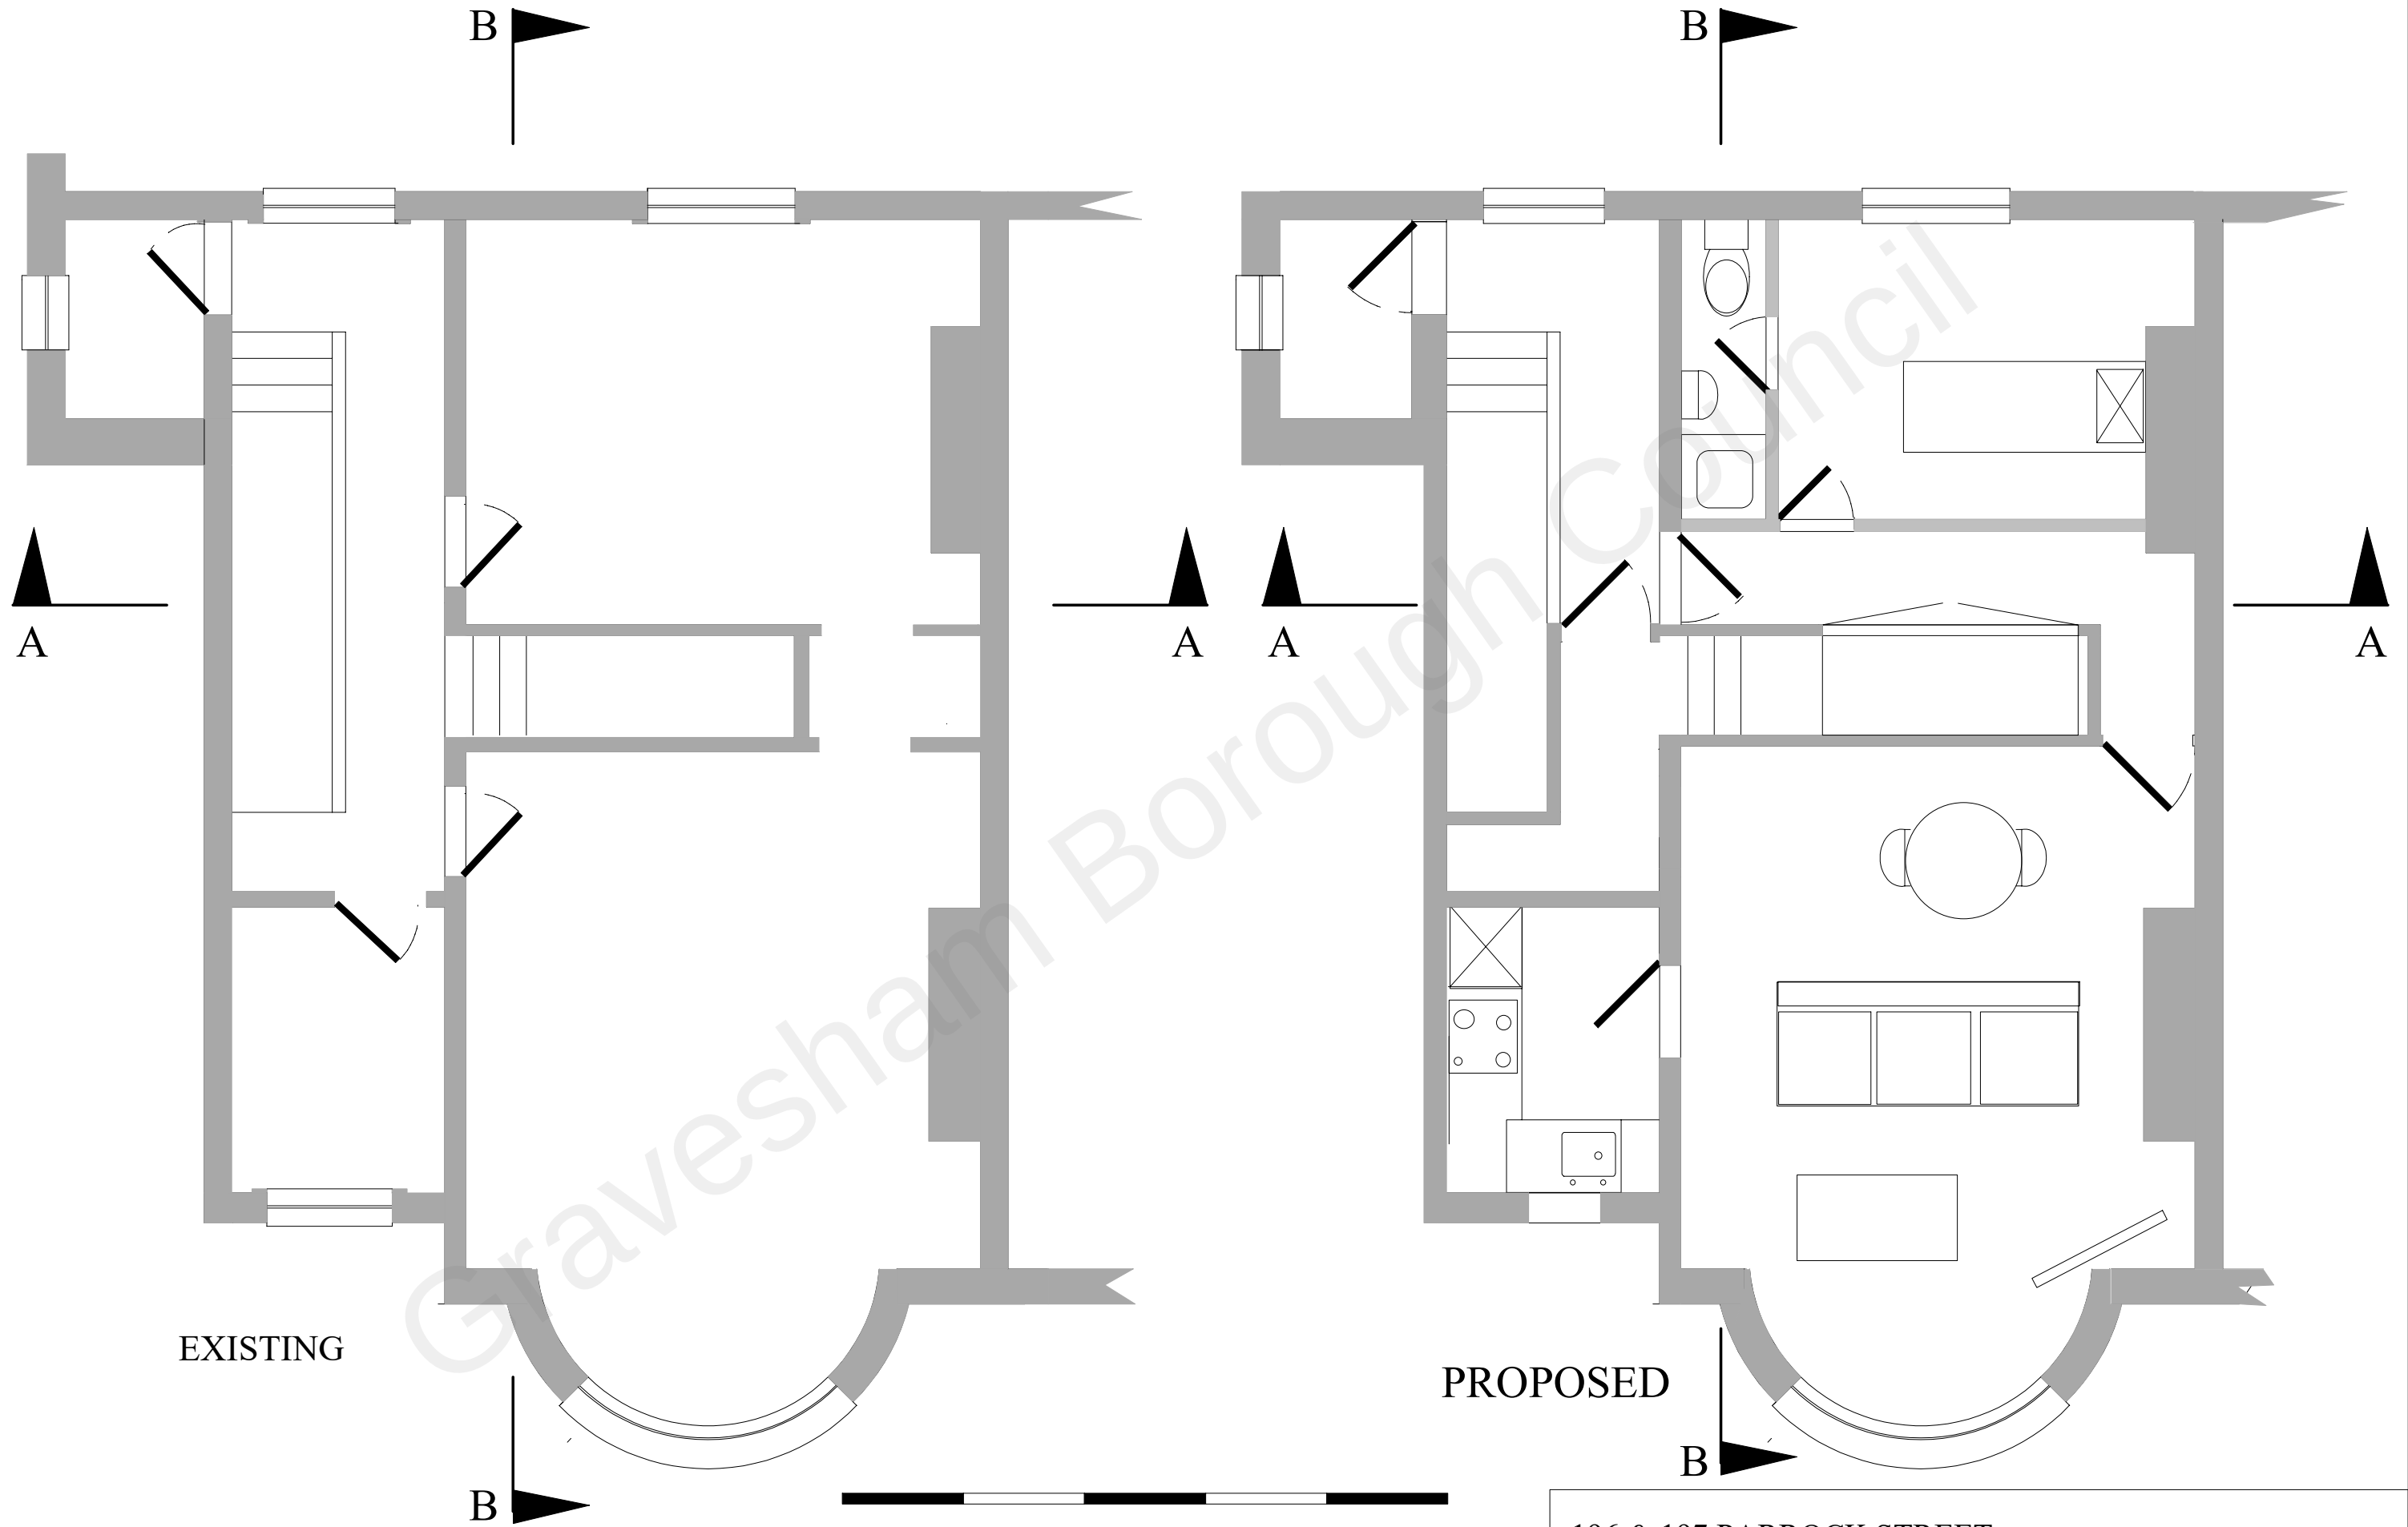

196 & 197 PARROCK STREET
SECOND FLOOR PLAN
EXISTING AND PROPOSED
OPTION 2

Scale 1:50@A3
Drawing Number PS 017
Revision 1
Date 20/04/2022