



DO NOT SCALE FROM THIS DRAWING
ALL DIMENSIONS TO BE VERIFIED BY THE CONTRACTOR ON SITE


1:100 2 4 6 8 10m

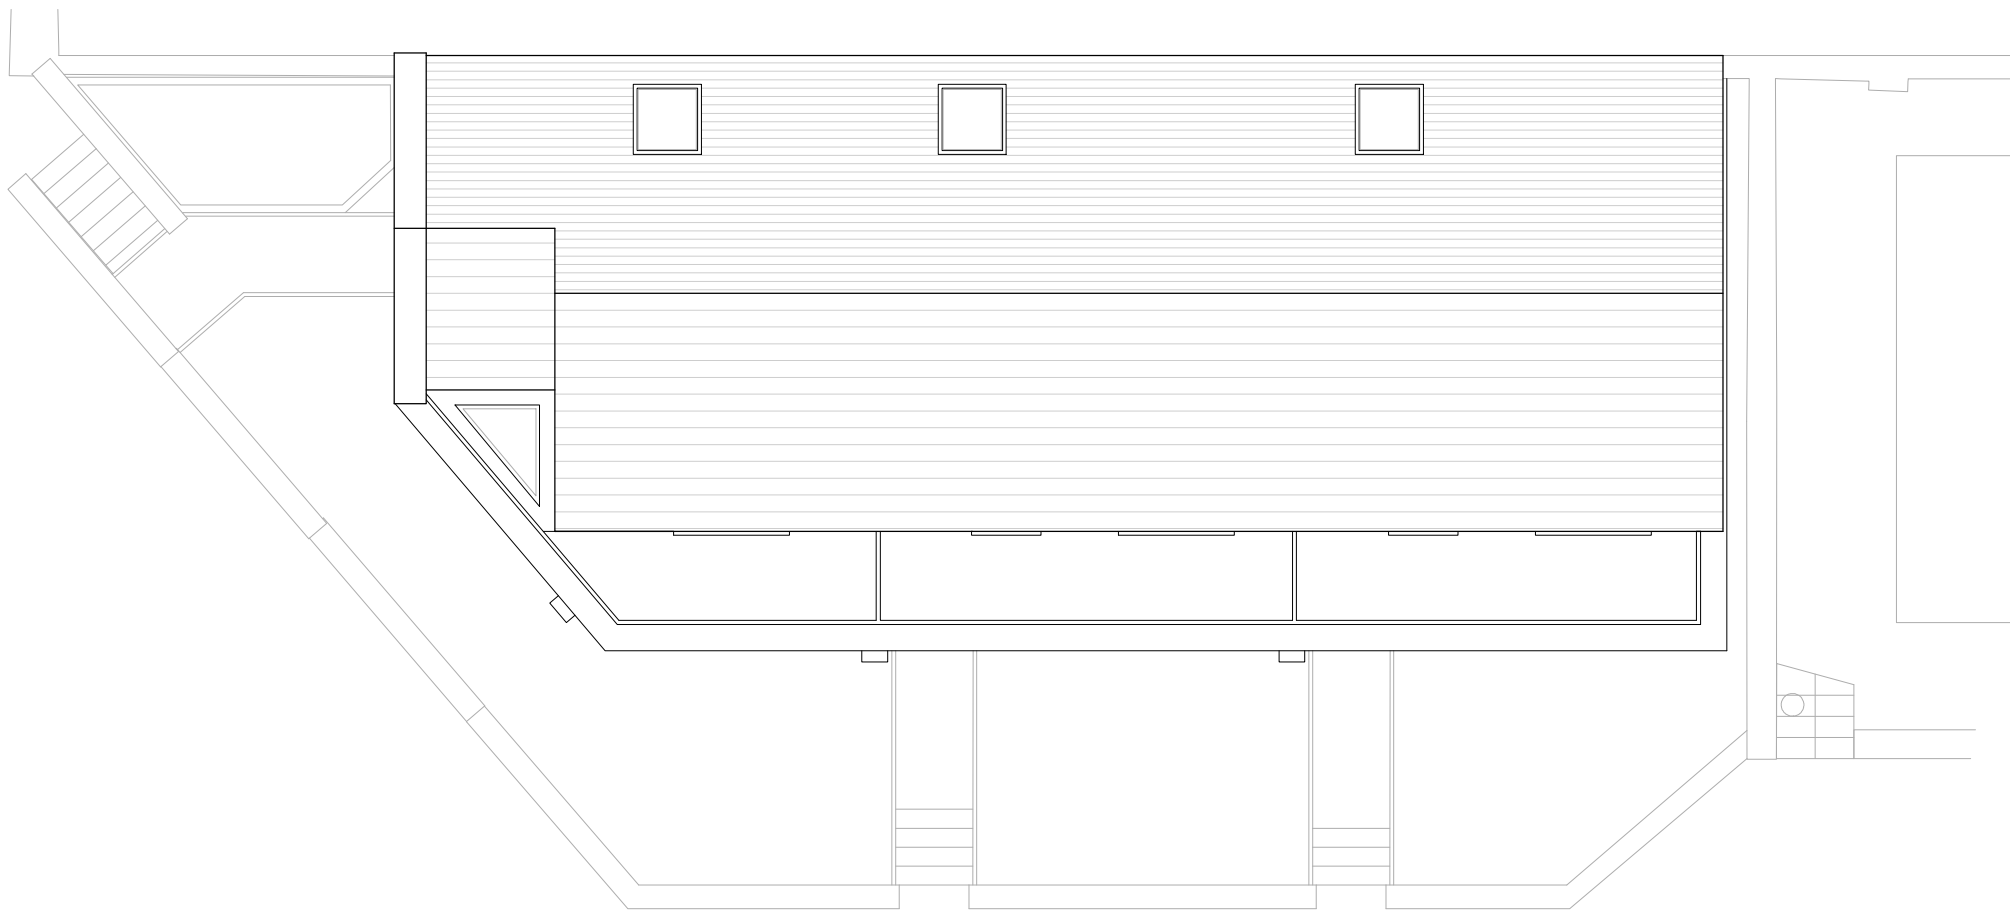


Roof plan

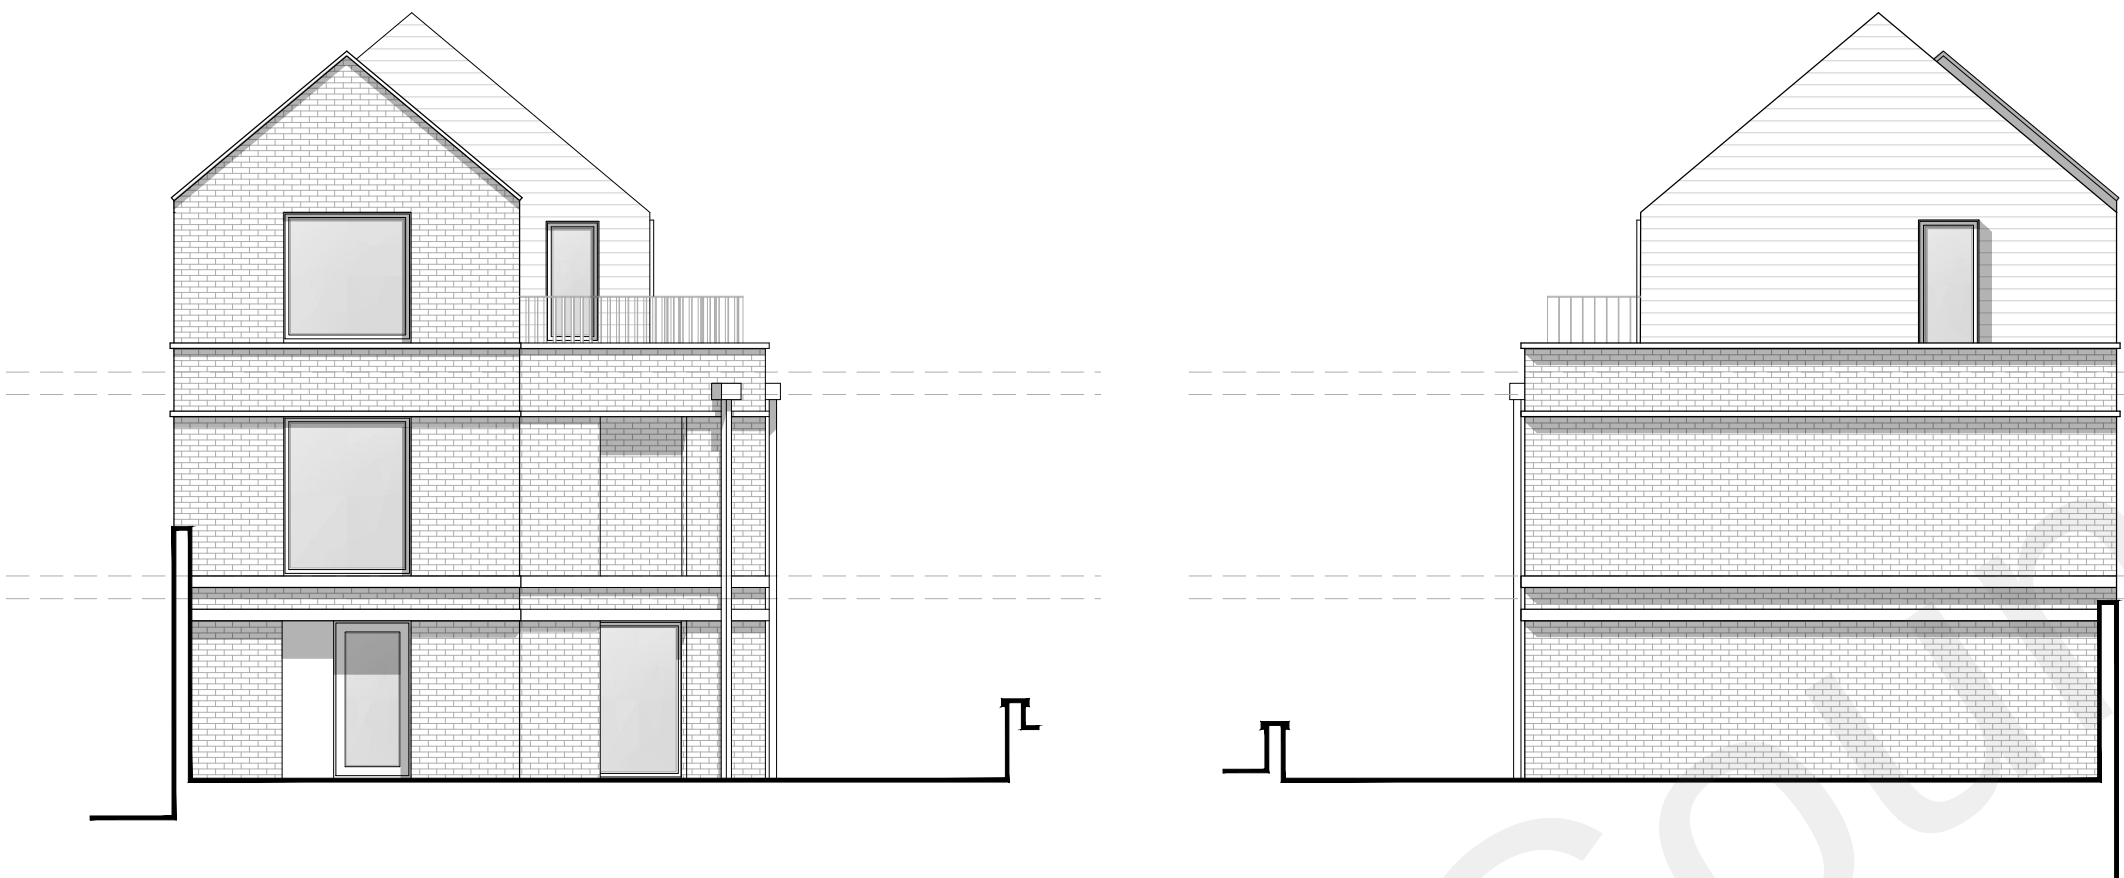

Left flank elevation

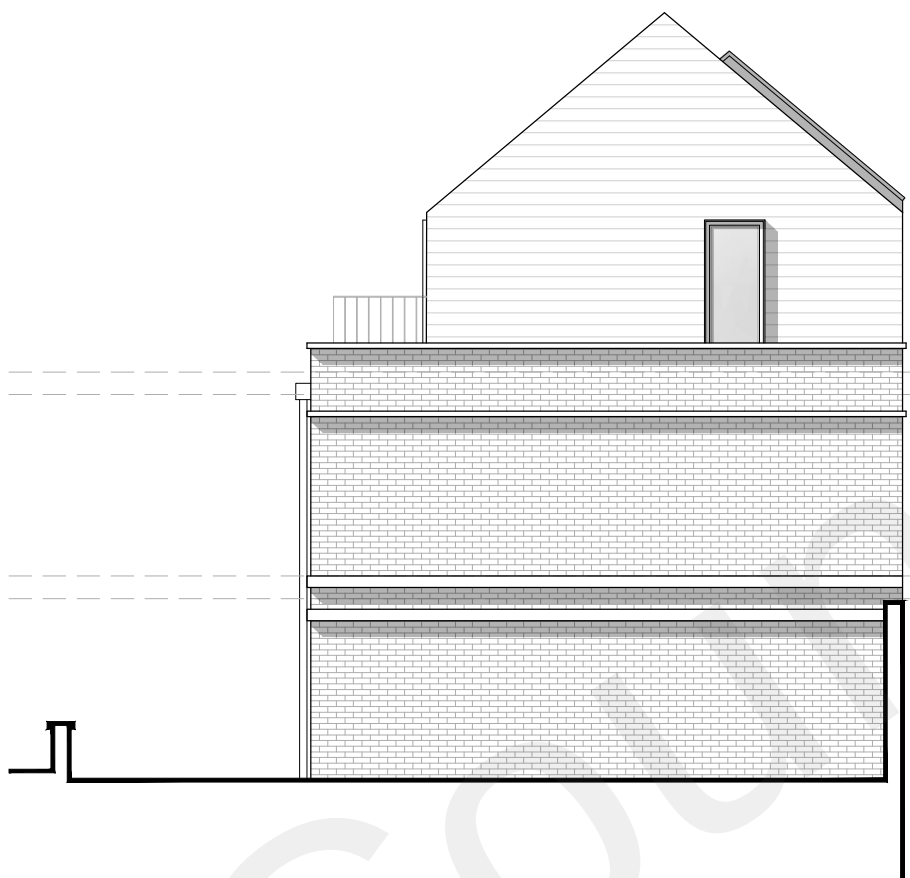


Right flank elevation

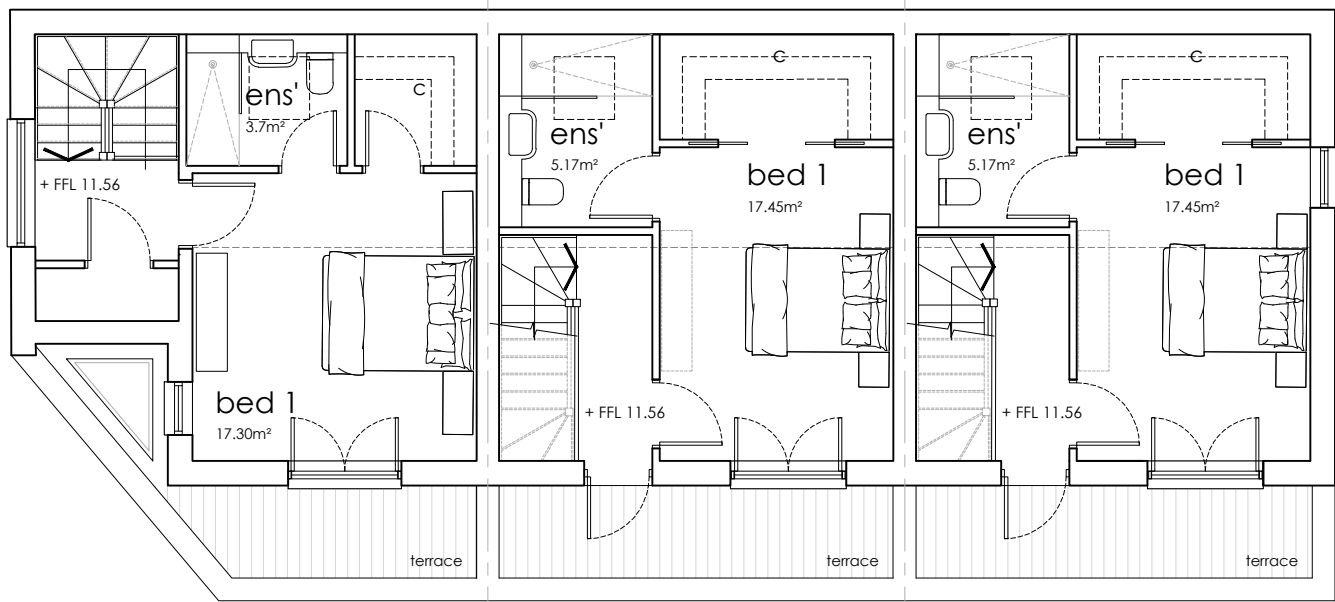

Second floor plan




Front elevation

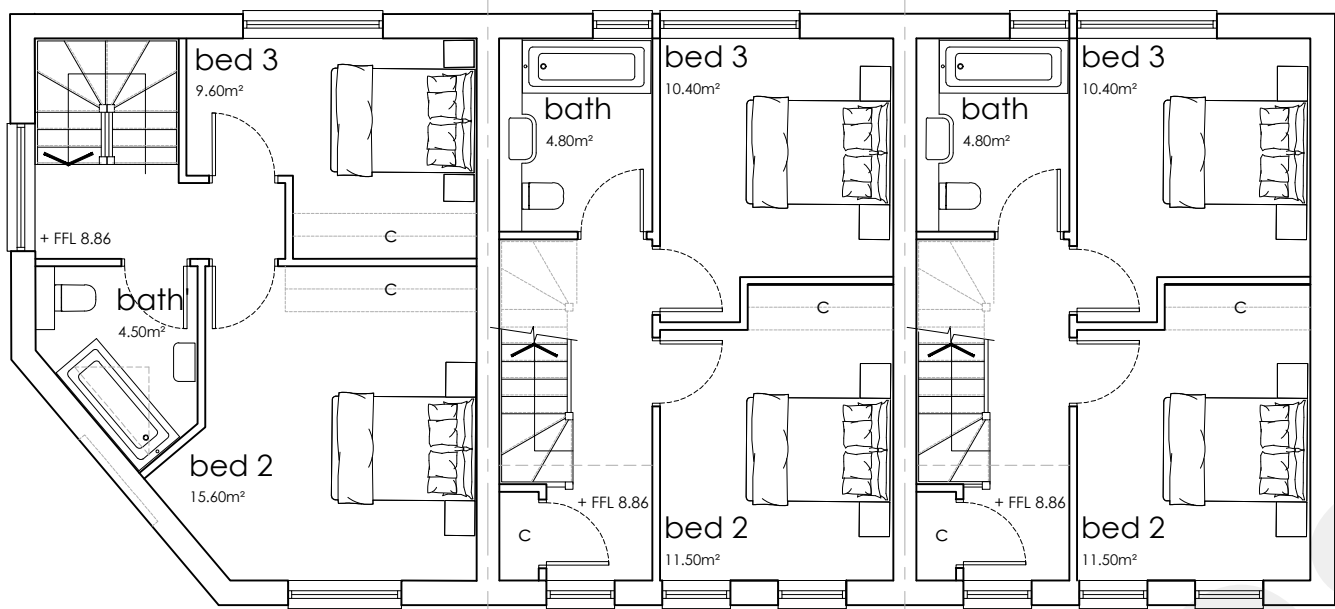


First floor plan



Rear elevation

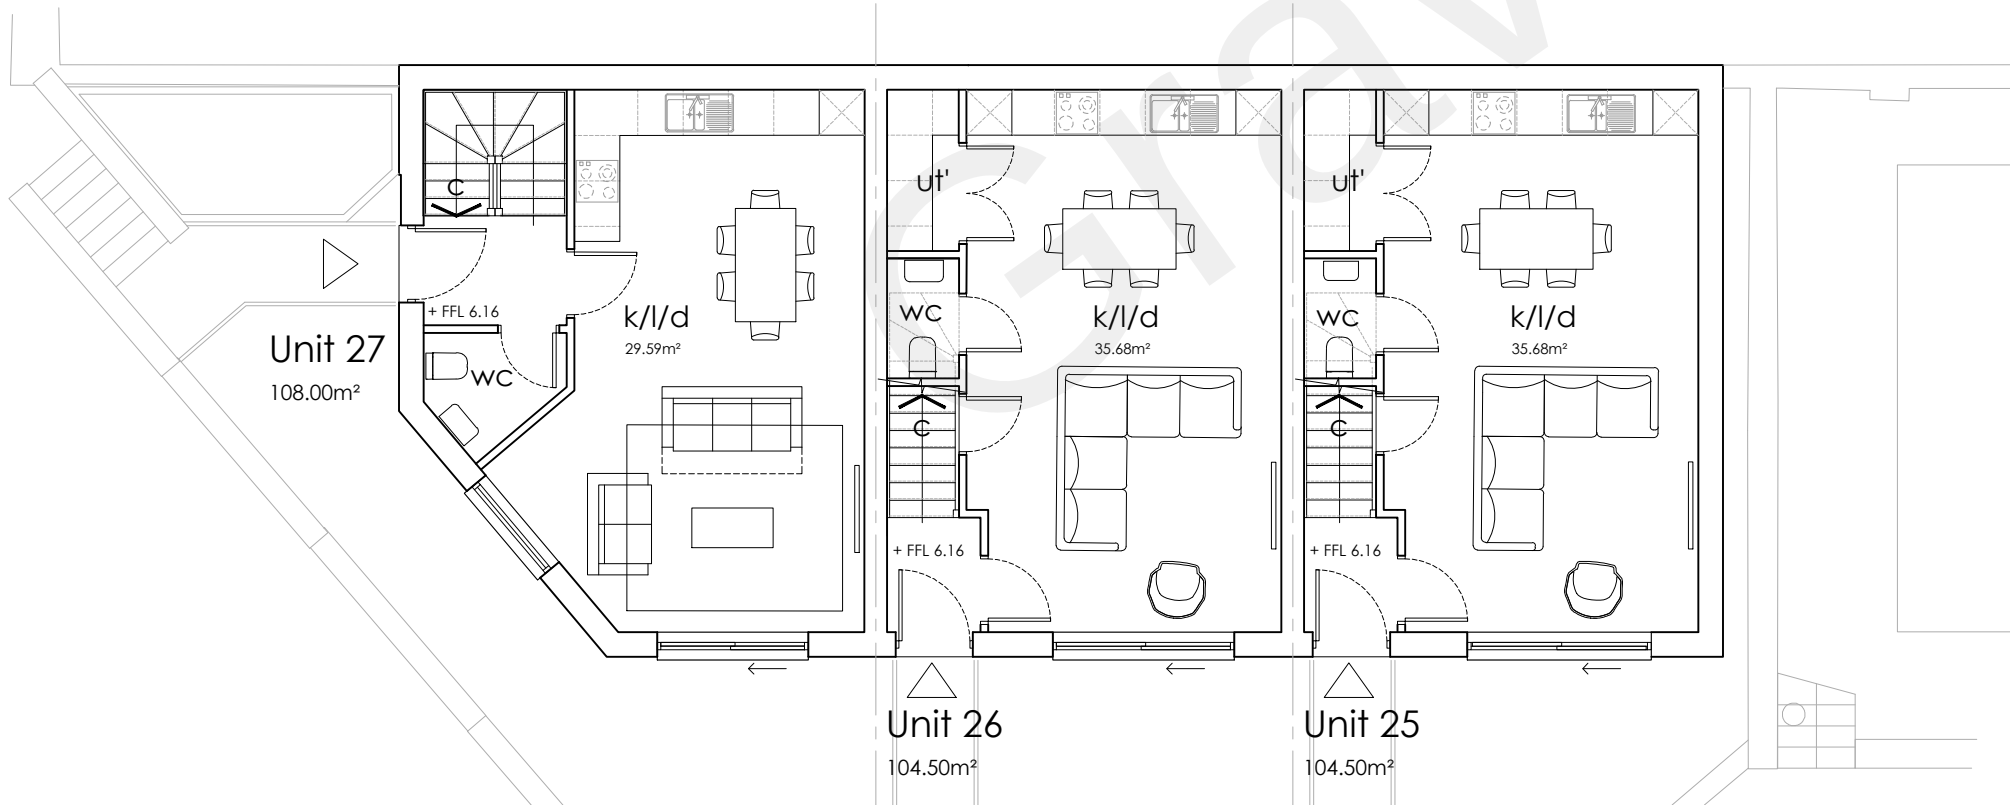

Ground floor plan

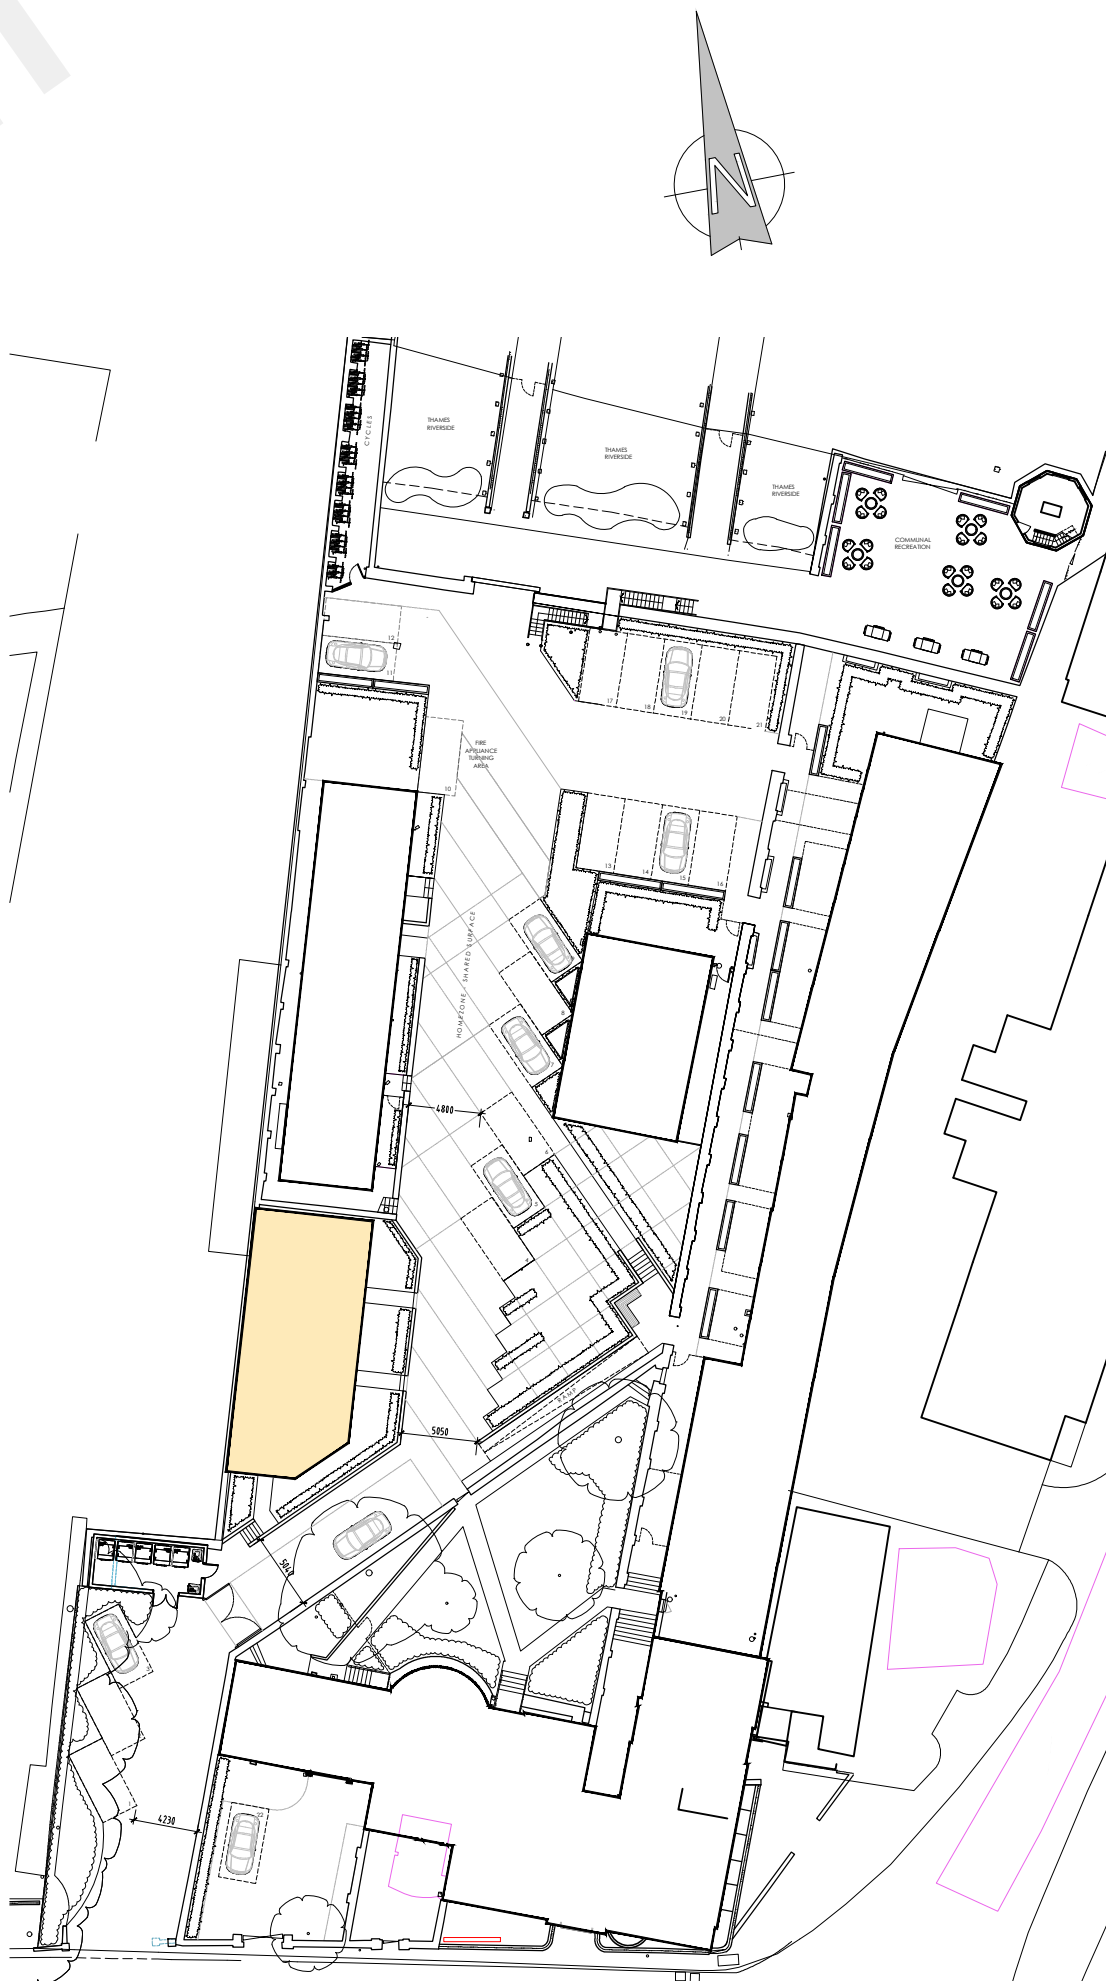

Key plan

REV	DESCRIPTION	DATE	BY	CHKD
-----	-------------	------	----	------

Radio House
Thanet Way, Whitstable
Kent CT5 3QX

t: 01227 261453
e: enquiries@tjda.co.uk
www.turnerjacksonday.co.uk

client details
Mile Property Group Ltd

project details
Custom House
The Terrace, Gravesend, DA12 2DE

drawing title
Units 26, 27 & 28
New Build Proposed Plans

date scale drawn by checked by
Mar'21 1:100@A1 AJ

project no: 1735	drawing no: 032	revision
---------------------	--------------------	----------