


No work is to be commenced until site dimensions have been checked & discrepancies reported

S.E. to confirm existing wall, beams and foundations can accept additional loading. LABCO to agree approach.


Existing doors inspected to determine continued use (min. FD20) and replaced (if necessary). Any door or fanlight glazing to be replaced with Pyroglass or S.A.

Adjacent Property

Ensure heat detector is installed in existing kitchen

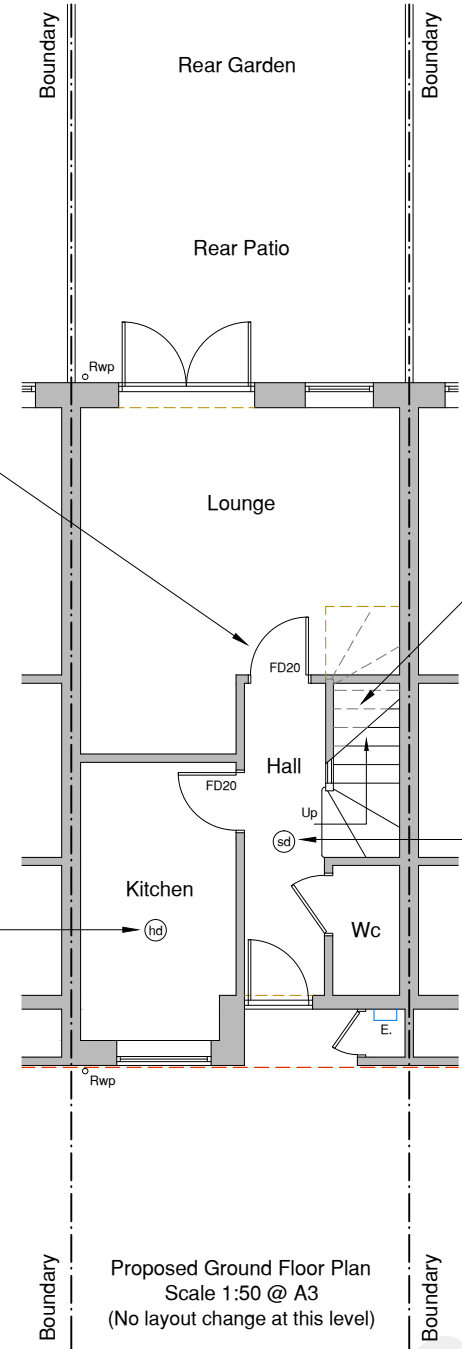

Proposed Ground Floor Plan
Scale 1:50 @ A3
(No layout change at this level)

 


General notes:
This drawing must be read in conjunction with the following:

- 1365-01 Plans as Existing
- 1365-02 Elevations as Existing
- 1365-03 Elevations as Proposed
- 1365-04 Ground & First Floor Plans as Proposed
- 1365-05 Loft Plan as Proposed
- 1365-06 Section as Proposed
- 1365-07 B.R. Specification

Boundary

Existing lintels exposed to determined suitability for increased loading (if required). S.E. to advise. All to the LABCO approval.

Rwp

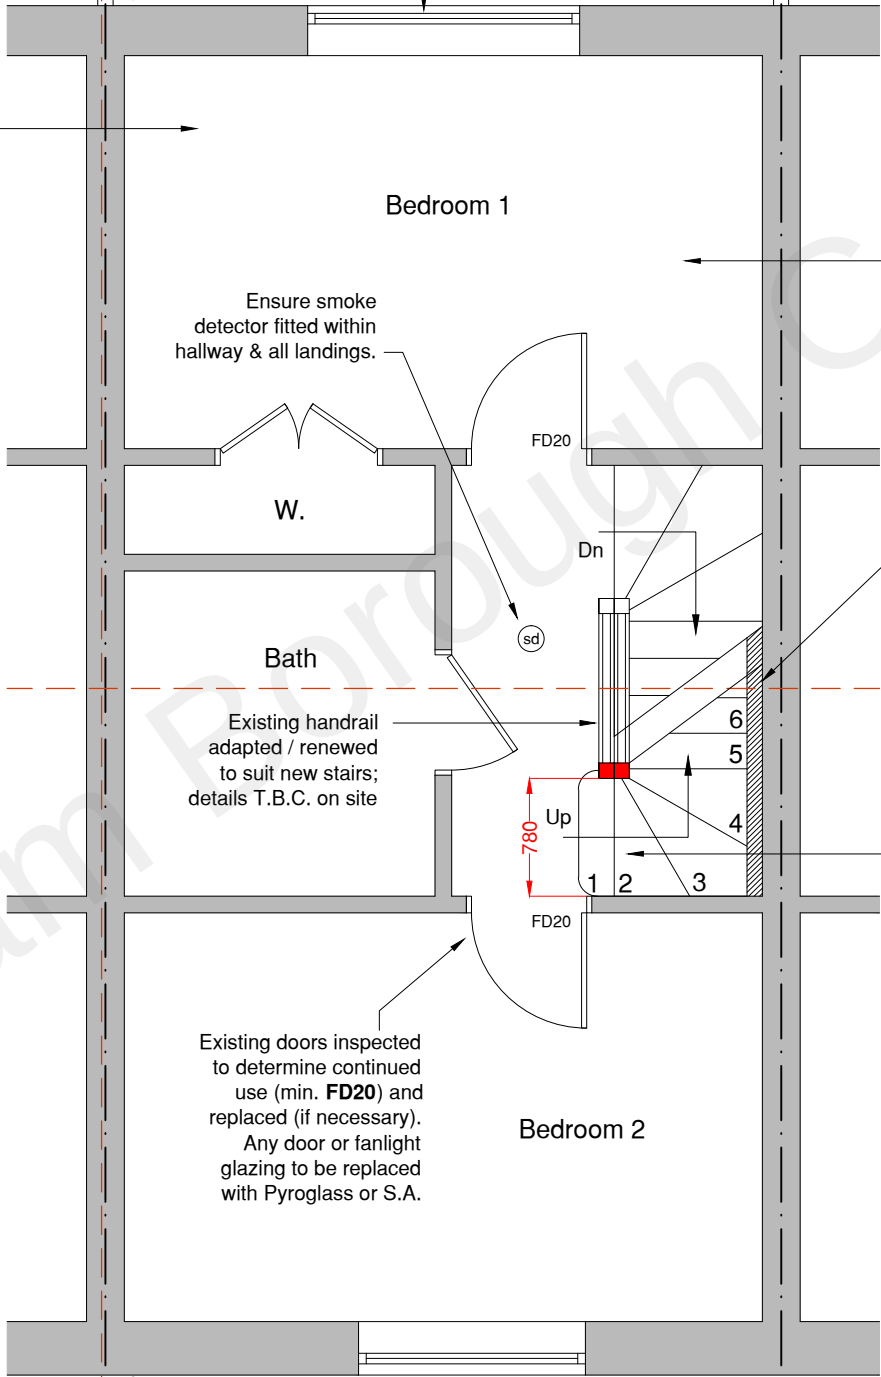

Proposed First Floor Plan
Scale 1:50 @ A3

Boundary

Boundary

Note
Refer to S.E drawings for confirmation of all structural elements, sizing and positions

Structural newel post(s) required to support new stair. New newels hung from roof support over or onto existing structure below (T.B.C.). S.E. to advise on all supporting elements.

Existing ceilings to provide minimum 30 minutes min. Fire resistance. Supplement or renew if necessary.

Existing wall to recieve lining to suit party wall requirements. All to the LABCO approval on site.

Adjacent Property

Contractor to ensure floor trimming is positioned to allow sufficient headroom to new stairs below.

New stairs to be underdrawn with 12.5mm Pb (as req by BCO) & max. 42°

Note to Contractor:
Typical new stair configuration; contractor to carry out survey and provide full details prior to construction
Ensure min 2000mm head height over existing stairs below & throughout flight

IMPORTANT NOTE: A Party Wall agreement may be required for these works. See information in the adjacent titleblock for further details

The location of the boundary shall be confirmed and agreed with the adjacent owner. No part of the works shall be constructed so that it effects a trespass upon the adjacent property. All work shall be undertaken in accordance with the Party Wall agreement 'The Party Wall Act of 1996'. An agreement should also be obtained from the adjoining owner in respect to access to neighbouring properties for the purpose of construction.

All work shall be carried out in strict accordance with the British Standard Codes of Practice and respective Manufacturers' Instructions.

The contractor is responsible for maintaining the stability of the structure during the course of the works and as such should satisfy himself as to the condition of the structure prior to commencement of works. Should the contractor deem that temporary works are necessary to enable the works to be carried out safely, then he should employ a suitable qualified person to advise accordingly. The contractor will be responsible for the design and installation of all temporary works.

Where existing walls have been assumed to be load bearing, these are to be checked and confirmed by the structural engineer prior to commencement of works and to the entire satisfaction of the building control officer.

No works should commence until these plans have been approved. Should any works commence or materials ordered prior to the approval notice from the building control officer being issued, then this is done so entirely at the client/contractor's own risk and expense.

All dimensions are to be checked and confirmed on site by the contractor, dimensions are not to be used for the ordering of materials or the preparation of cutting lists.

Construction (Design & Management) Regulations 2015:
Essan-K Planning are appointed only as Principal Designer up to the production of planning & building regulations dwgs. The client, for all future works, will need to be made aware of their duties under the CDM Regulations to appoint a Principal Designer and Principal Contractor or, in the case of domestic projects, for the Principal Contractor to undertake these duties on behalf of the client. See Specification Notes drawing for list of this projects pre-construction CDM requirements. The appointed Principal Contractor (or Client) should agree or supplement this list prior to commencement of any works.

-	-	-
-	-	-
-	-	-
-	-	-
-	-	-
-	-	-
-	-	-
-	-	-

Rev	Date	Description
-----	------	-------------

PLANNING

Scale Bar:



Essan-K Planning Ltd

Planning & Design Consultants

25 Leney Road, Watlington, Kent, ME18 5DQ
Tel: 01622 296319 Email: info@ekplanning.co.uk
Web: www.ekplanning.co.uk

Project Title:

Mr Lee Allford
35 Nursery Grove,
Gravesend, Kent. DA11 7BB.

Drawing:

Loft Conversion
Ground & First Floor Plans
Proposed

Date:	05/04/2022	Drawing Number:
Scale:	1:100 & 1:50@A3	1365 - 04
Drawn:	G.J.O.	Revision:
Checked:	S.W.	-

This drawing is the copyright of Essan-K Planning Ltd and must not be reproduced or used without permission. Figured dimensions to be taken in preference to scaled dimensions and site dimensions must be checked before work is commenced. Copyright reserved.