



Scale Bars

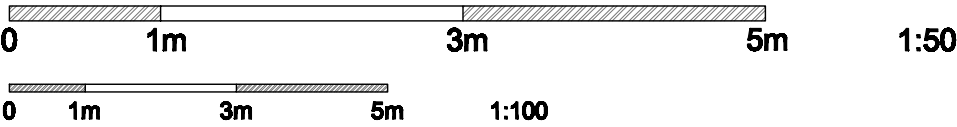

NOTES;

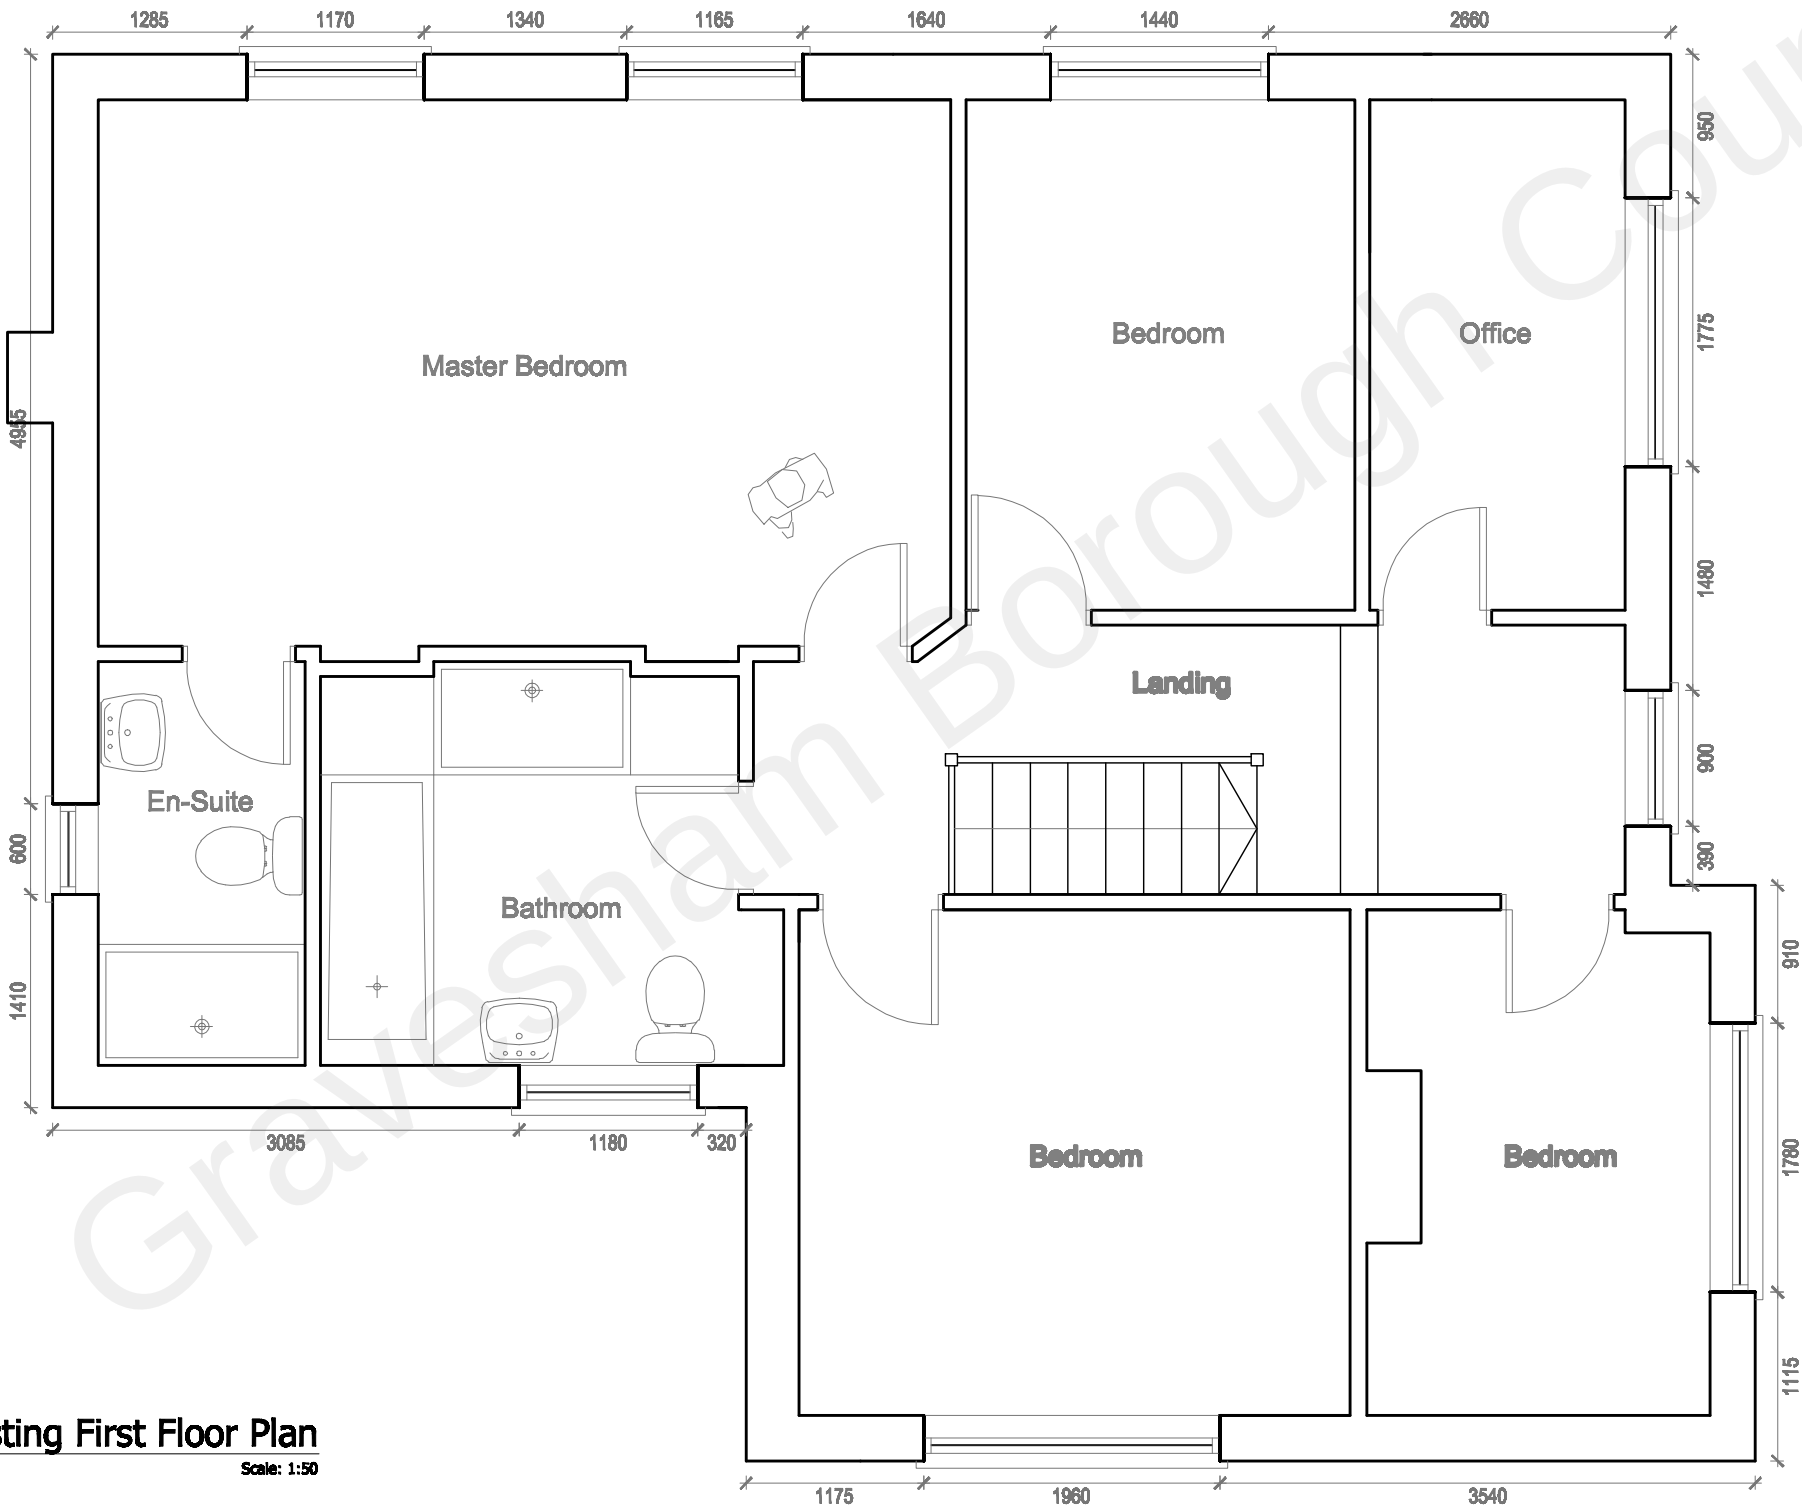

2 Existing First Floor Plan
Scale: 1:50

07824697334

LJM

DRAFTING

www.ljmdrafting.co.uk

SIDE EXTENSION – Planning Ap.

Proposed single storey rear extension and internal alterations to existing house.

Elmscroft,
Steeles Lane, Kent,
DA13 0QD Project N° 1560

Existing
FIRST FLOOR PLAN

Date 28.02.22
Scale 1:50 @ A3
Drawing n° 02

Revision	
– – – / – – / – –	– – – / – – / – –
– – – / – – / – –	– – – / – – / – –
– – – / – – / – –	– – – / – – / – –

Client Designer
Mr Heatley LJ Montgomerie

Notes
Check that this drawing is the latest revision.
Do not use any of the information on this drawing without checking all dimensions on site.
Do not use any areas indicated for either valuation, purchase, sale, or any other form of legally binding contract.
Do not reproduce any part of this drawing without prior written consent.
Do not scale from this drawing.