



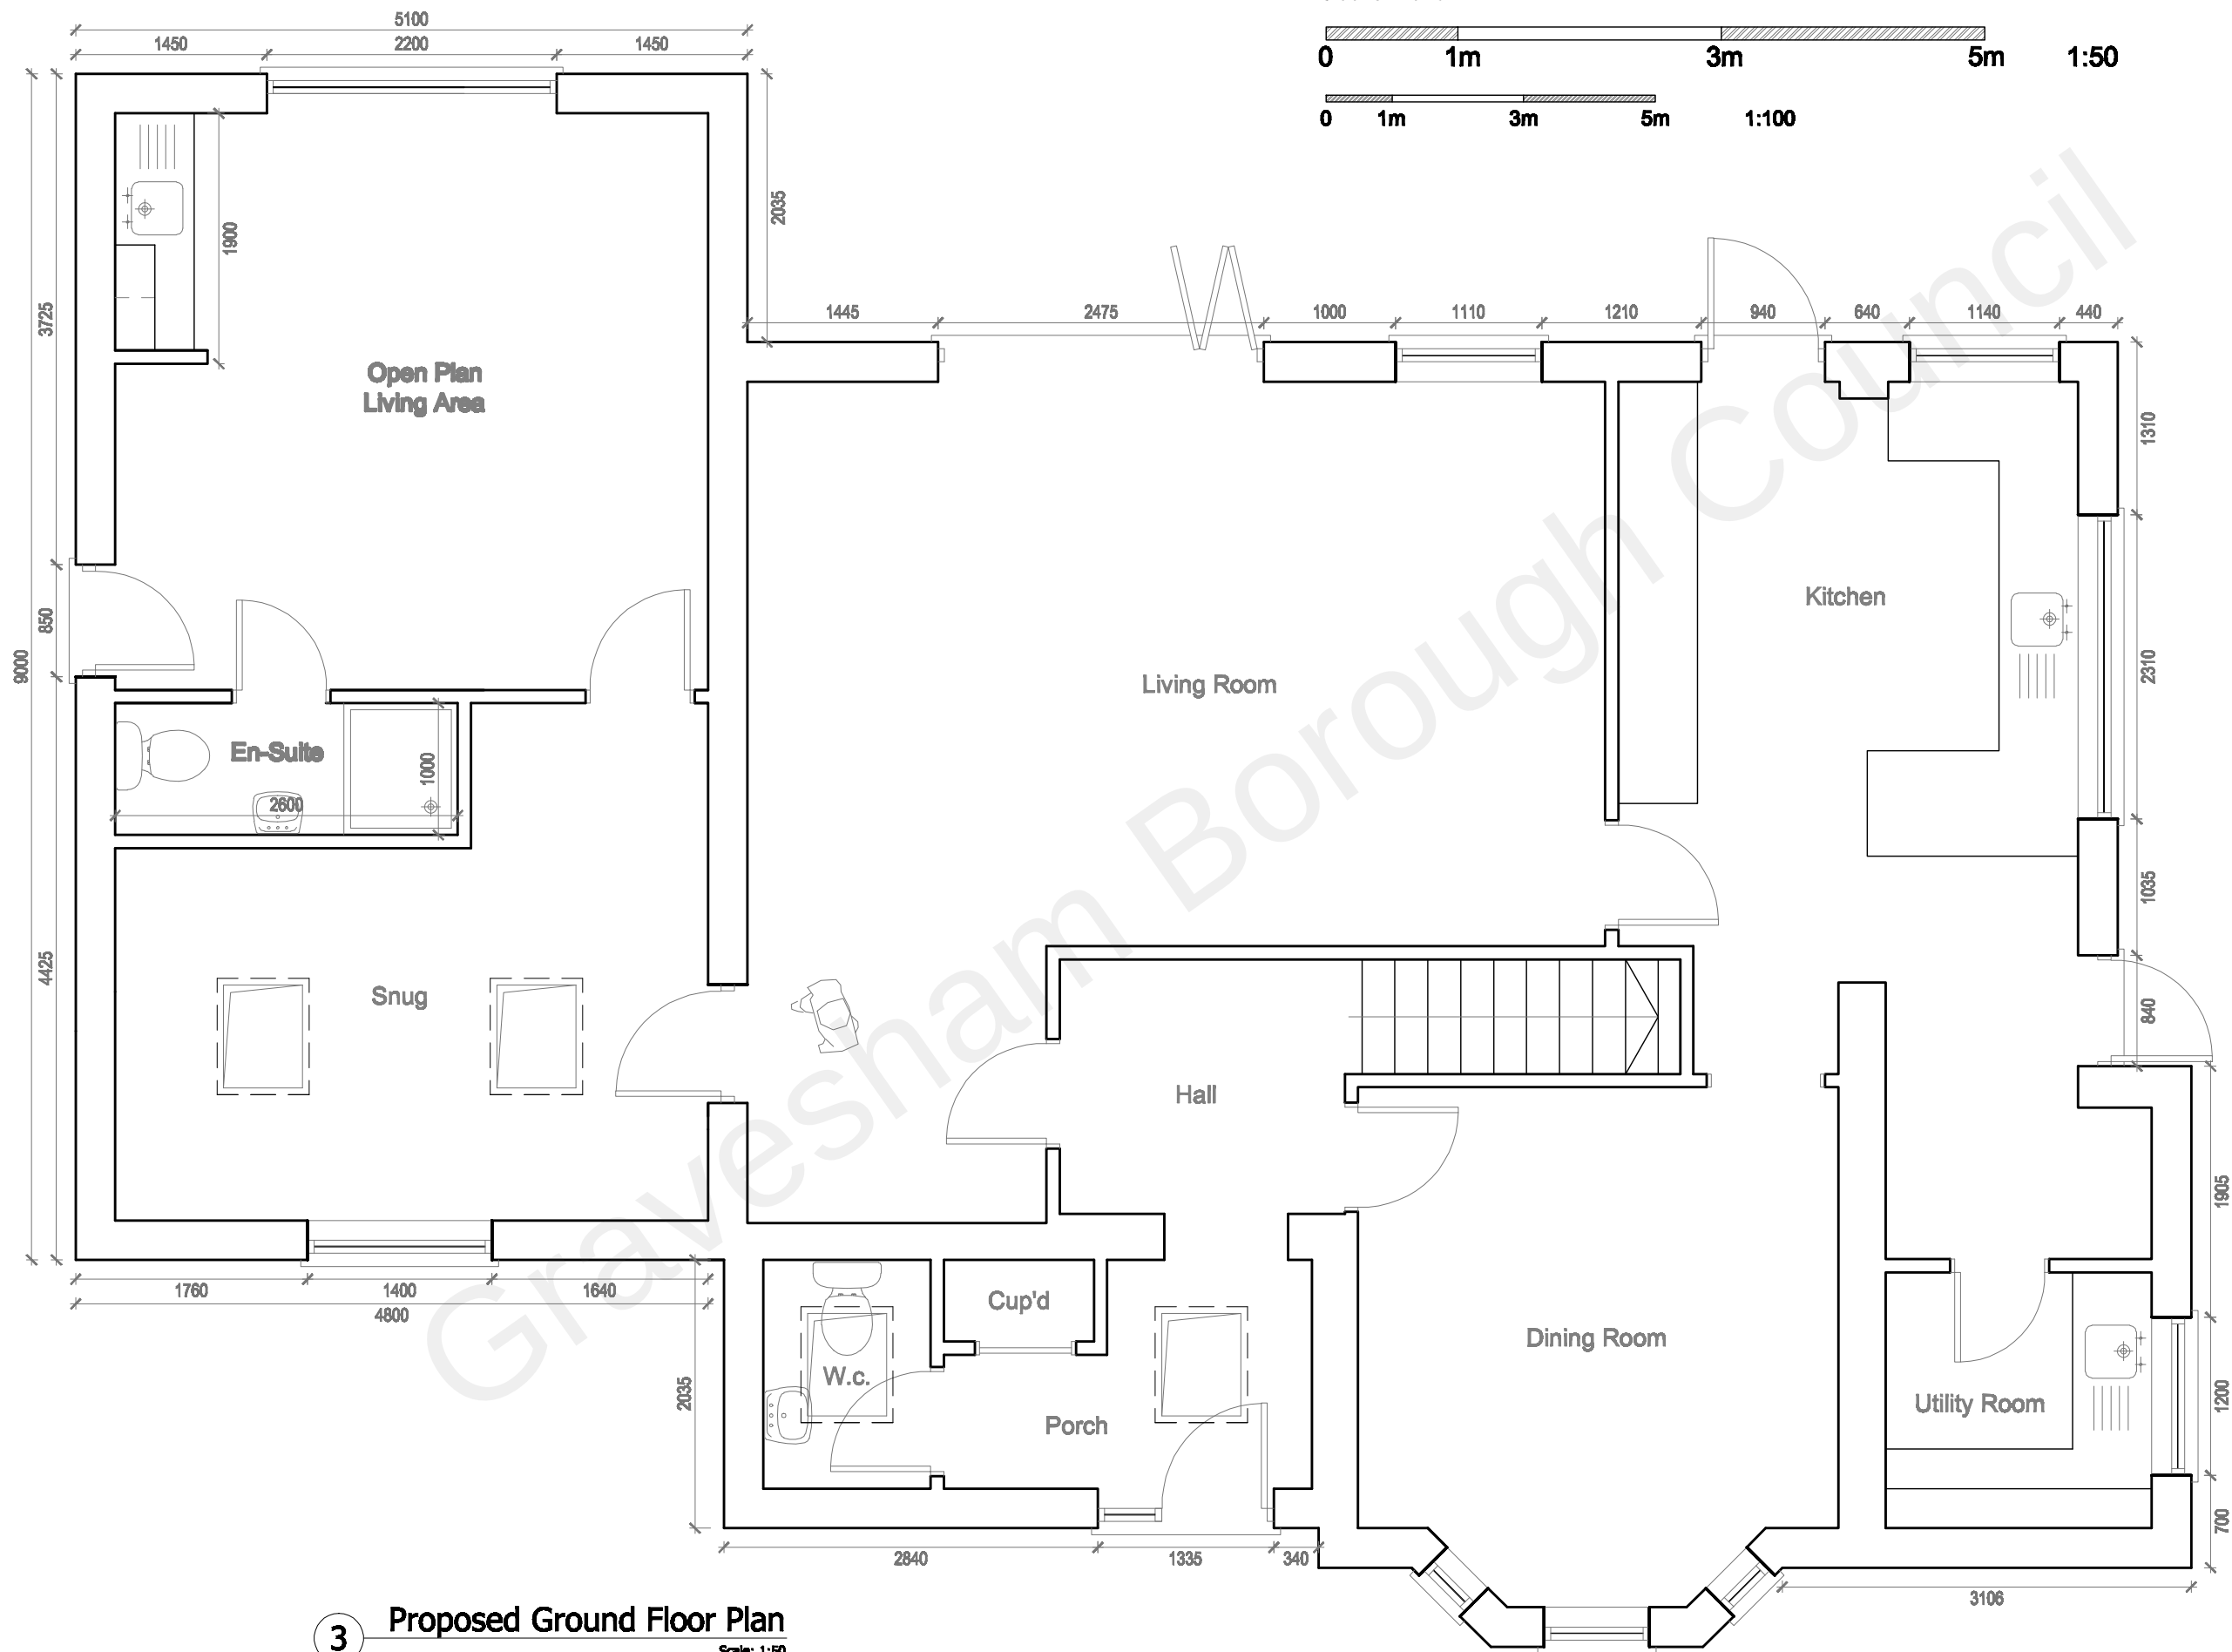

3 Proposed Ground Floor Plan
Scale: 1:50

Scale Bars

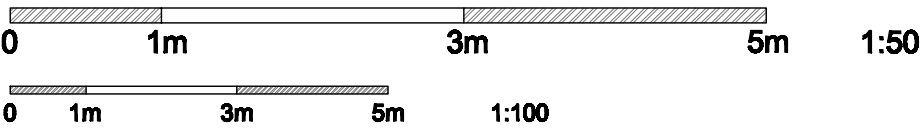

NOTES;



SIDE EXTENSION – Planning Ap.

Proposed single storey side extension and internal alterations to existing house.

Elmscroft,
Steeles Lane, Kent,
DA13 0QD
Drawing Title

Proposed
GROUND FLOOR PLAN
Date 28.02.22
Scale 1:50 @ A3
Drawing n° 03B

Revision	
A 14/03/22	---
B 29/03/22	---
---	---

Client Mr Heatley
Designer LJ Montgomerie

Notes
Check that this drawing is the latest revision.
Do not use any of the information on this drawing without checking all dimensions on site.
Do not use any areas indicated for other visitors, purchases, sale, or any other form of
equally binding contract.
Do not reproduce any part of this drawing without prior written consent.
Do not scale from this drawing.