


Scale Bars

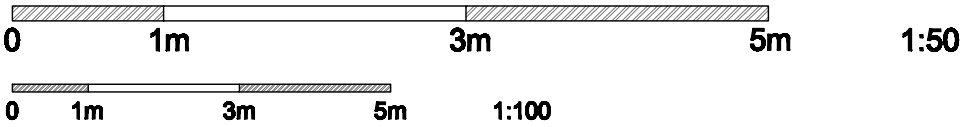

NOTES;



4b Proposed Front Elevation
Scale: 1:100



4a Existing Front Elevation
Scale: 1:100

07824697334

LJM

DRAFTING

www.ljmdrafting.co.uk

SIDE EXTENSION – Planning Ap.

Proposed single storey side extension and internal alterations to existing house.

Elmscroft,
Steeles Lane, Kent,
DA13 0QD Project N° 1560
Drawing Title

Existing & Proposed
FRONT ELEVATIONS

Date 01.03.22
Scale 1:100 @ A3
Drawing n° 04A

Revision		
A	29/03/22	- - - / - - / - -
-	- - - / - - / - -	- - - / - - / - -
-	- - - / - - / - -	- - - / - - / - -

Client Designer
Mr Heatley LJ Montgomerie

Notes
Check that this drawing is the latest revision.
Do not use any of the information on this drawing without checking all dimensions on site.
Do not use any areas indicated for either valuation, purchase, sale, or any other form of legally binding contract.
Do not reproduce any part of this drawing without prior written consent.
Do not scale from this drawing.