


Scale Bars

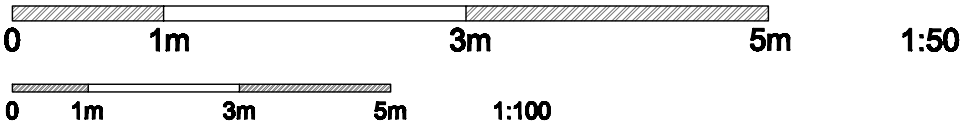

NOTES;



6b Proposed Rear Elevation
Scale: 1:100



6a Existing Rear Elevation
Scale: 1:100

07824697334

LJM

DRAFTING

www.ljmdrafting.co.uk

SIDE EXTENSION – Planning Ap.

Proposed single storey side extension and internal alterations to existing house.

Elmscroft,
Steeles Lane, Kent,
DA13 0QD Project N° 1560

Drawing Title

Existing & Proposed
REAR ELEVATIONS

Date 04.03.22
Scale 1:100 @ A3
Drawing n° 06A

Revision		
A	29/03/22	- - - / - - / - -
-	- - - / - - / - -	- - - / - - / - -
-	- - - / - - / - -	- - - / - - / - -

Client Designer

Mr Heatley LJ Montgomerie

Notes

Check that this drawing is the latest revision.
Do not use any of the information on this drawing without checking all dimensions on site.
Do not use any areas indicated for either valuation, purchase, sale, or any other form of legally binding contract.
Do not reproduce any part of this drawing without prior written consent.
Do not scale from this drawing.