




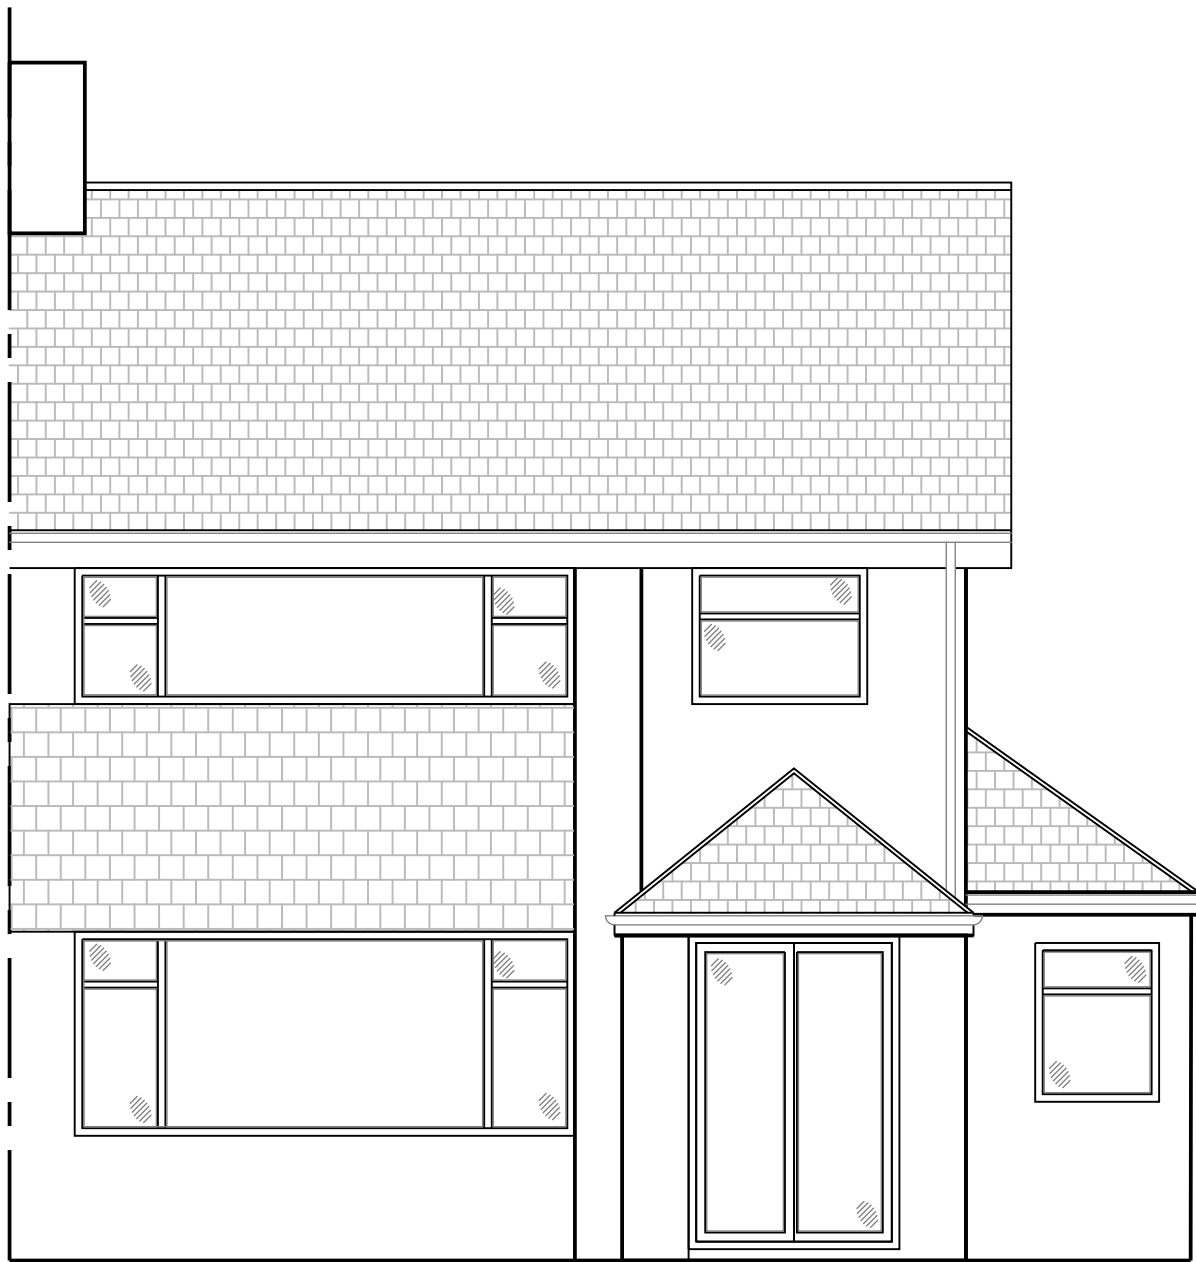


EXISTING FRONT ELEVATION

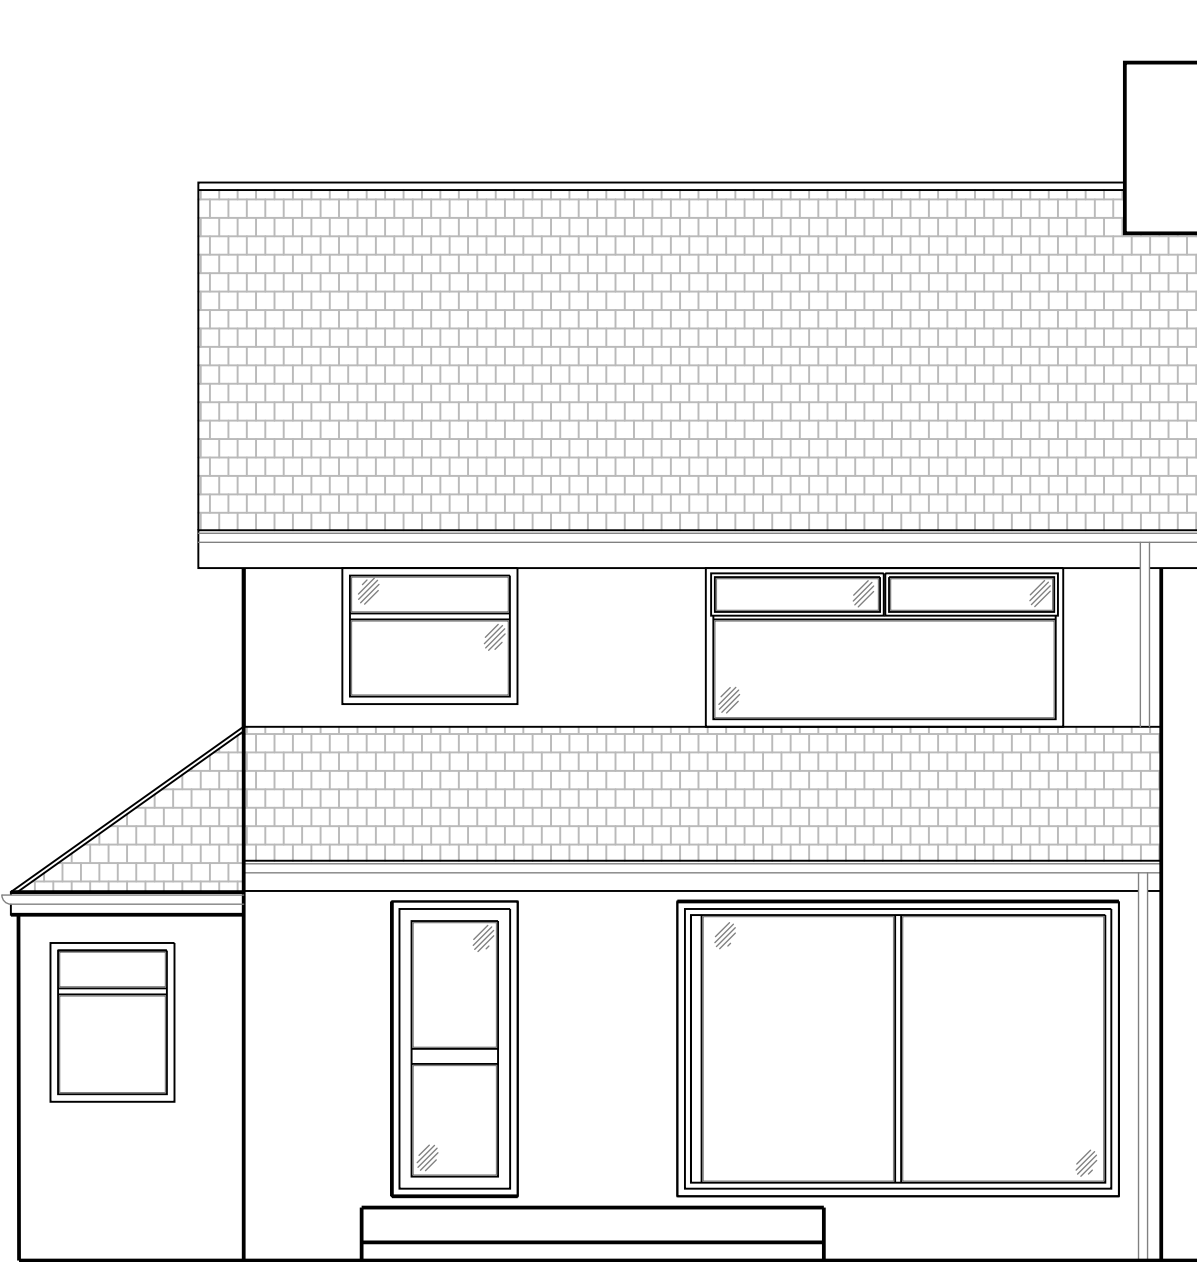




EXISTING REAR ELEVATION

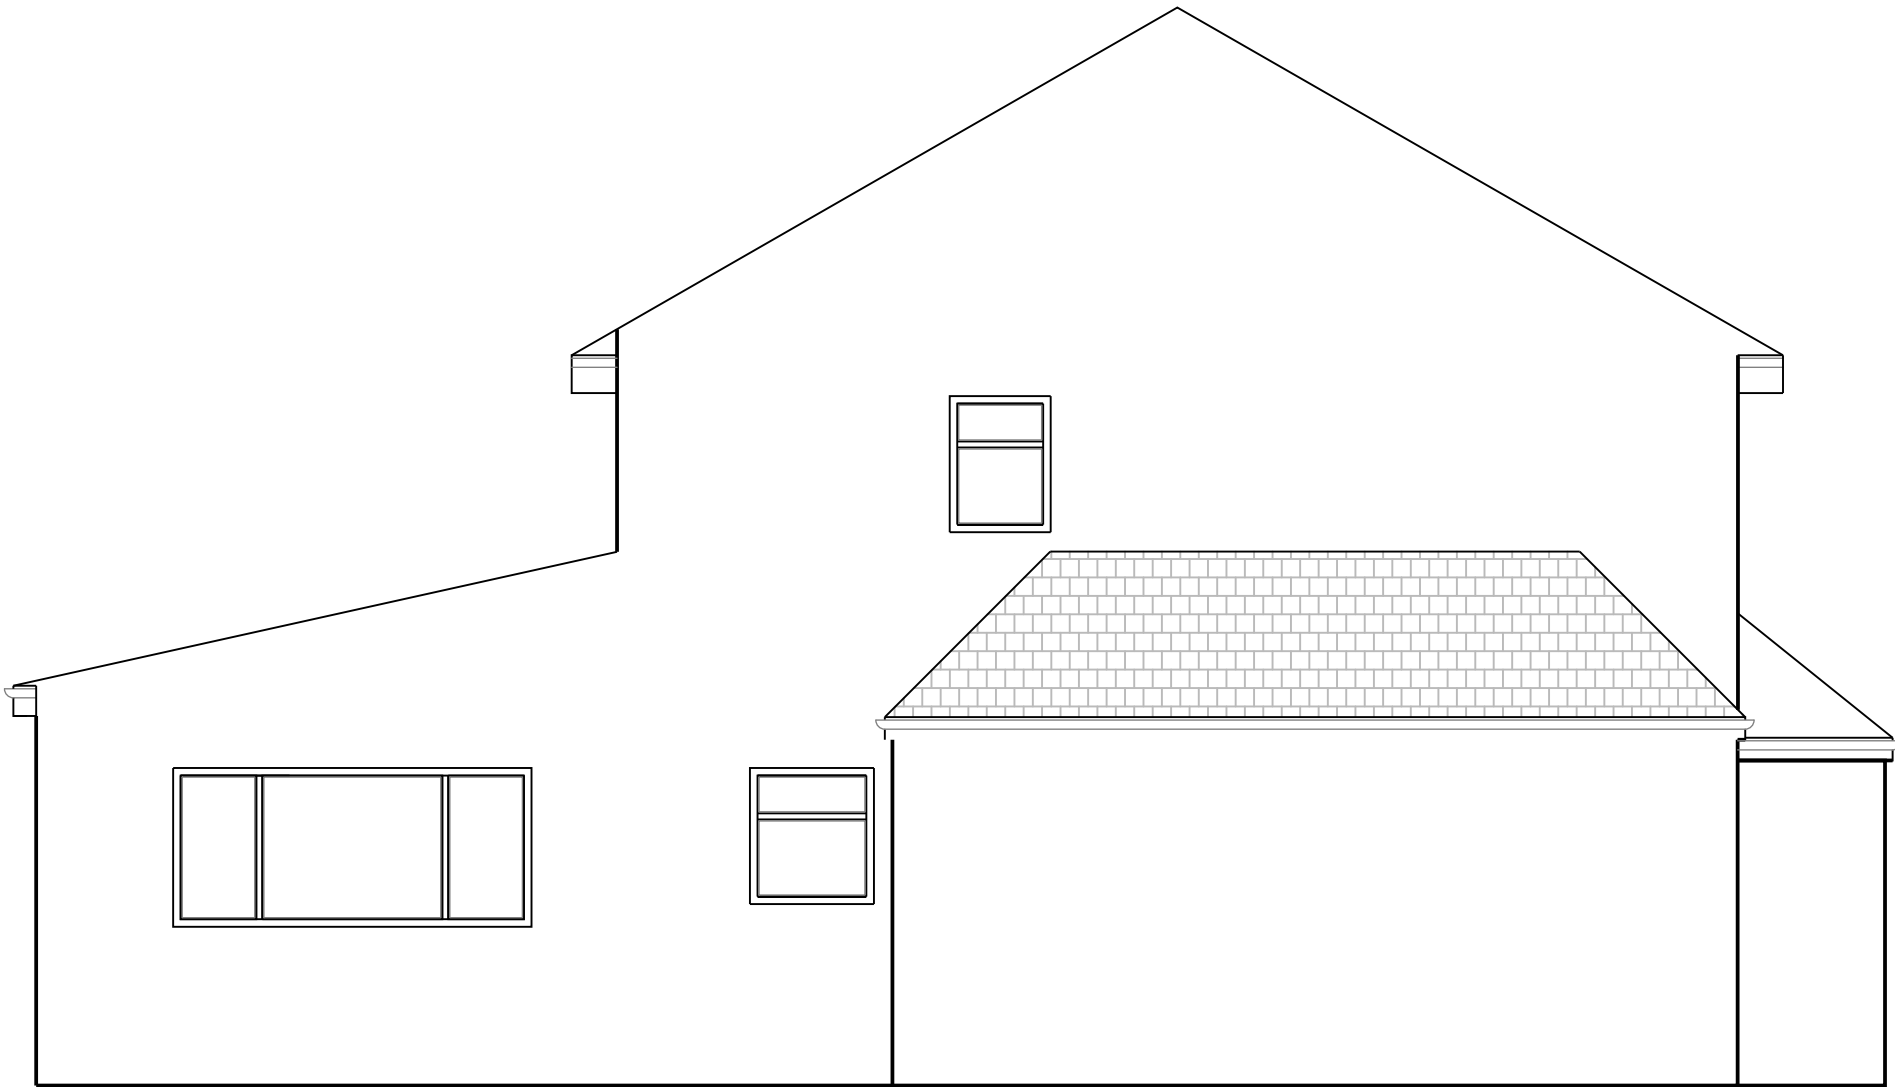

EXISTING SIDE ELEVATION

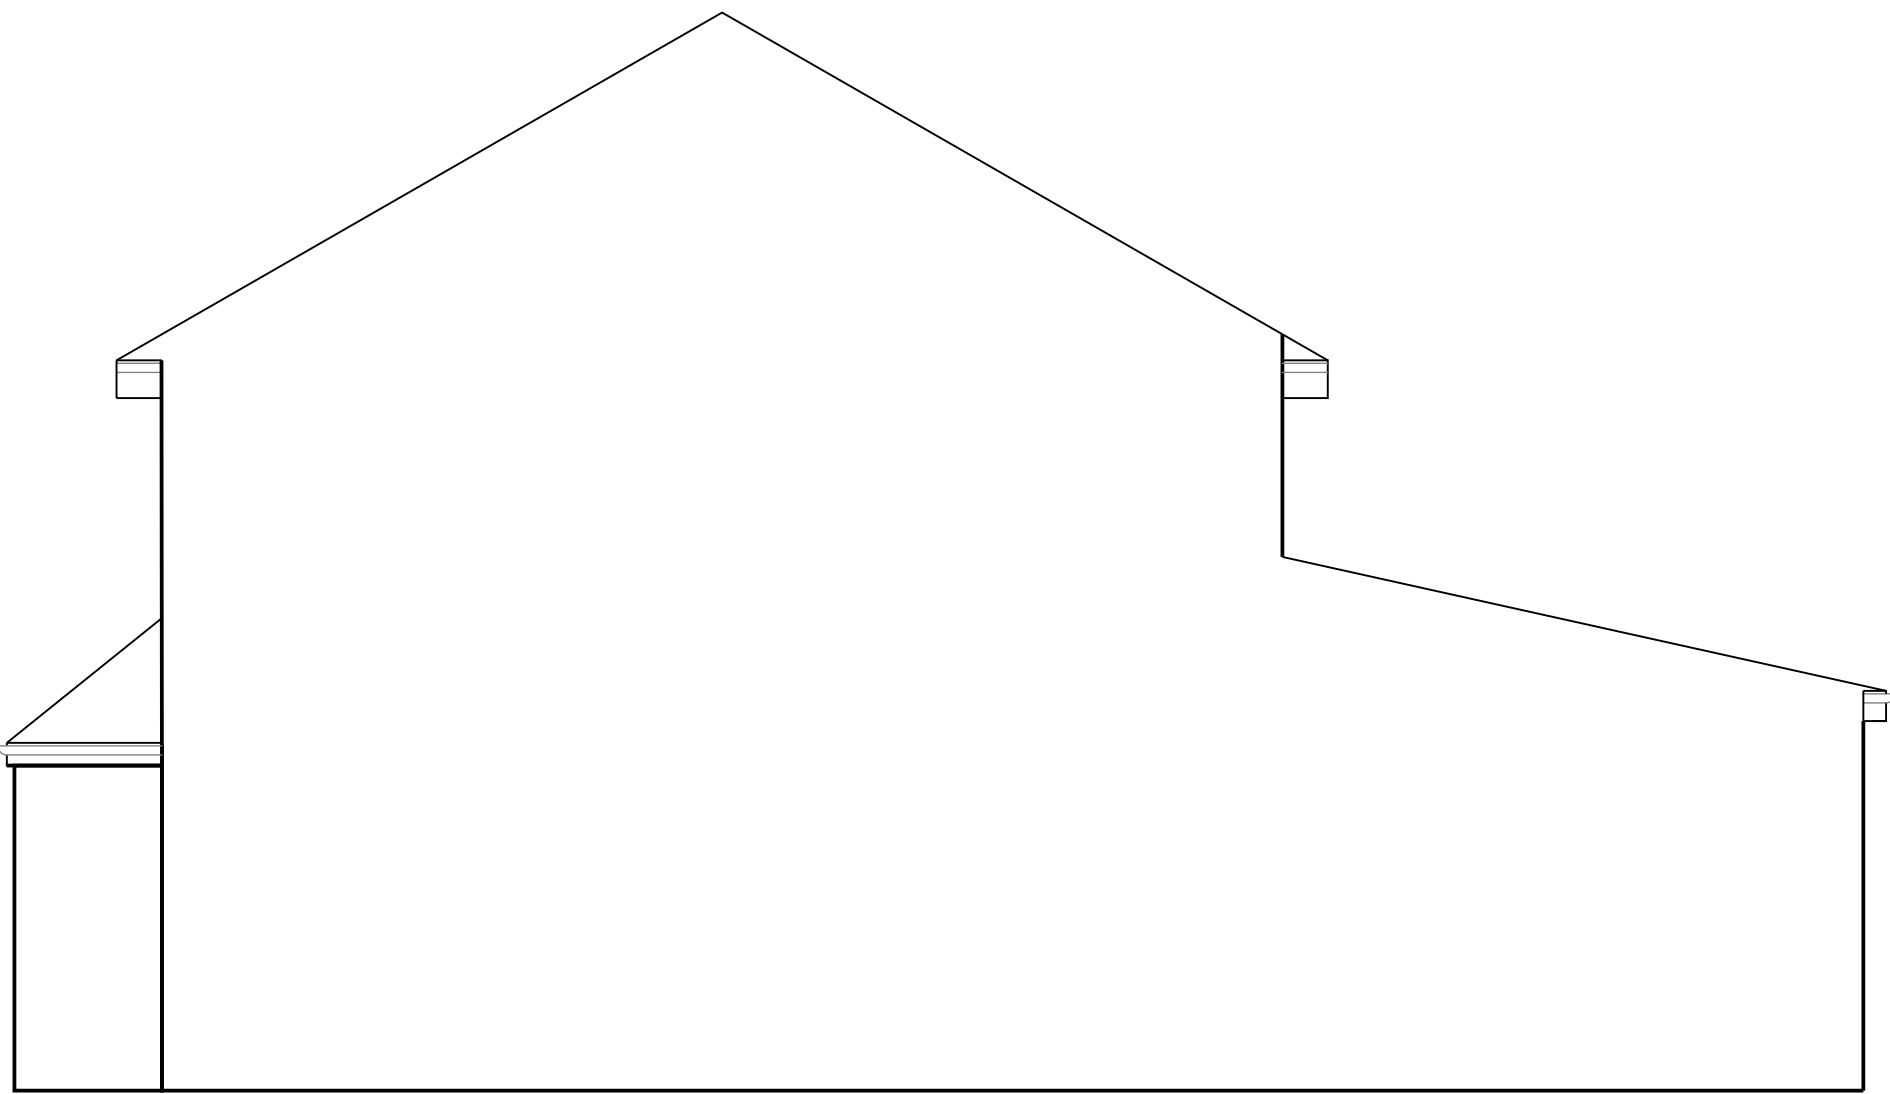

EXISTING SIDE ELEVATION

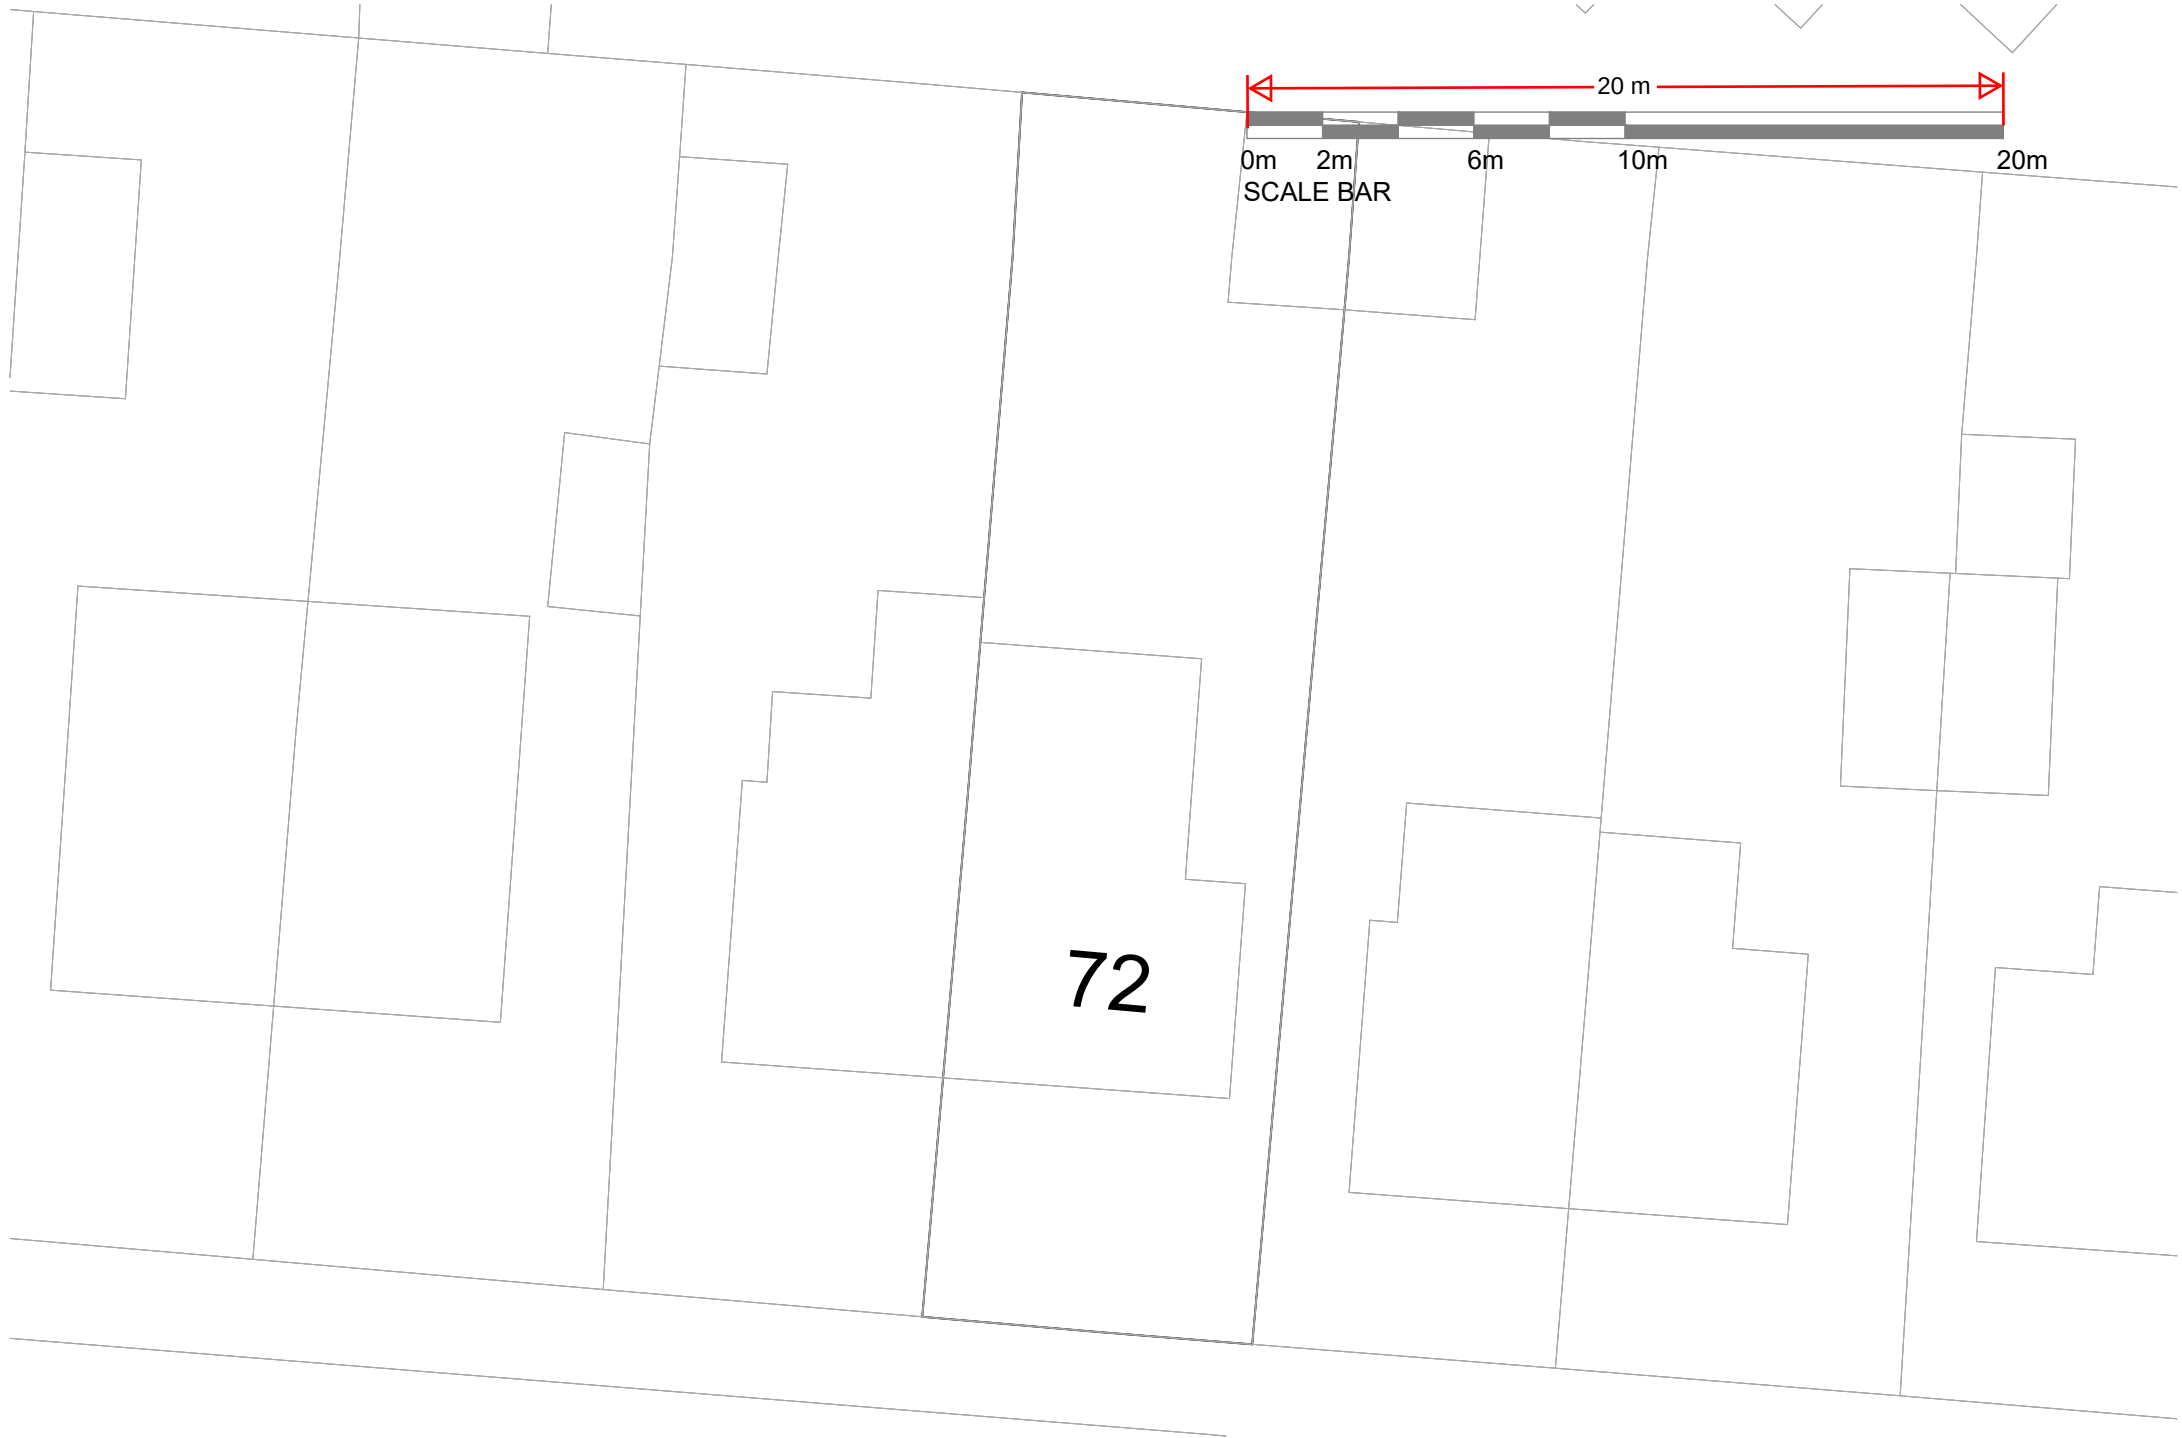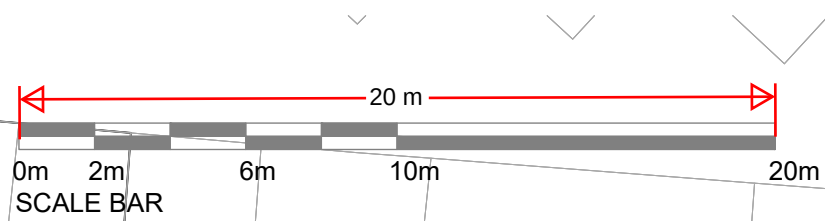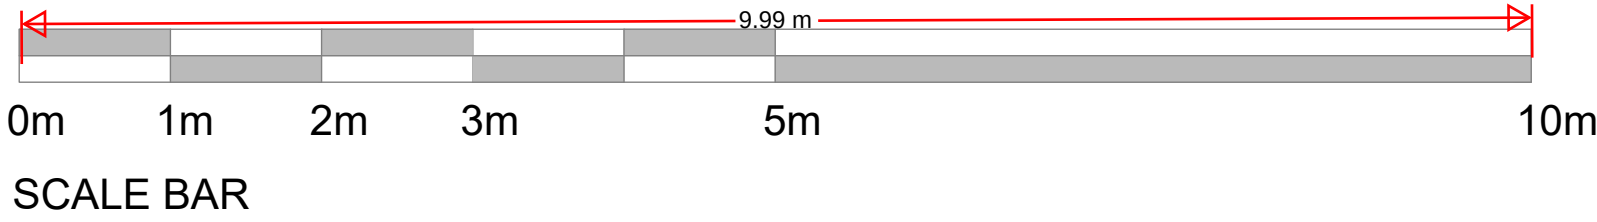

SITE BLOCK PLAN
@1:200 SCALE



SITE LOCATION PLAN
@1:1250 SCALE

NOTES		
- DO NOT SCALE FROM THIS DRAWING. - ALL DIMENSIONS MUST BE CHECKED ON SITE. - ALL RIGHTS RESERVED. NO REPRODUCTION IN ANY MATERIAL FORM IS PERMITTED WITHOUT CONSENT. - THIS DRAWING IS COPYRIGHT OF KENT ARCHITECTURAL SERVICES.		
client MR & MRS BASSEY		
project 27 IMPERIAL DRIVE GRAVESED, KENT, DA11		
title EXISTING ELEVATIONS		
scales 1:50 @A1		
date 26.09.24	drawn mss	size A1
drawing no. SL-001-210		revision P1