





PROPOSED FRONT ELEVATION





PROPOSED REAR ELEVATION

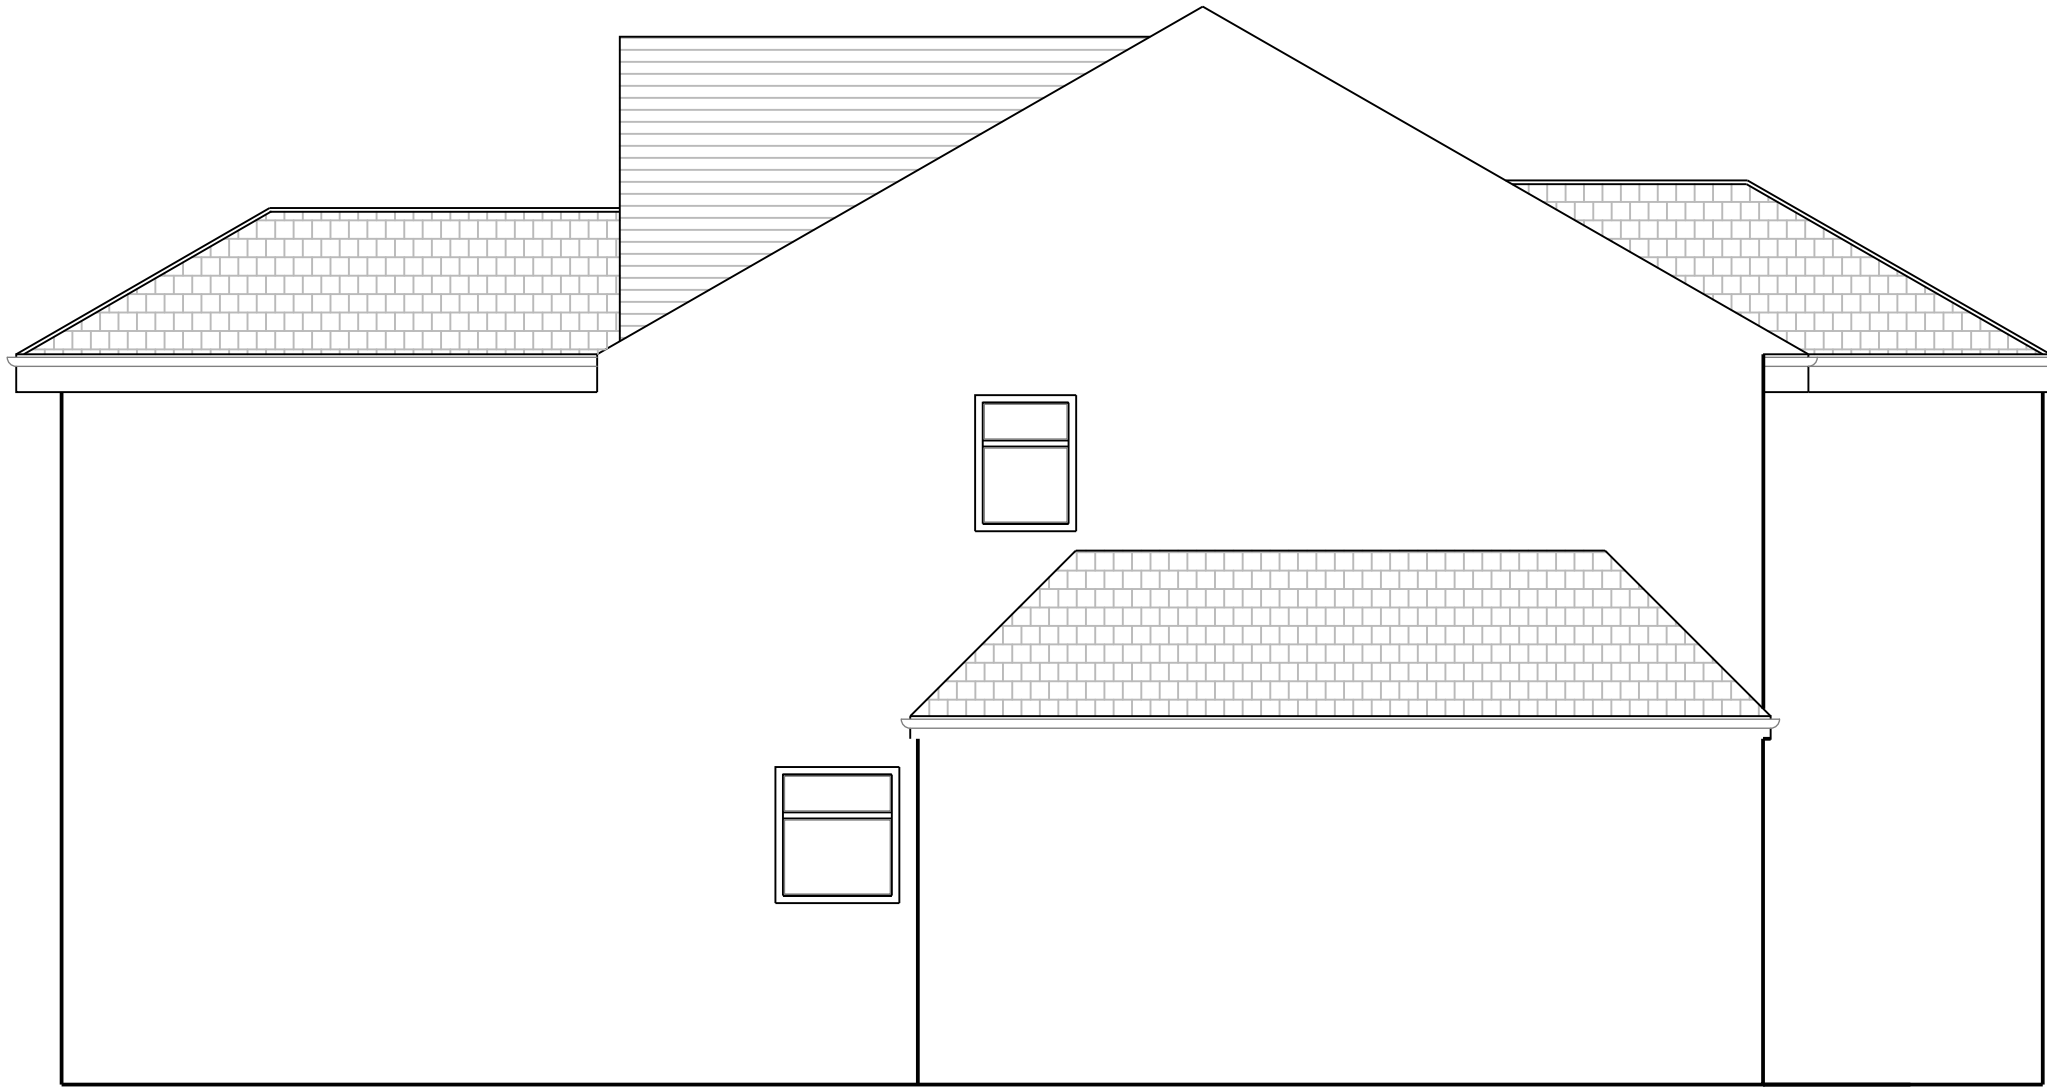

PROPOSED SIDE ELEVATION

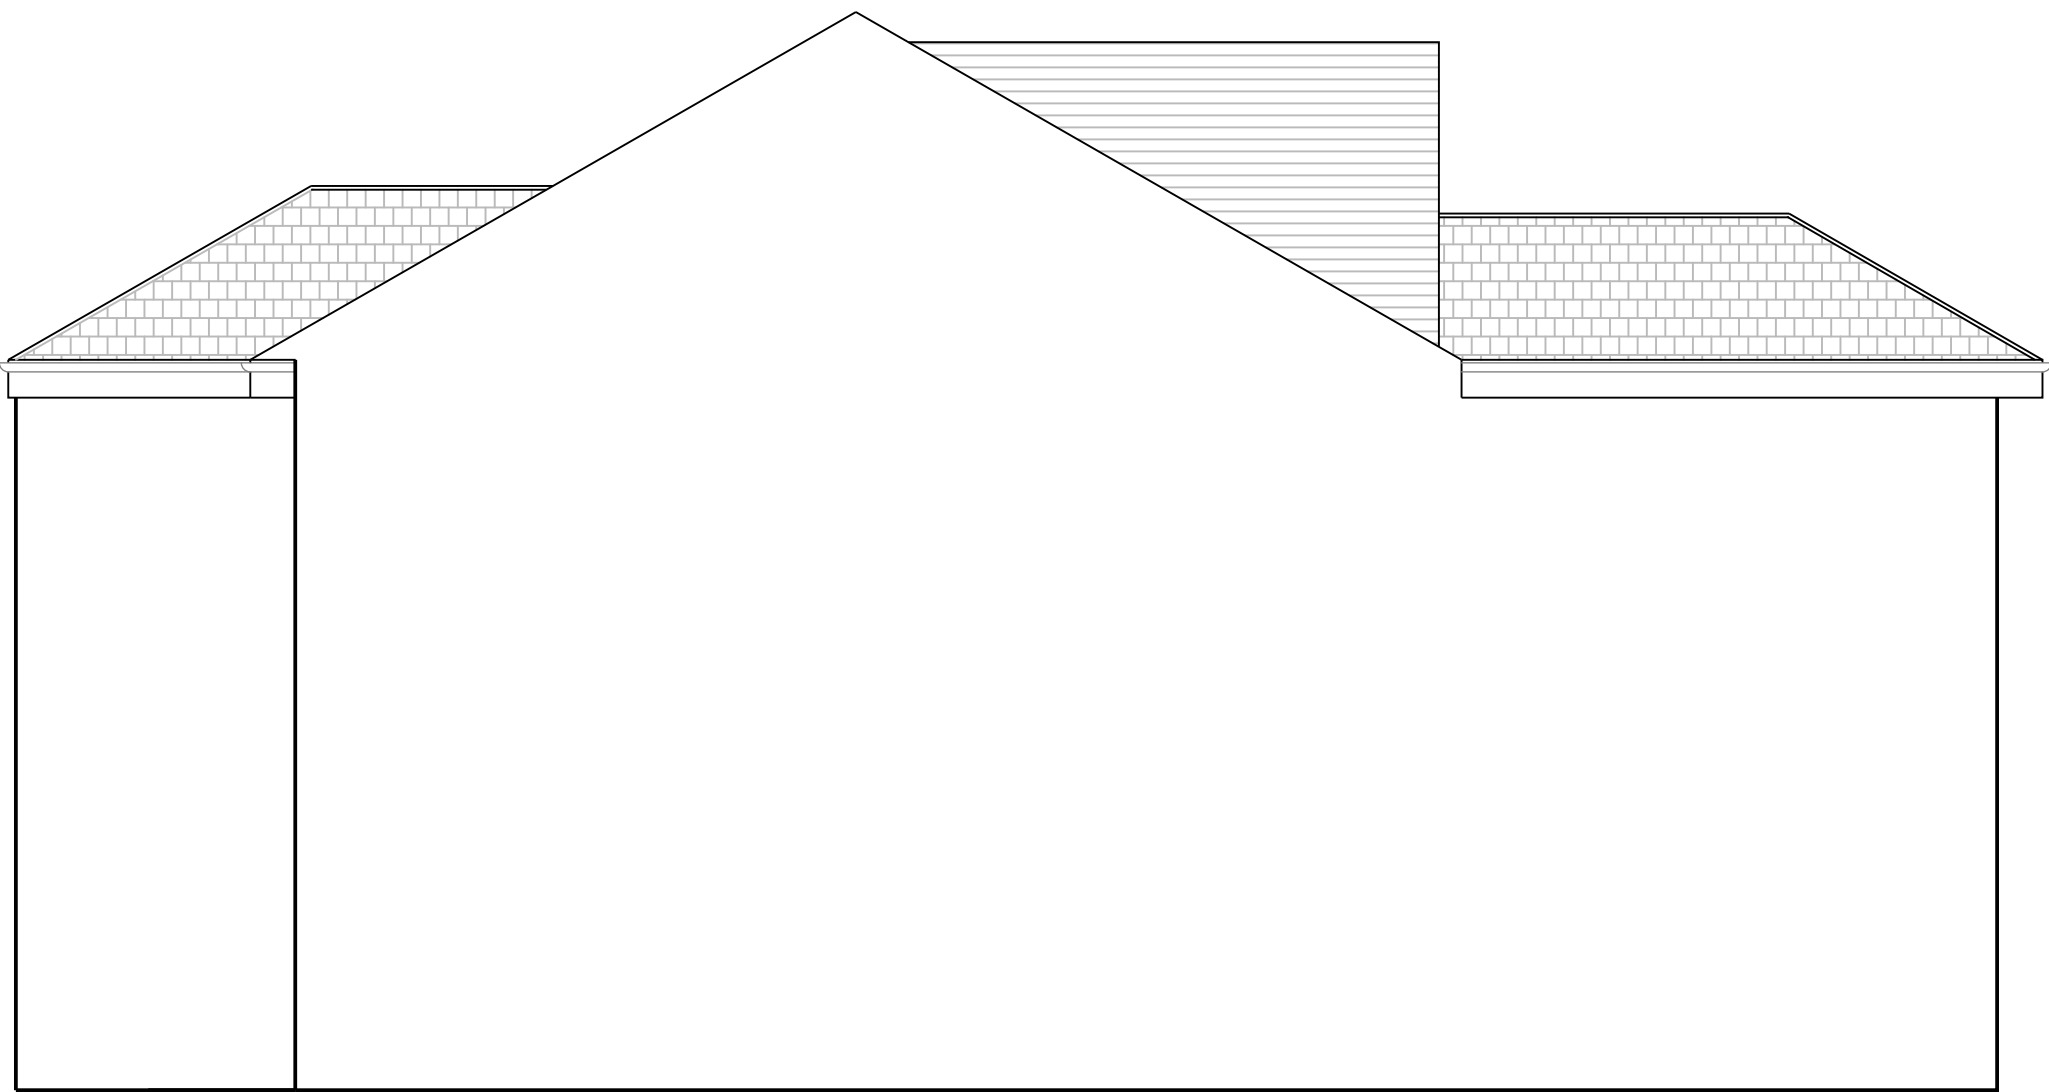

PROPOSED SIDE ELEVATION

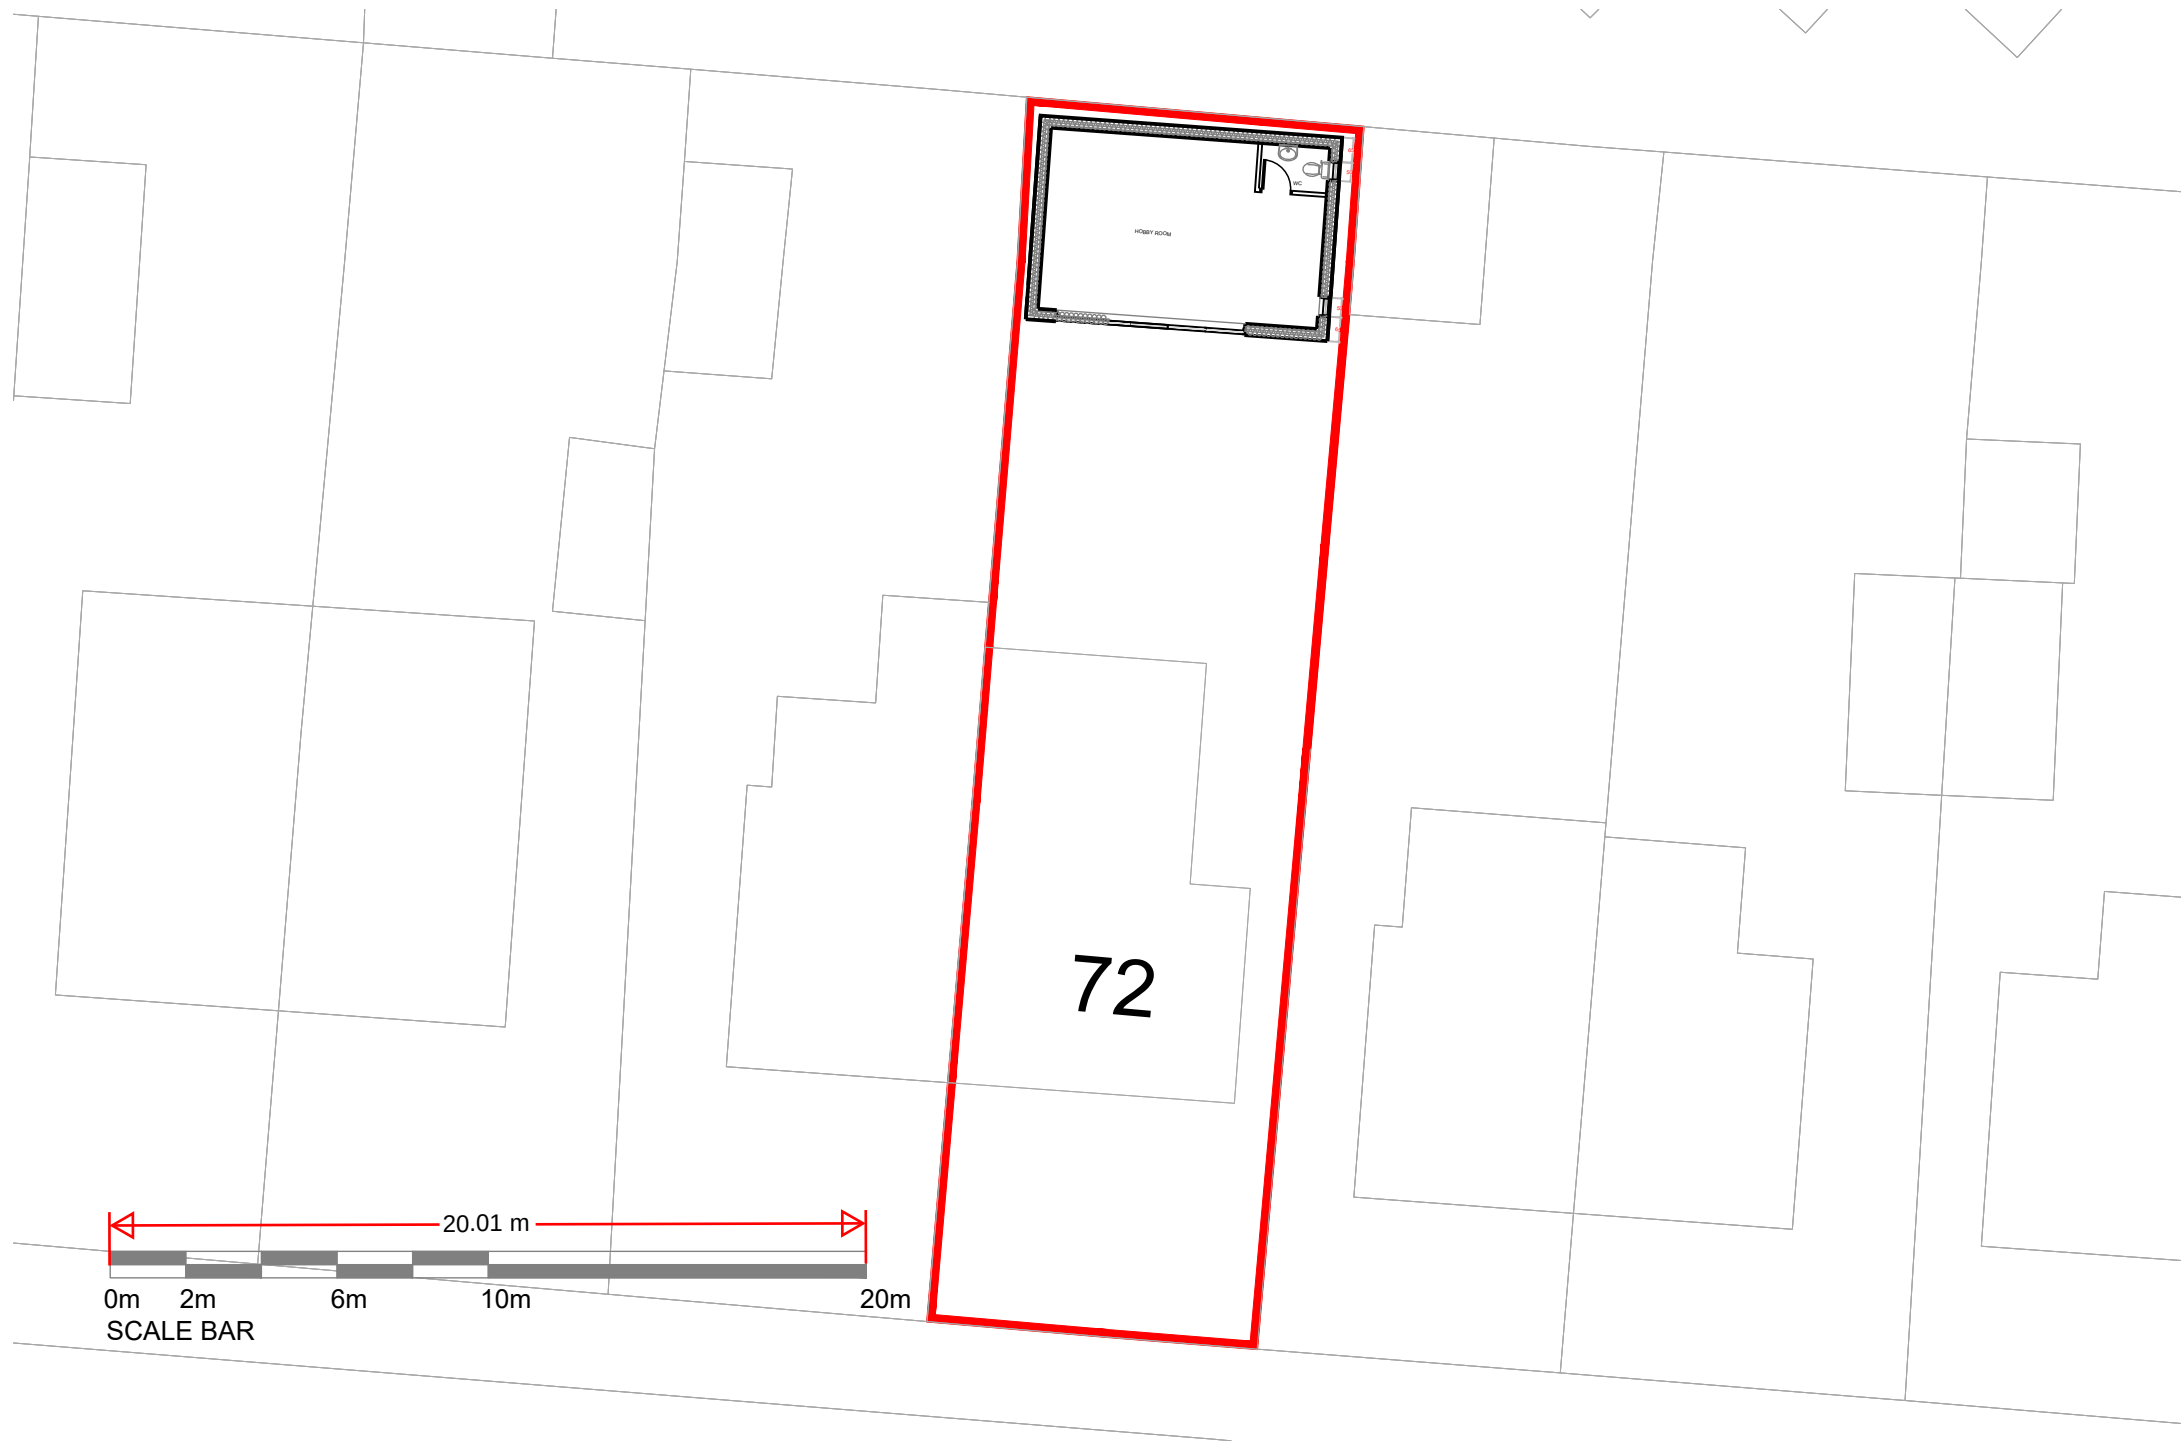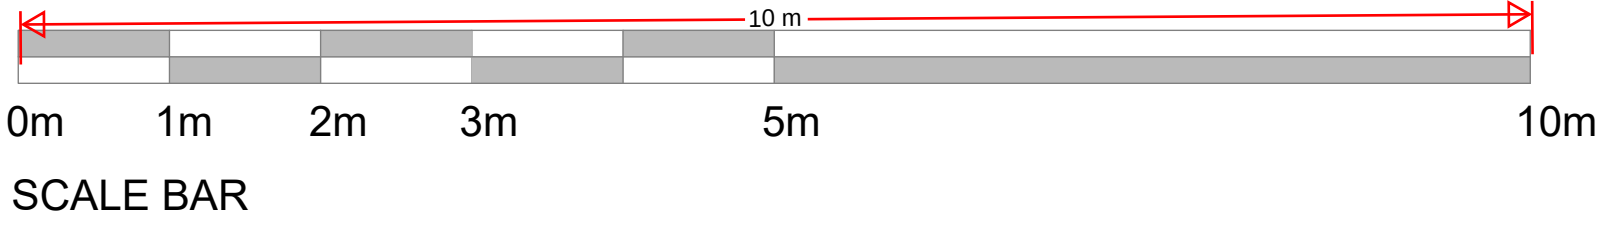

SITE BLOCK PLAN
@1:200 SCALE



SITE LOCATION PLAN
@1:1250 SCALE

- NOTES
- DO NOT SCALE FROM THIS DRAWING.
 - ALL DIMENSIONS MUST BE CHECKED ON SITE.
 - ALL RIGHTS RESERVED. NO REPRODUCTION IN ANY MATERIAL FORM IS PERMITTED WITHOUT CONSENT.
 - THIS DRAWING IS COPYRIGHT OF KENT ARCHITECTURAL SERVICES.

client
MR & MRS BASSEY

project
27 IMPERIAL DRIVE
GRAVESED, KENT, DA11

title
PROPOSED
ELEVATIONS

scales
1:50 @A1

date 26.09.24	drawn mss	size A1
------------------	--------------	------------

drawing no. SL-001-220	revision P1
---------------------------	----------------