





02
AR02
EXISTING FIRST FLOOR PLAN
SCALE 1:100

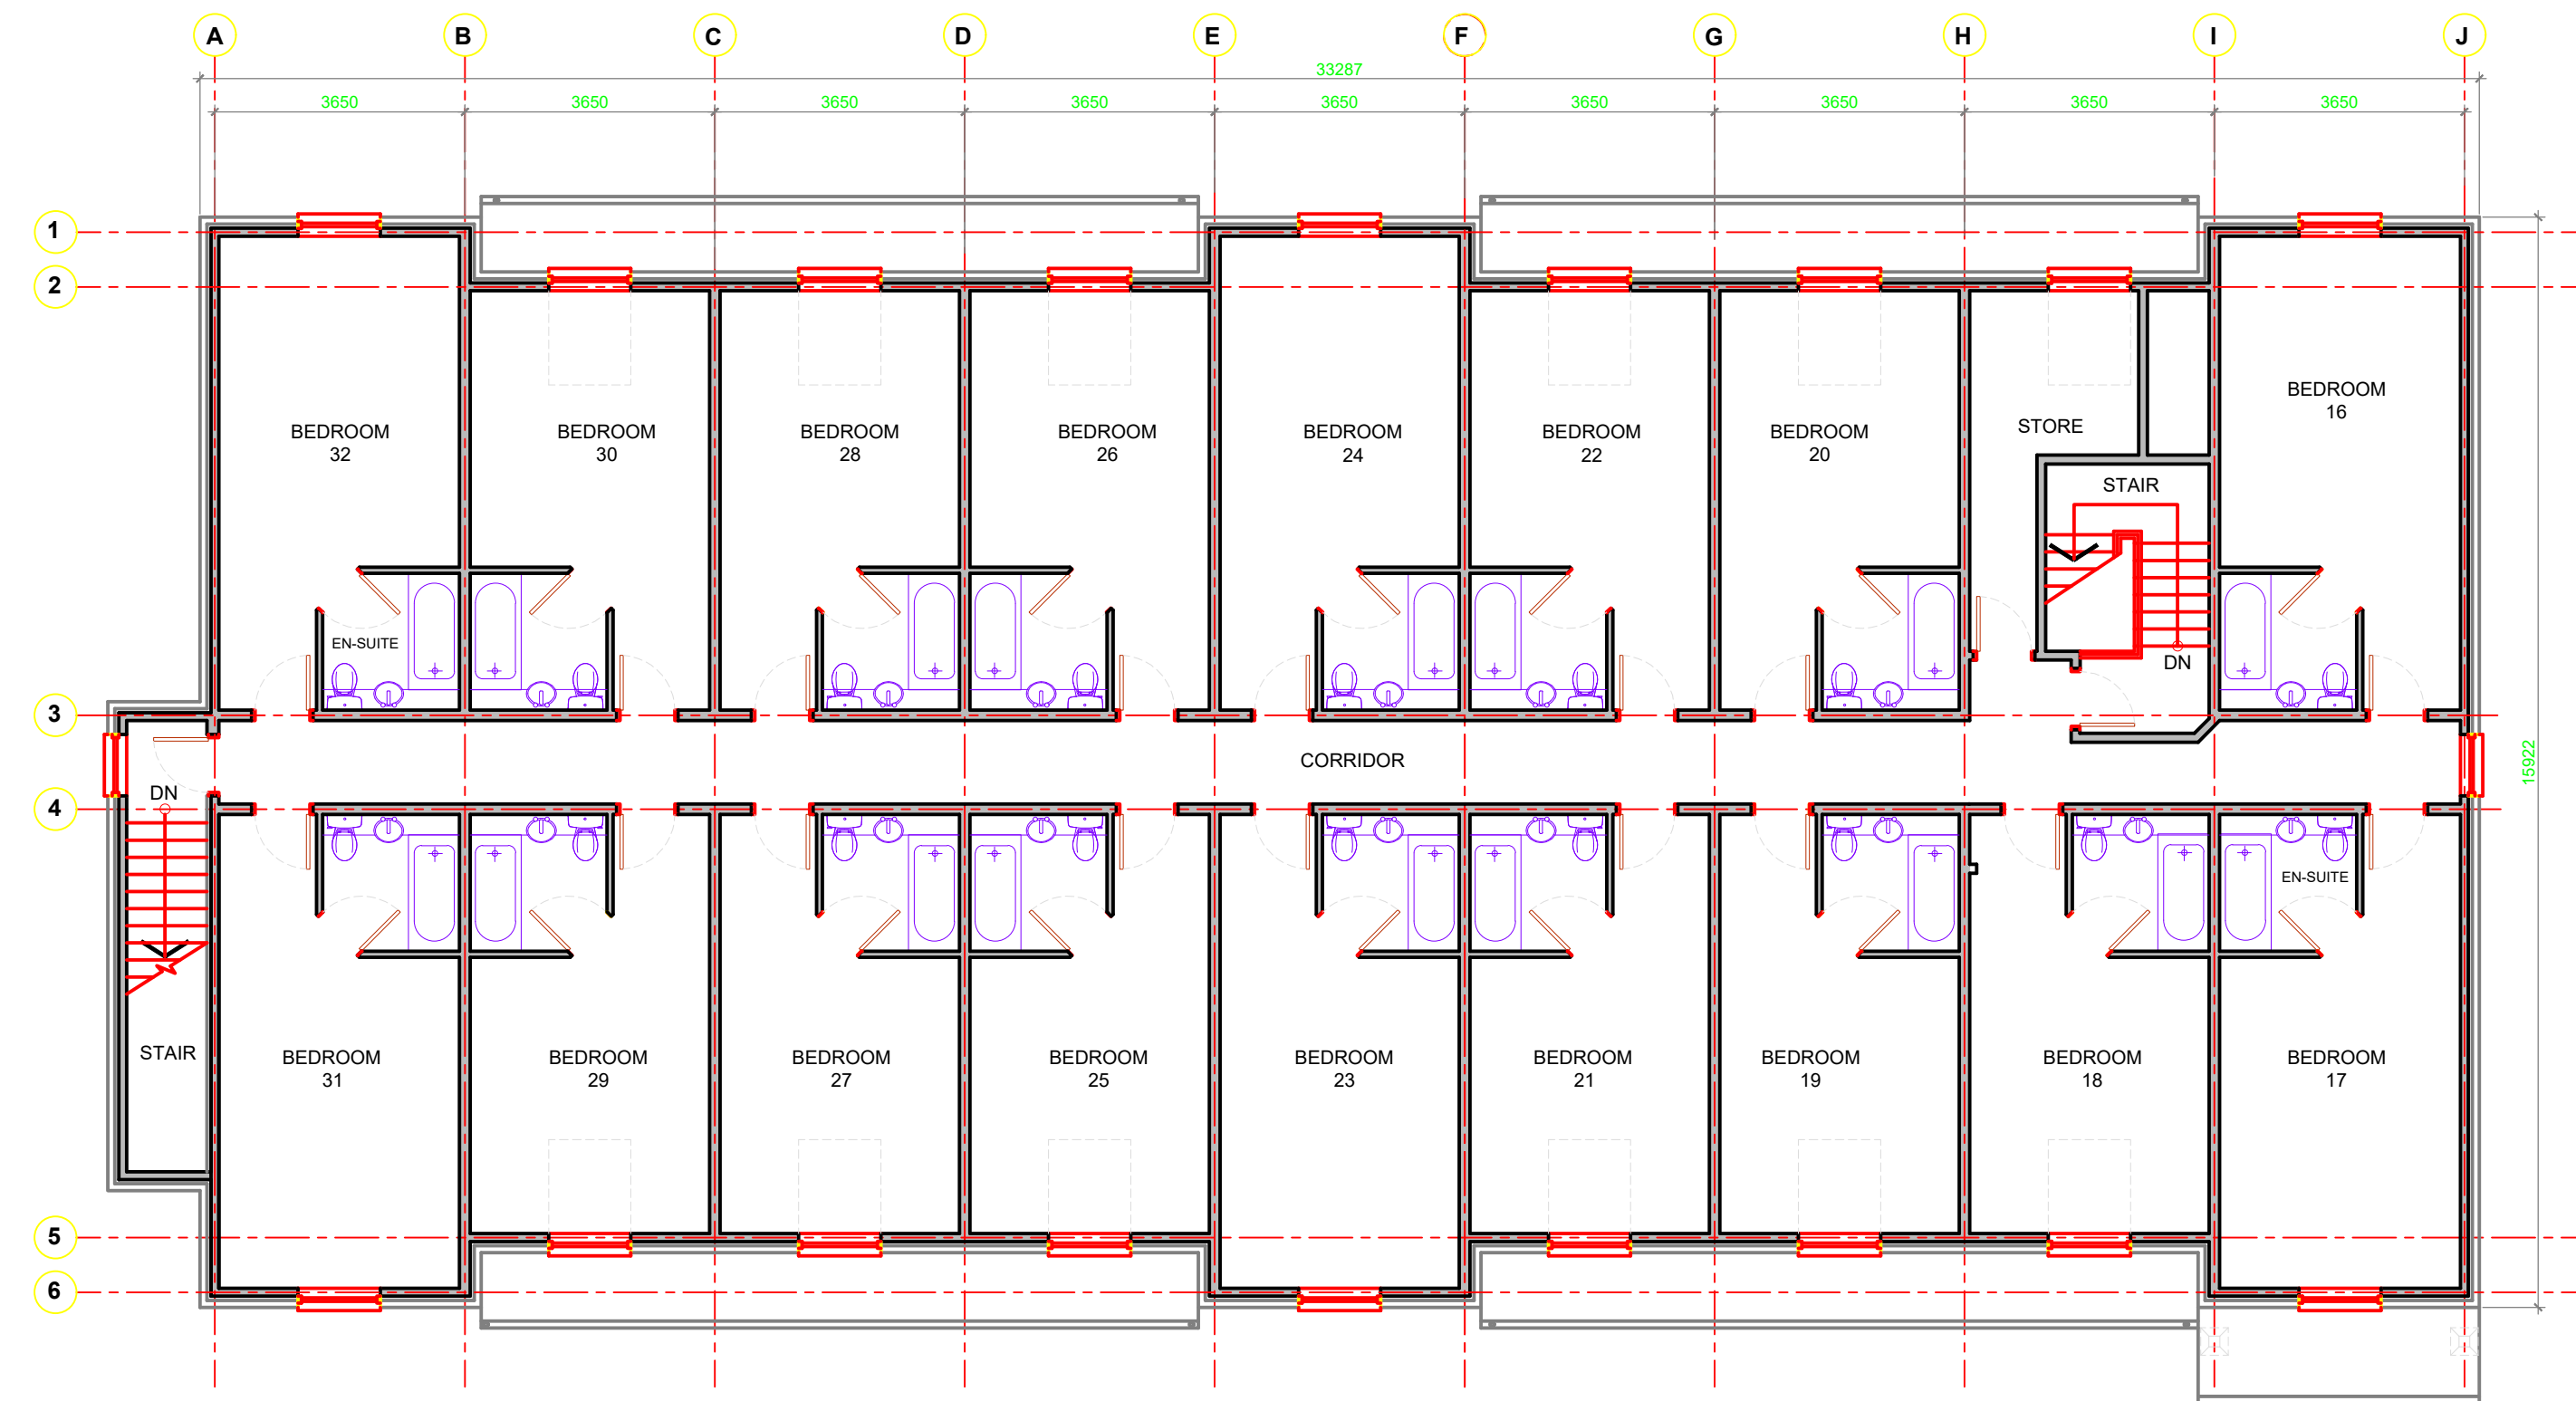

01
AR02
EXISTING GROUND FLOOR PLAN
SCALE 1:100

 

PLANNING APPLICATION

Rev.	Date	Comments
CLIENT:		
PROJECT:		
PREMIER INN HEVER COURT ROAD, GRAVESEND		
DRAWING TITLE:		
EXISTING FLOOR PLAN		
DRAWN:	MAX	DATE: 13-10-24
SHEET SIZE:	A1	SCALE: 1:100 @ A1
PROJECT NO.:		DRAWING NO.: HCR-02
		REV.: