




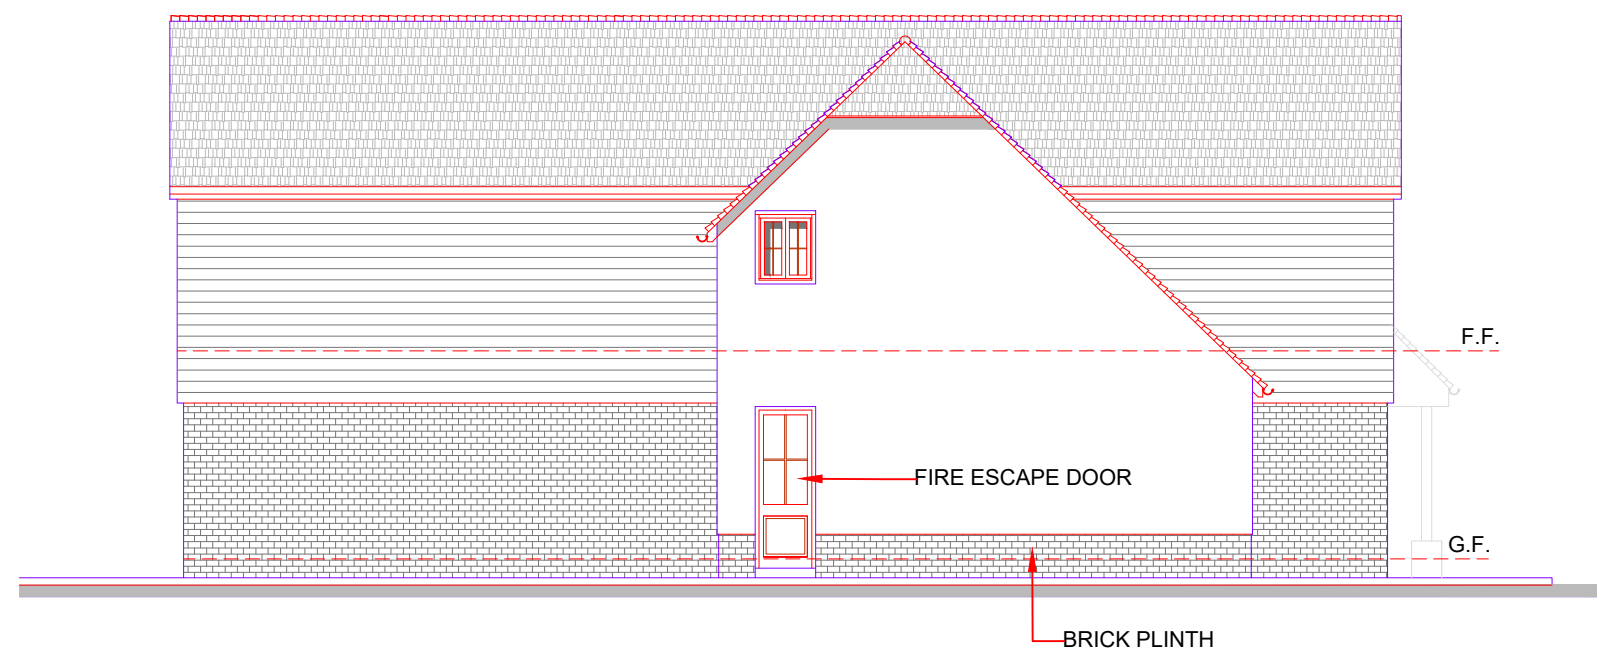


03  
AR03  
**EAST ELEVATION**  
SCALE 1:100

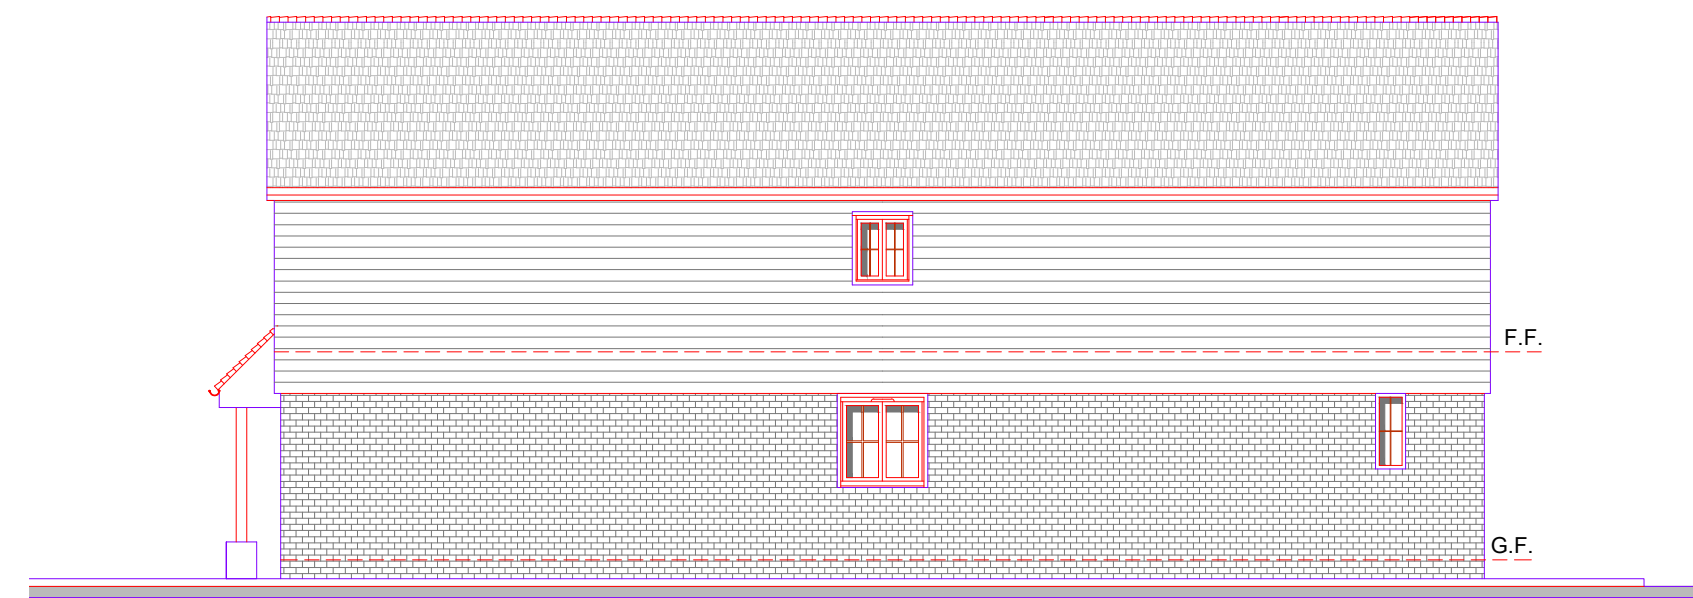

04  
AR03  
**WEST ELEVATION**  
SCALE 1:100

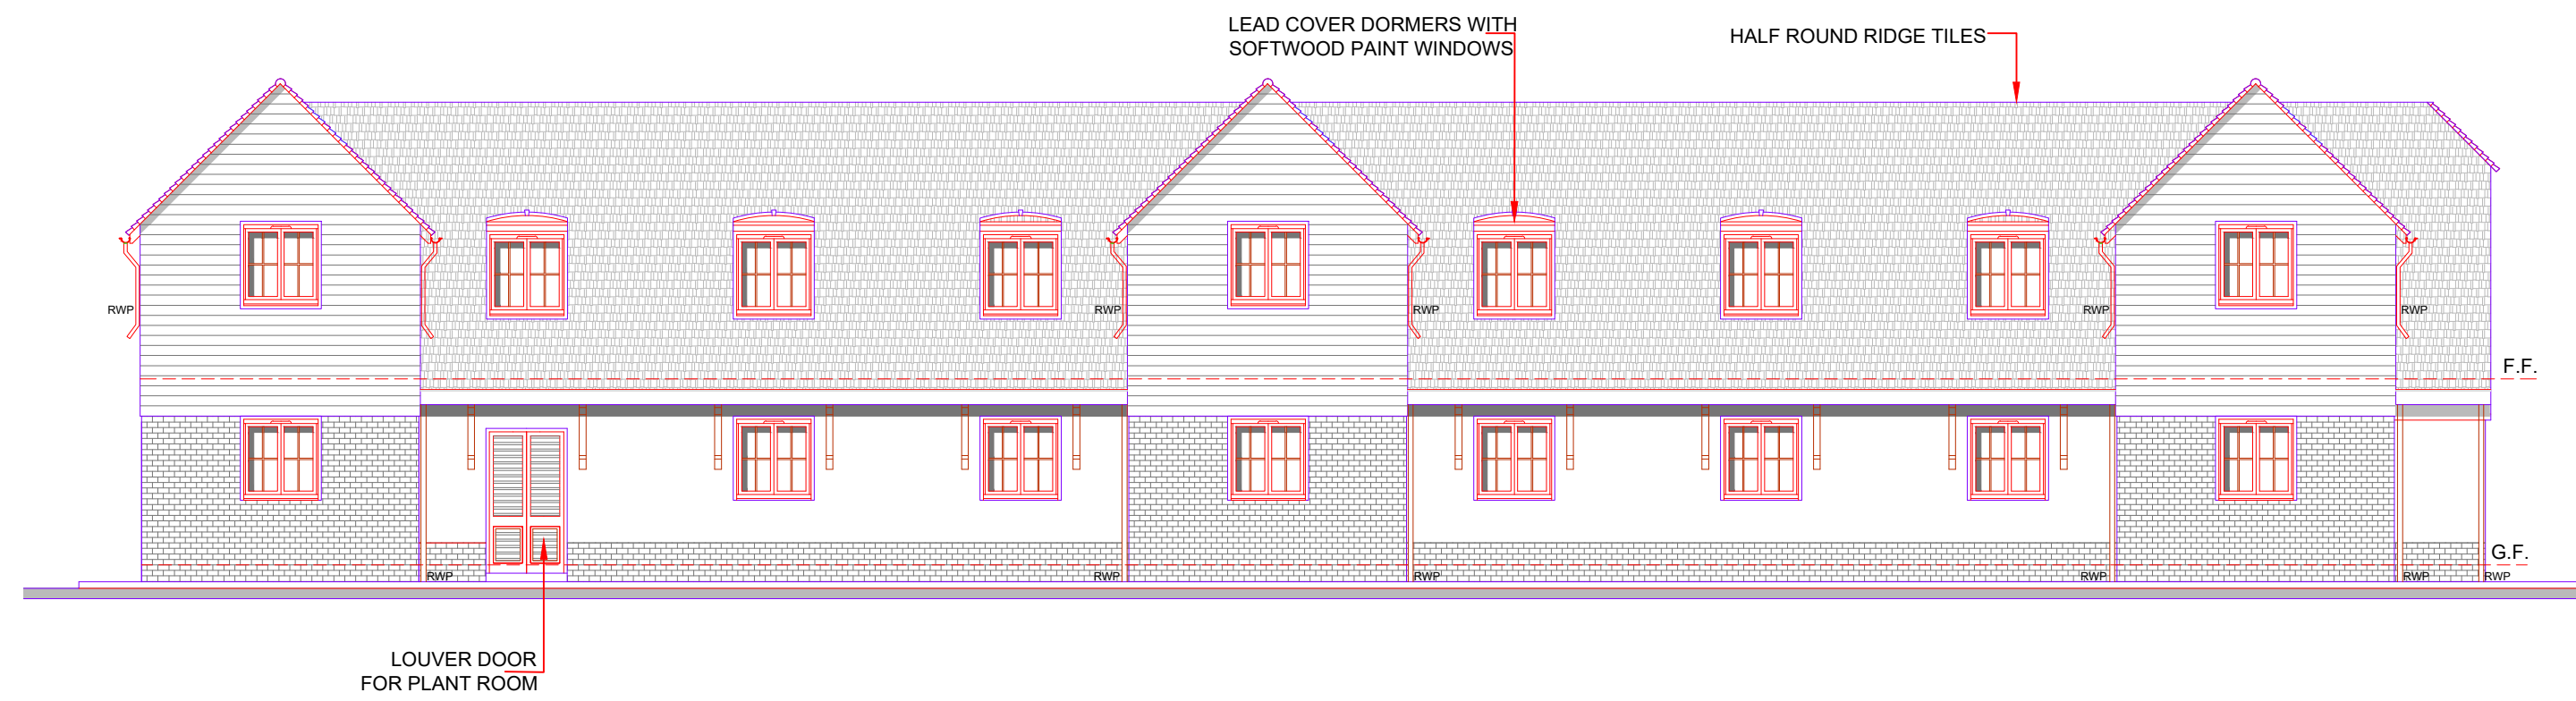


02  
AR03  
**SOUTH ELEVATION**  
SCALE 1:100

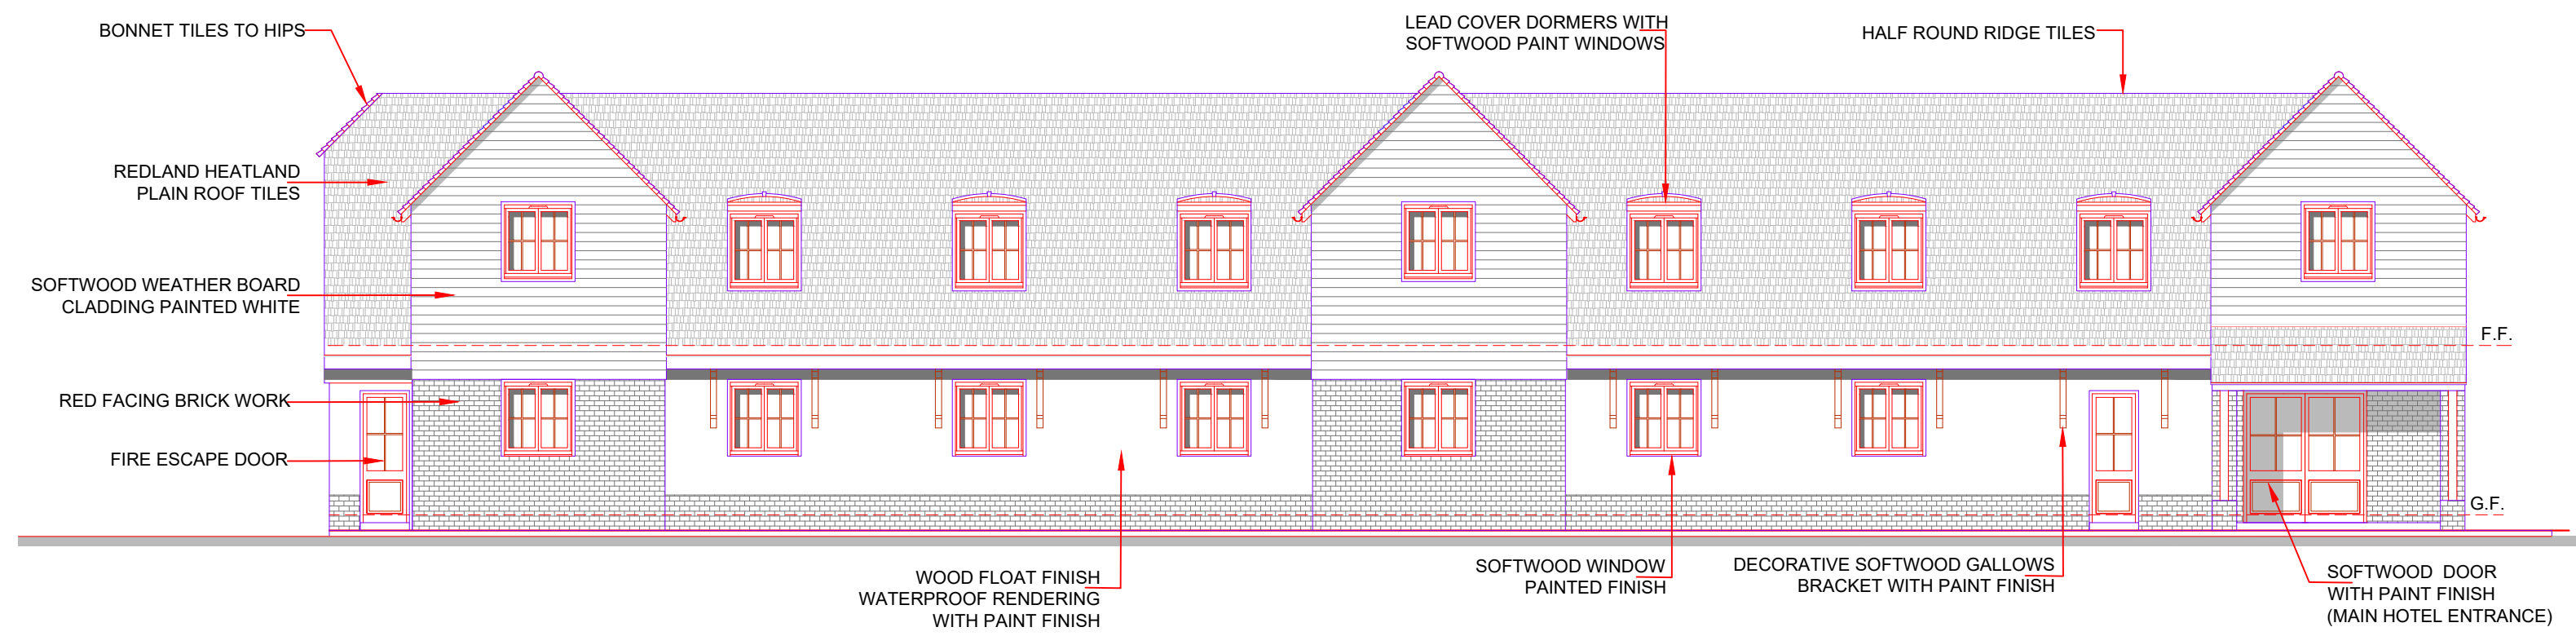

01  
AR03  
**NORTH ELEVATION**  
SCALE 1:100

1:100 SCALE

 

## PLANNING APPLICATION

Rev. Date Comments

CLIENT:

PROJECT: **PREMIER INN**  
**HEVER COURT ROAD, GRAVESEND**

DRAWING TITLE: **EXISTING ELEVATIONS**

|              |     |              |            |
|--------------|-----|--------------|------------|
| DRAWN:       | MAX | DATE:        | 13-10-24   |
| SHEET SIZE:  | A1  | SCALE:       | 1:100 @ A1 |
| PROJECT NO.: |     | DRAWING NO.: | HCR- 03    |
|              |     | REV.:        |            |