





02
AR05
SCALE 1:100
PROPOSED FIRST FLOOR PLAN

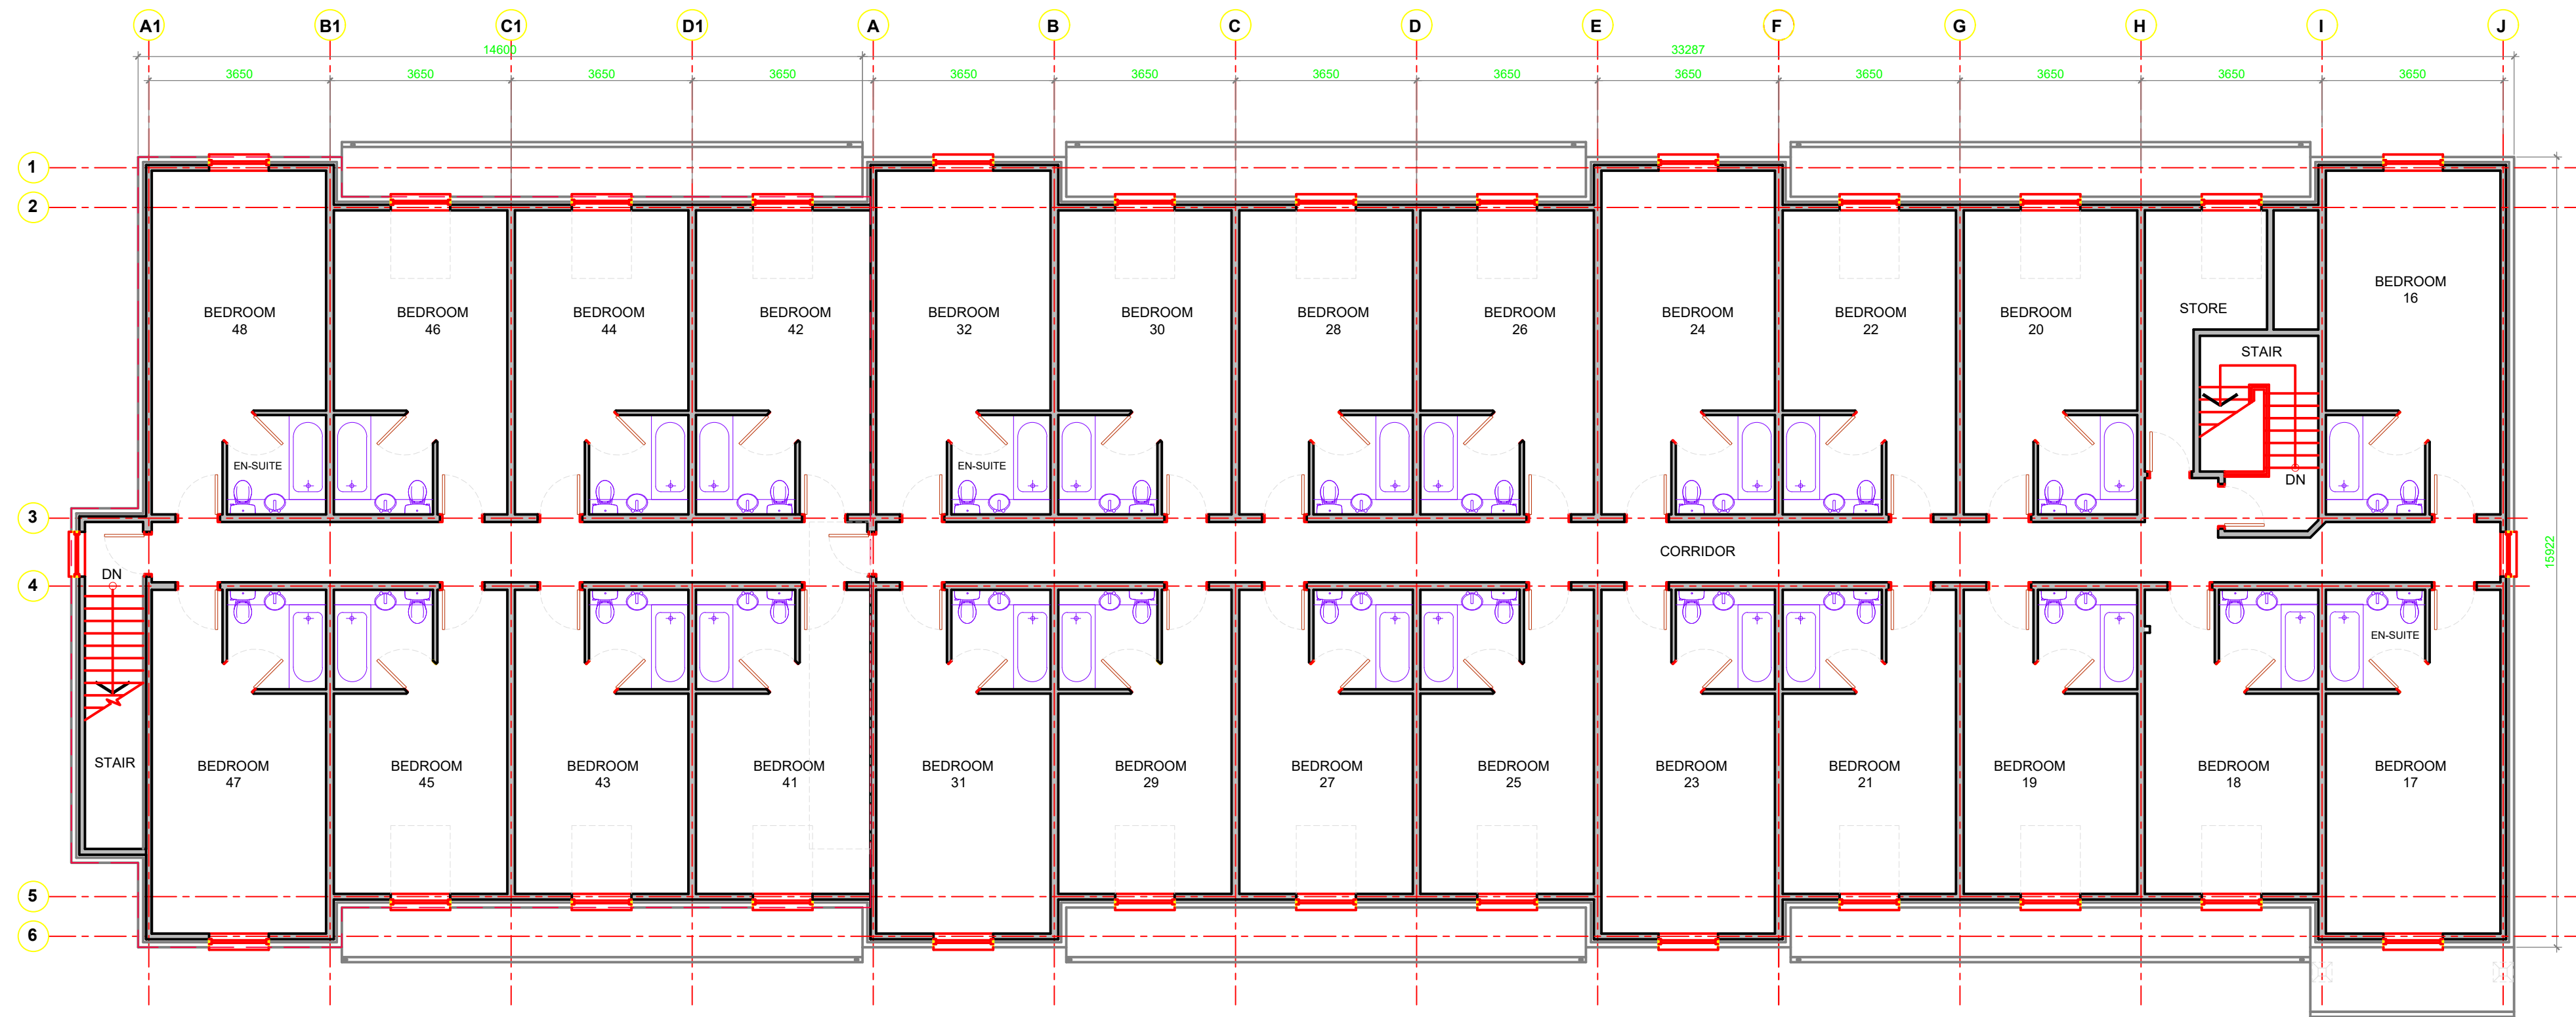

01
AR05
SCALE 1:100
PROPOSED GROUND FLOOR PLAN

 

PLANNING APPLICATION

Rev. Date Comments

CLIENT:

PROJECT: **PREMIER INN
HEVER COURT ROAD, GRAVESEND**

DRAWING TITLE: **PROPOSED FLOOR PLAN**

DRAWN:	MAX	DATE:	13-10-24
SHEET SIZE:	A1	SCALE:	1:200 @ A1
PROJECT NO.:		DRAWING NO.:	HCR-05
		REV.:	