



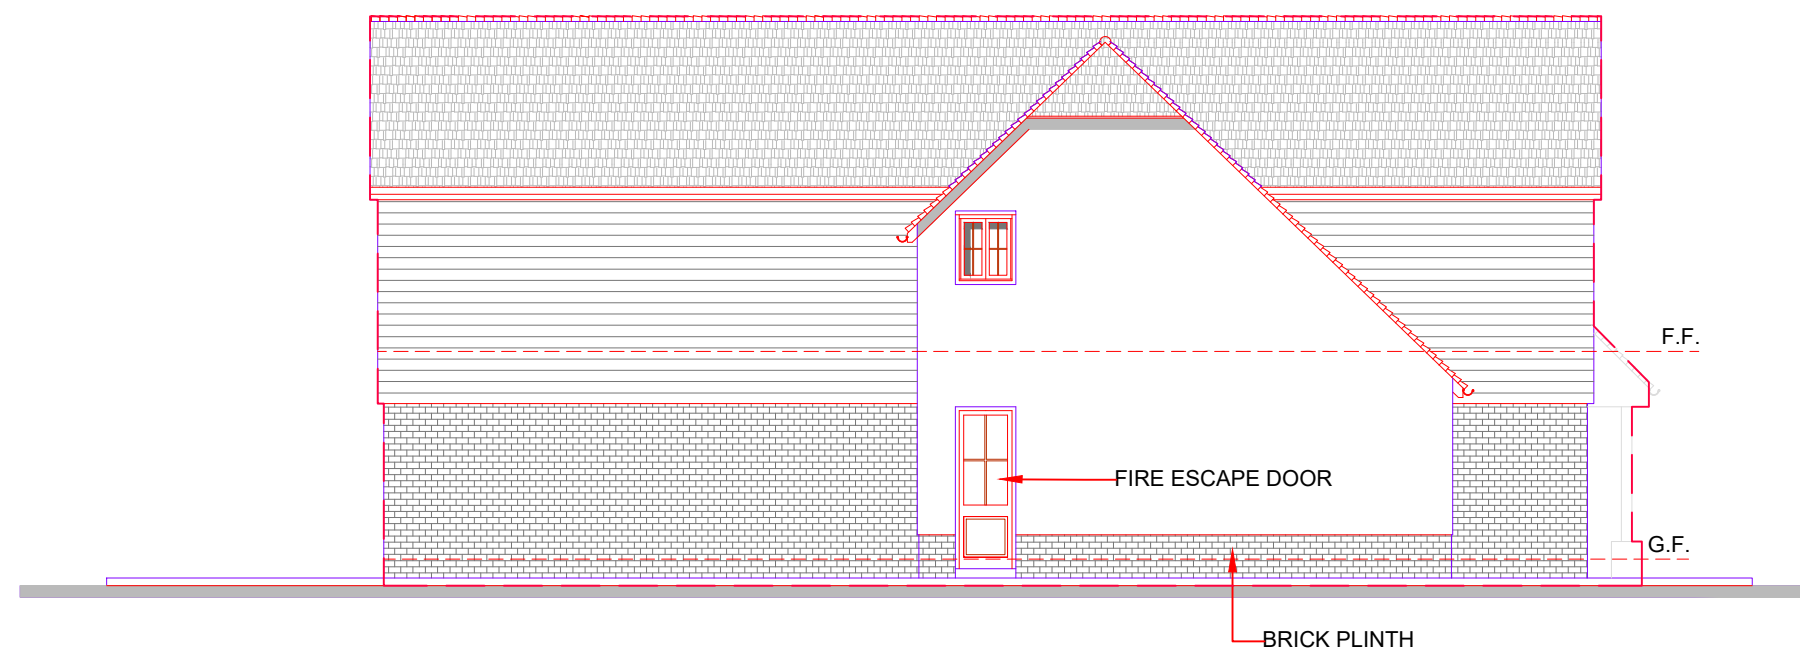


03
AR06 SCALE 1:100
EAST ELEVATION

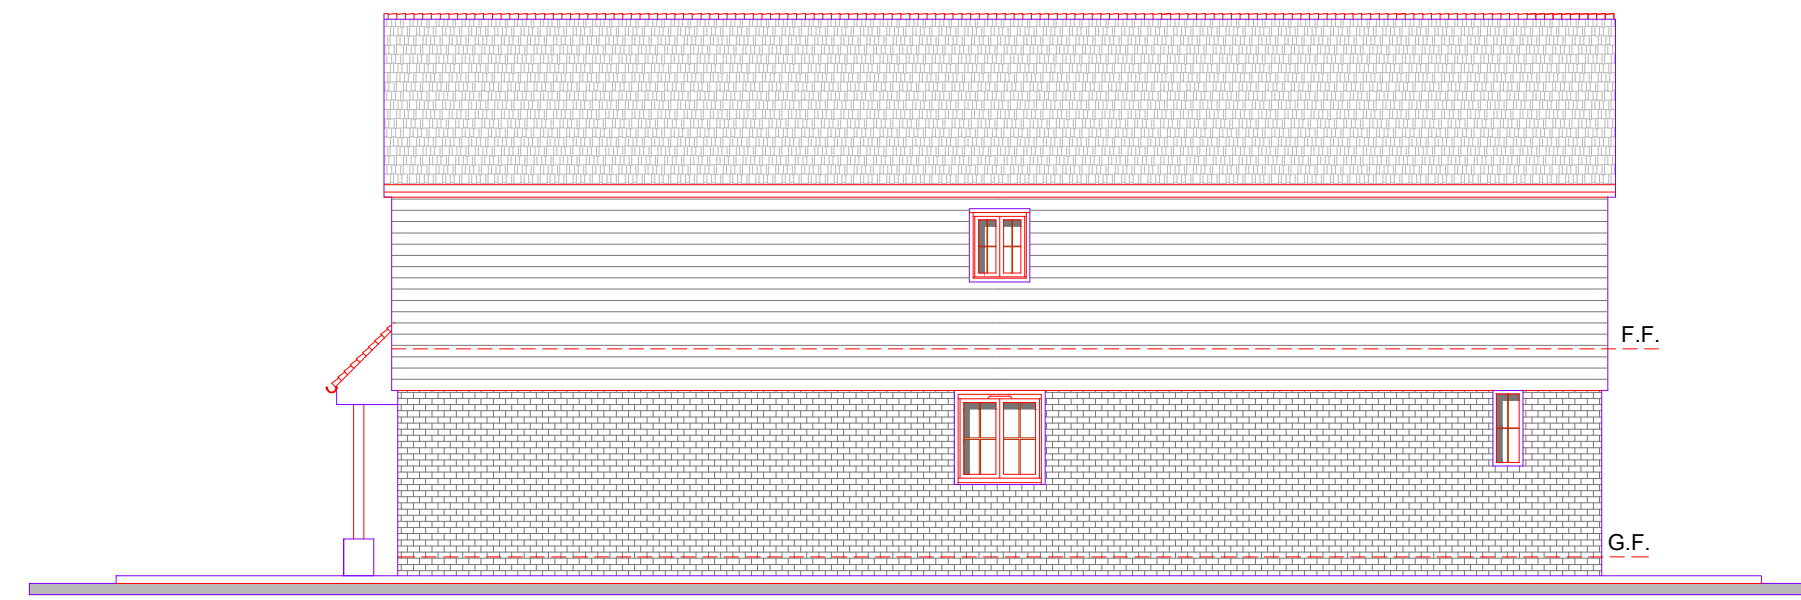


04
AR06 SCALE 1:100
WEST ELEVATION



02
AR06 SCALE 1:100
SOUTH ELEVATION

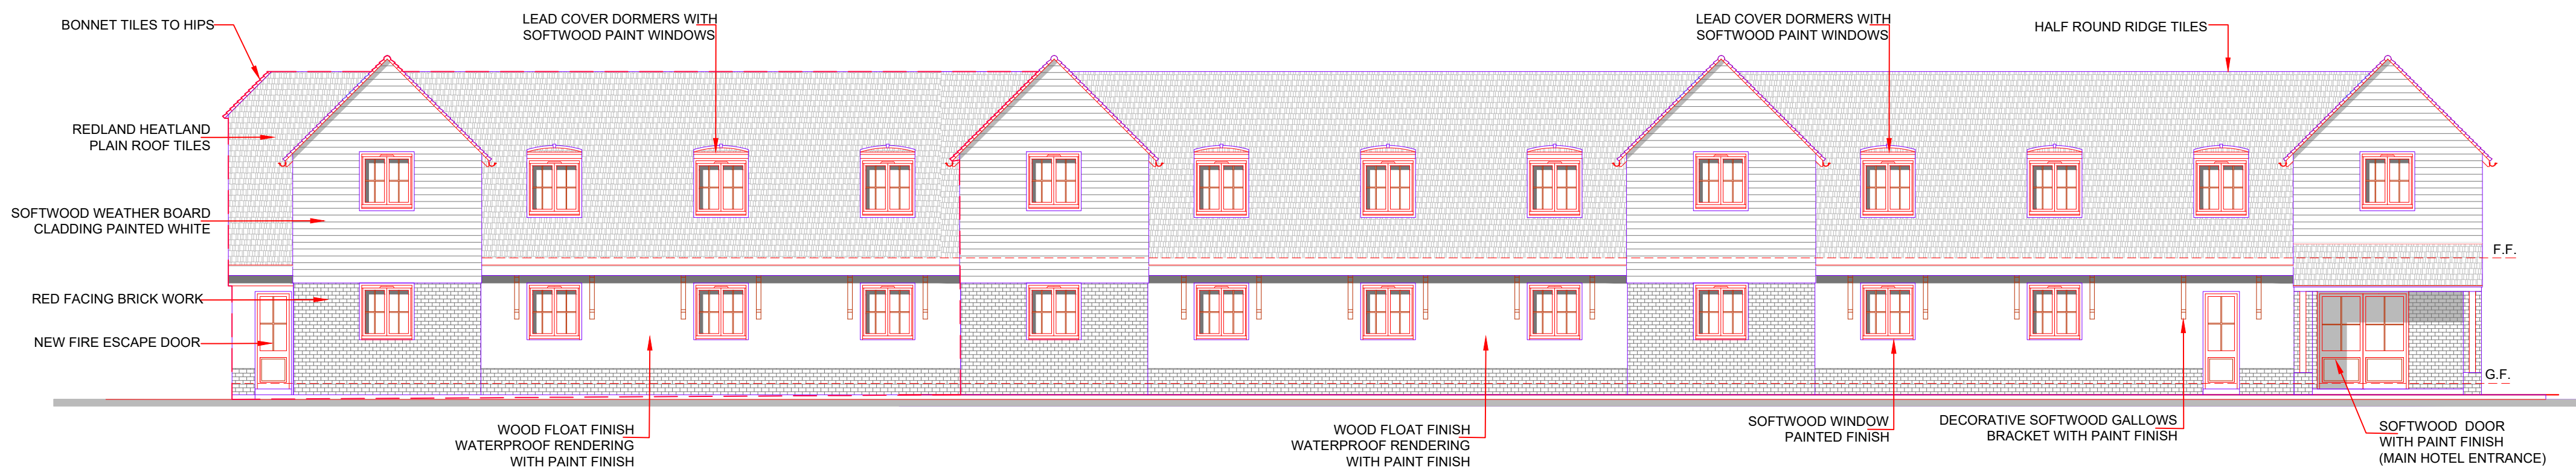

01
AR06 SCALE 1:100
NORTH ELEVATION

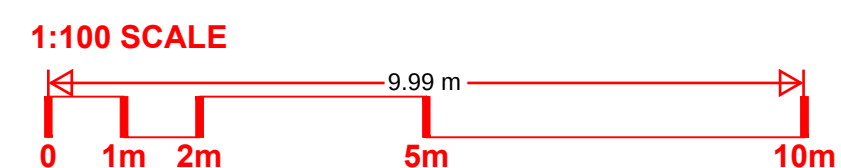

PLANNING APPLICATION

Rev.	Date	Comments
CLIENT:		
PROJECT:		
PREMIER INN HEVER COURT ROAD, GRAVESEND		
DRAWING TITLE:		
PROPOSED ELEVATIONS		
DRAWN:	MAX	DATE: 13-10-24
SHEET SIZE:	A1	SCALE: 1:100 @ A1
PROJECT NO.:		DRAWING NO.: HCR-06 REV.: