




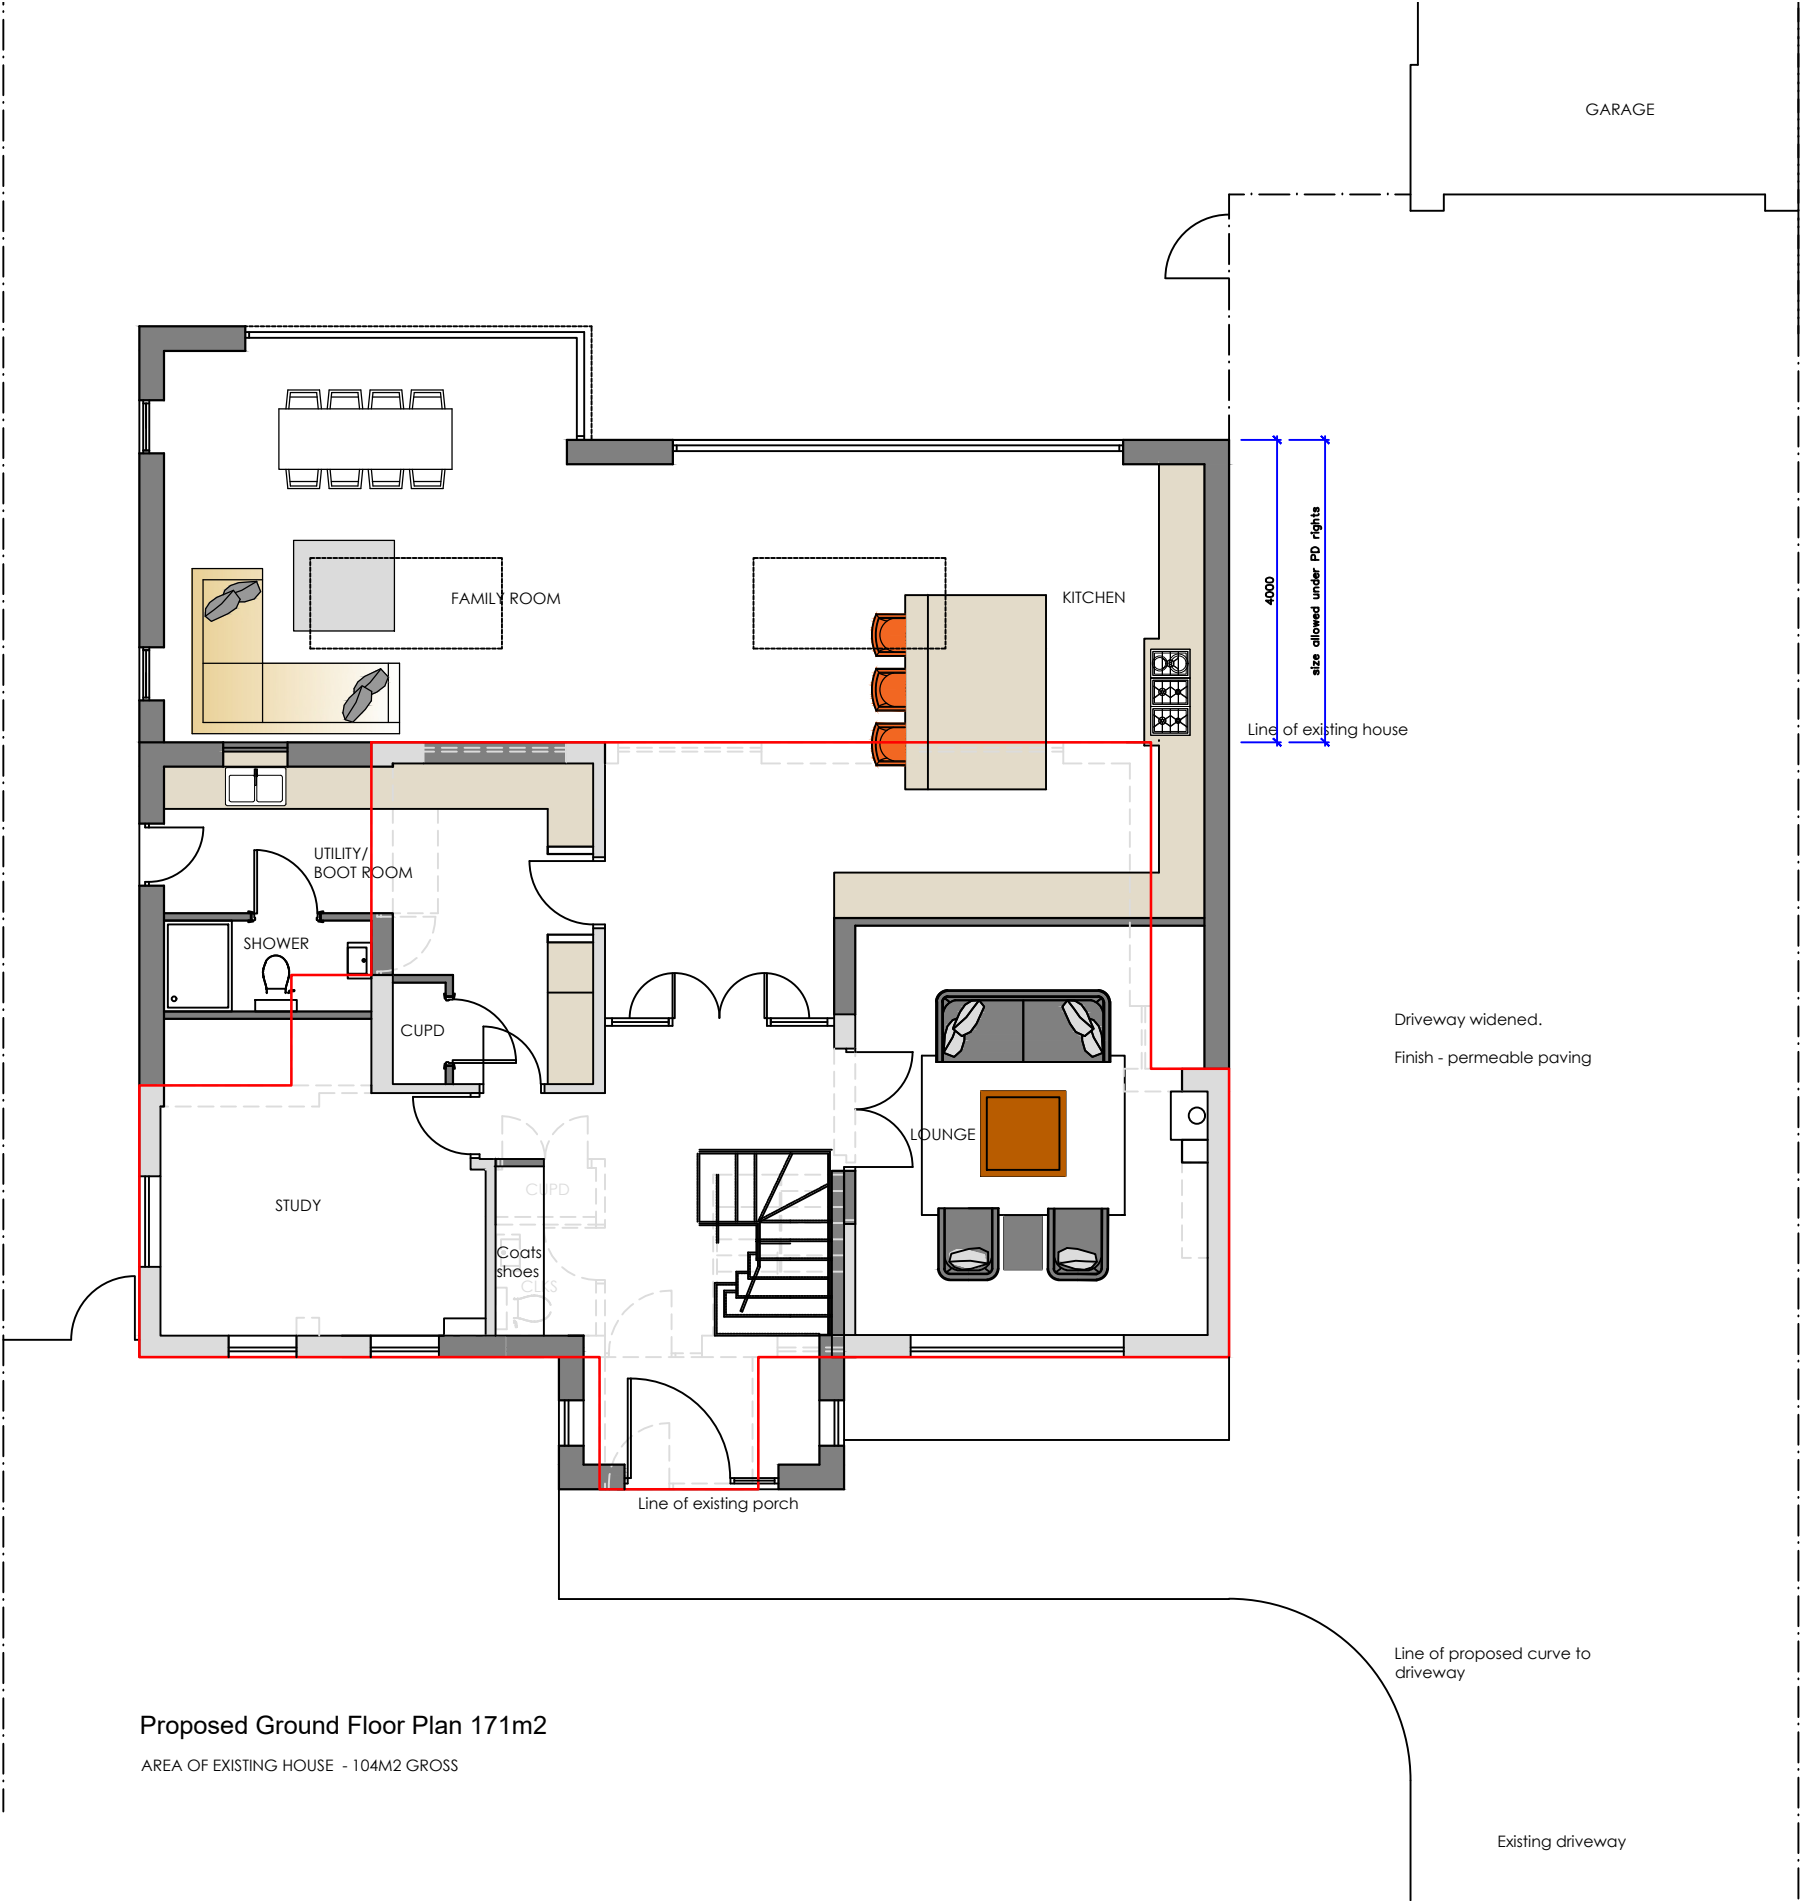


Proposed Ground Floor Plan 171m2
AREA OF EXISTING HOUSE - 104M2 GROSS

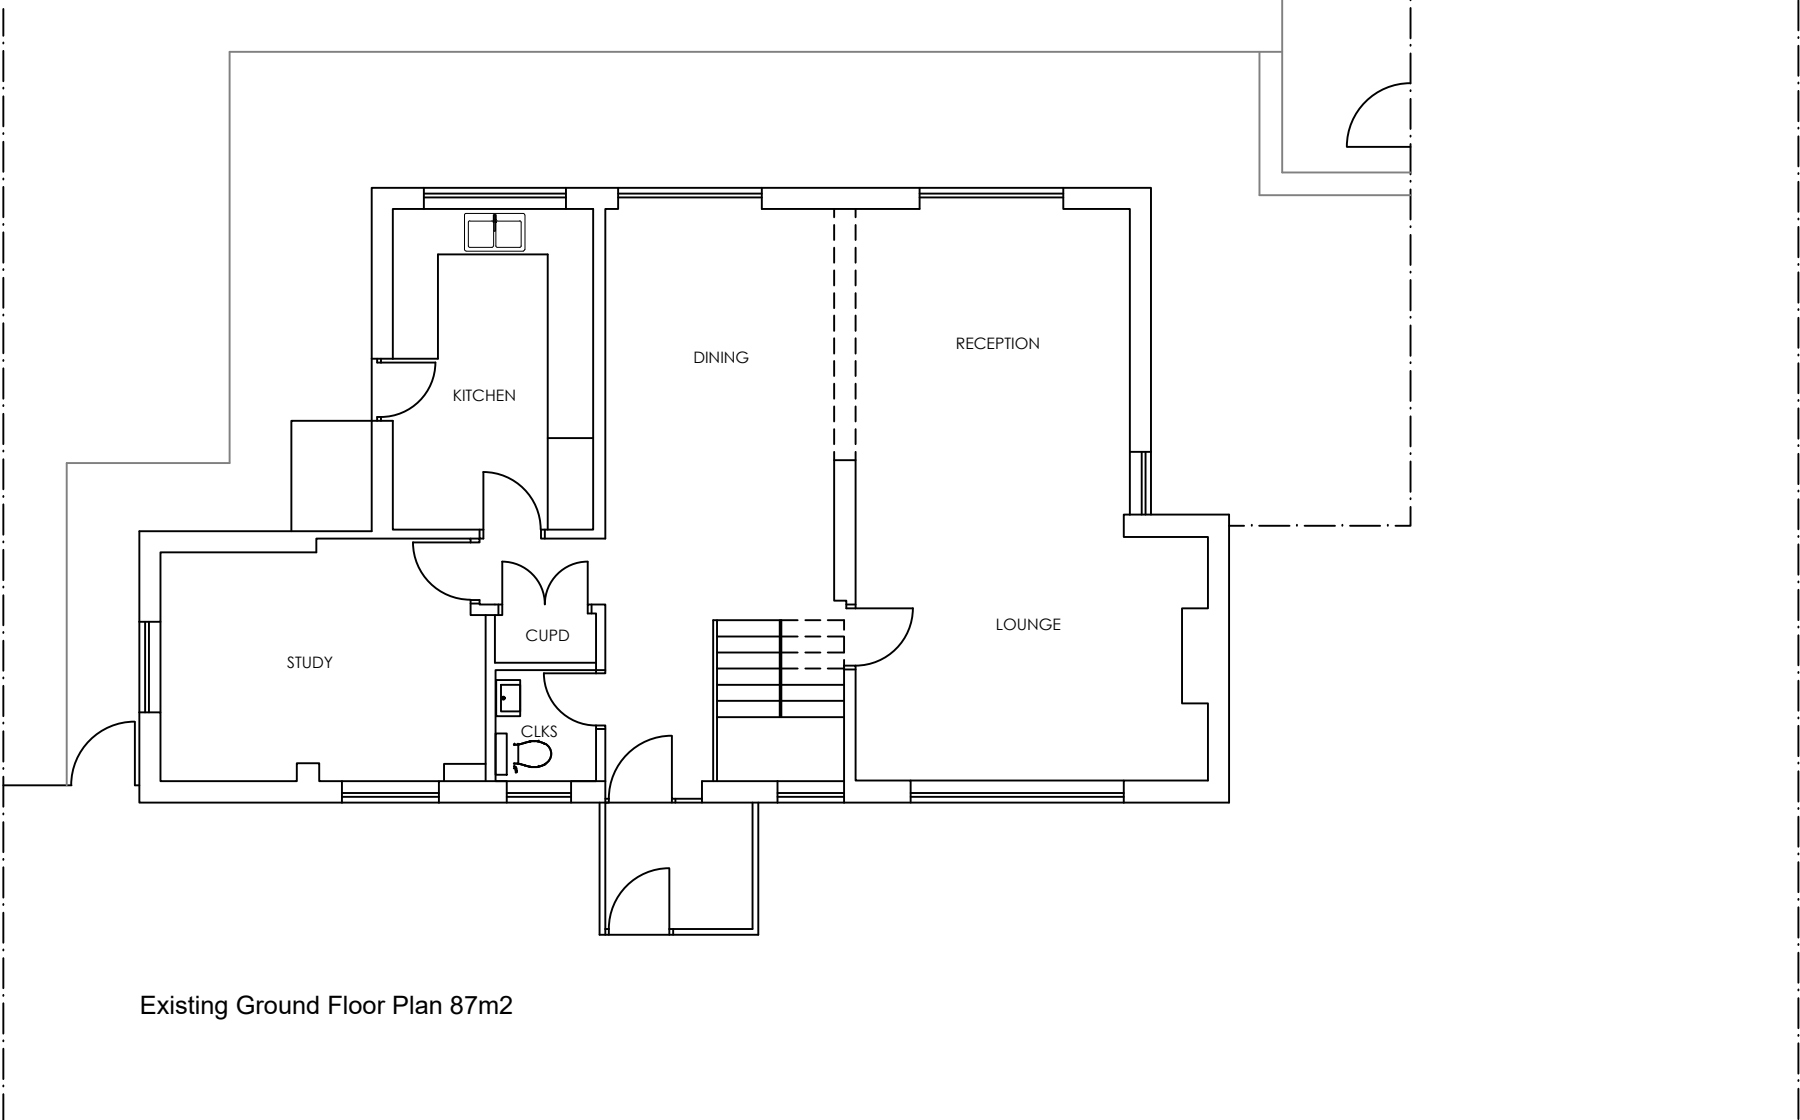


Existing Ground Floor Plan 87m2

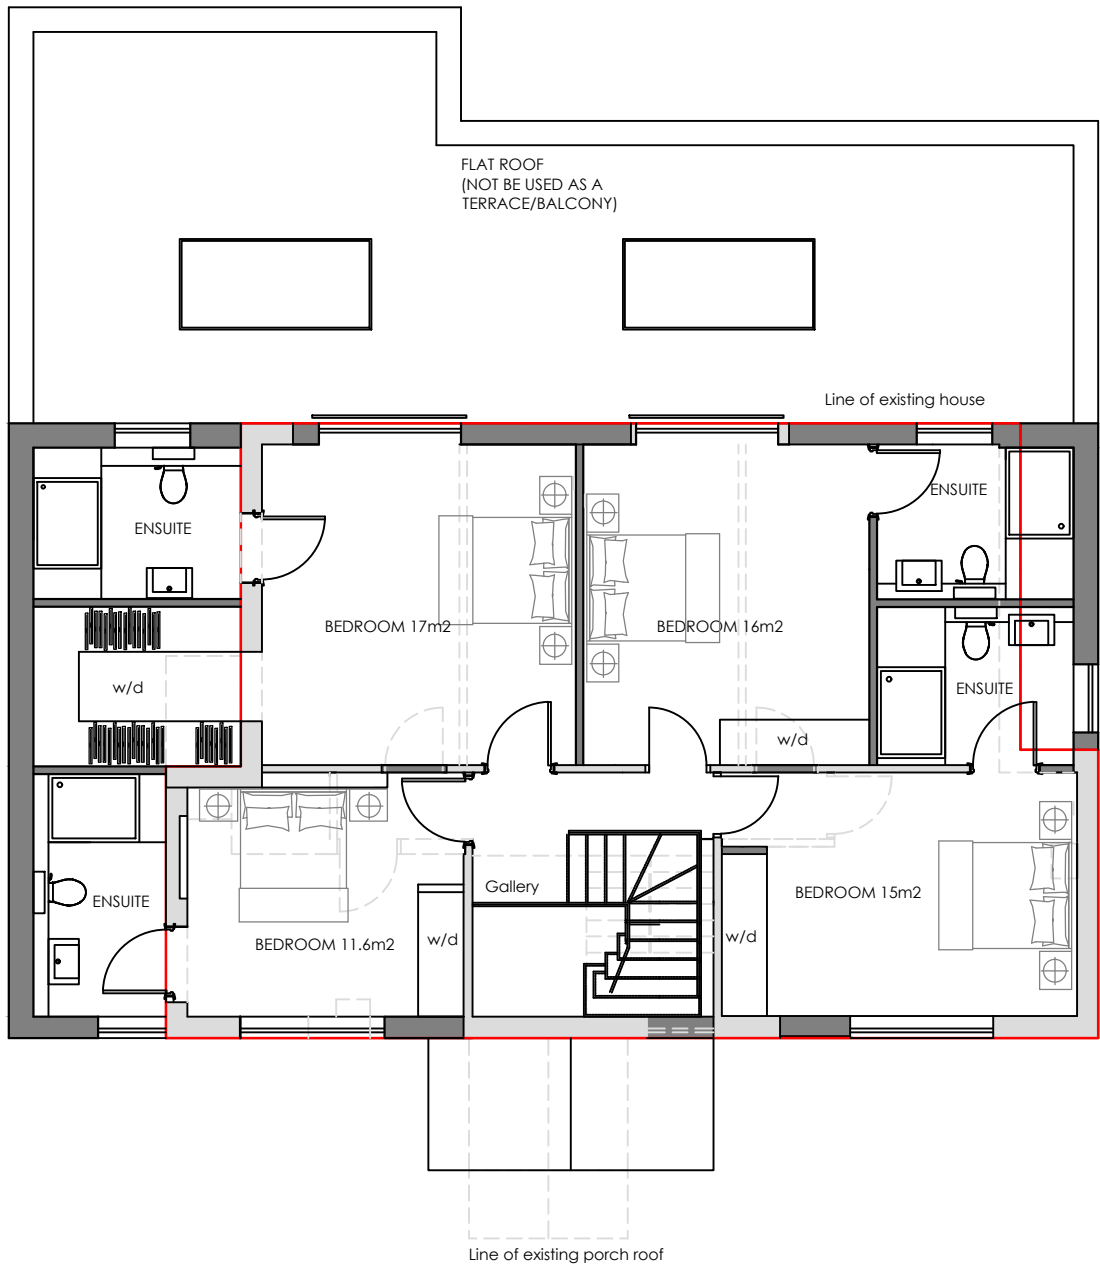


Proposed First Floor Plan 103m2
AREA OF EXISTING HOUSE - 91M2 GROSS

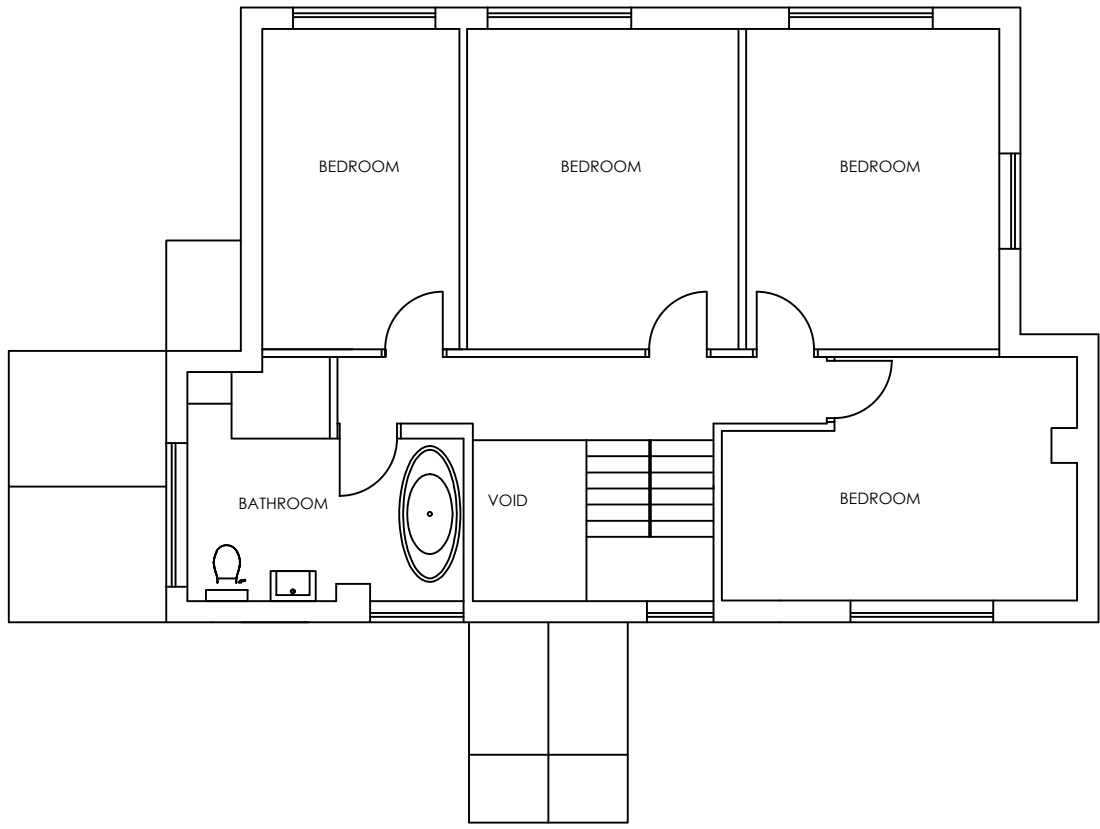

Existing First Floor Plan 80m2

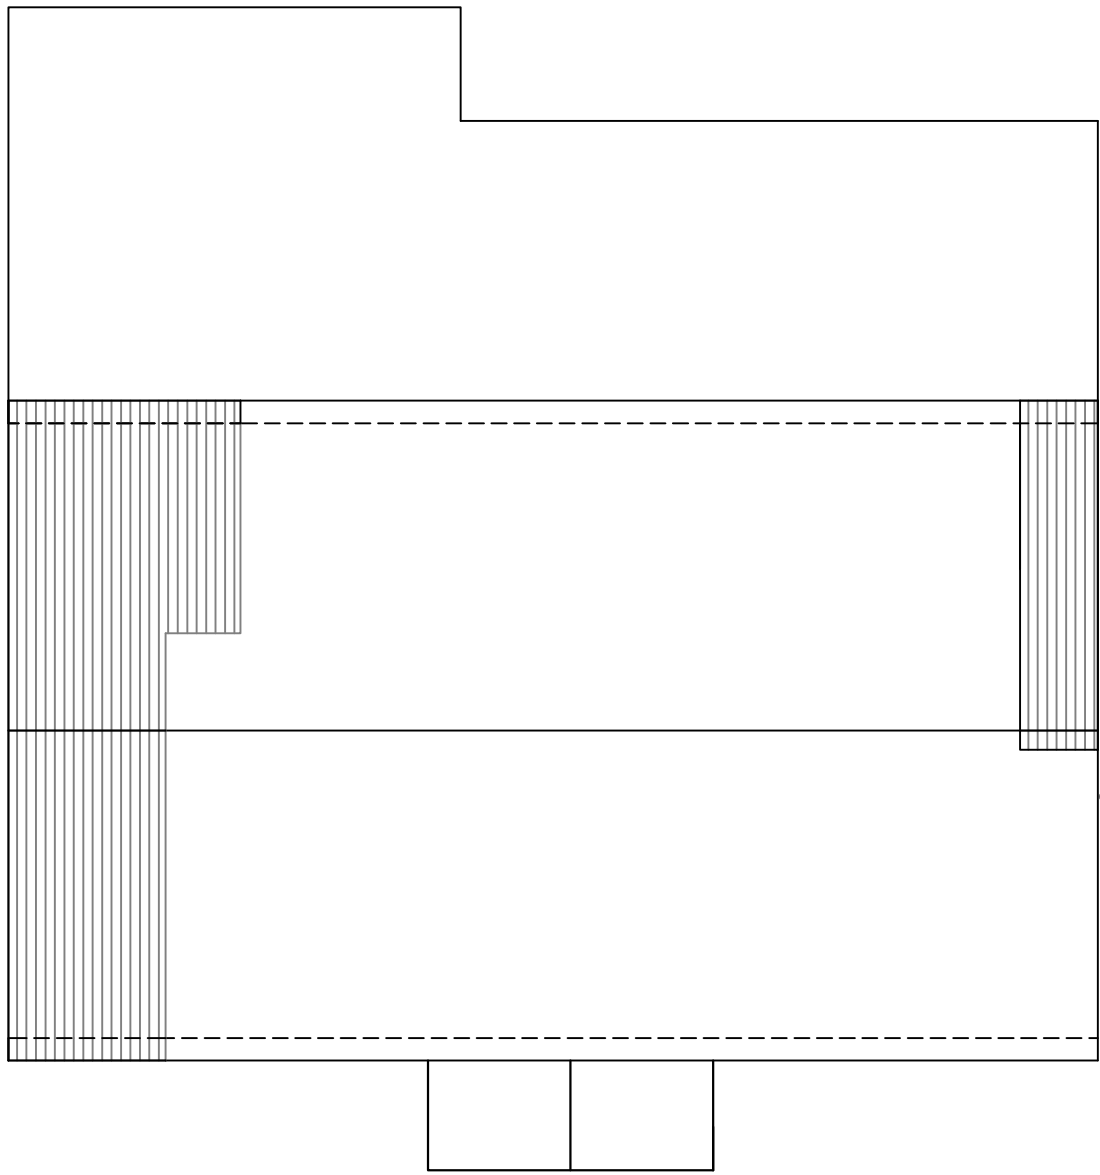

Proposed Roof Plan

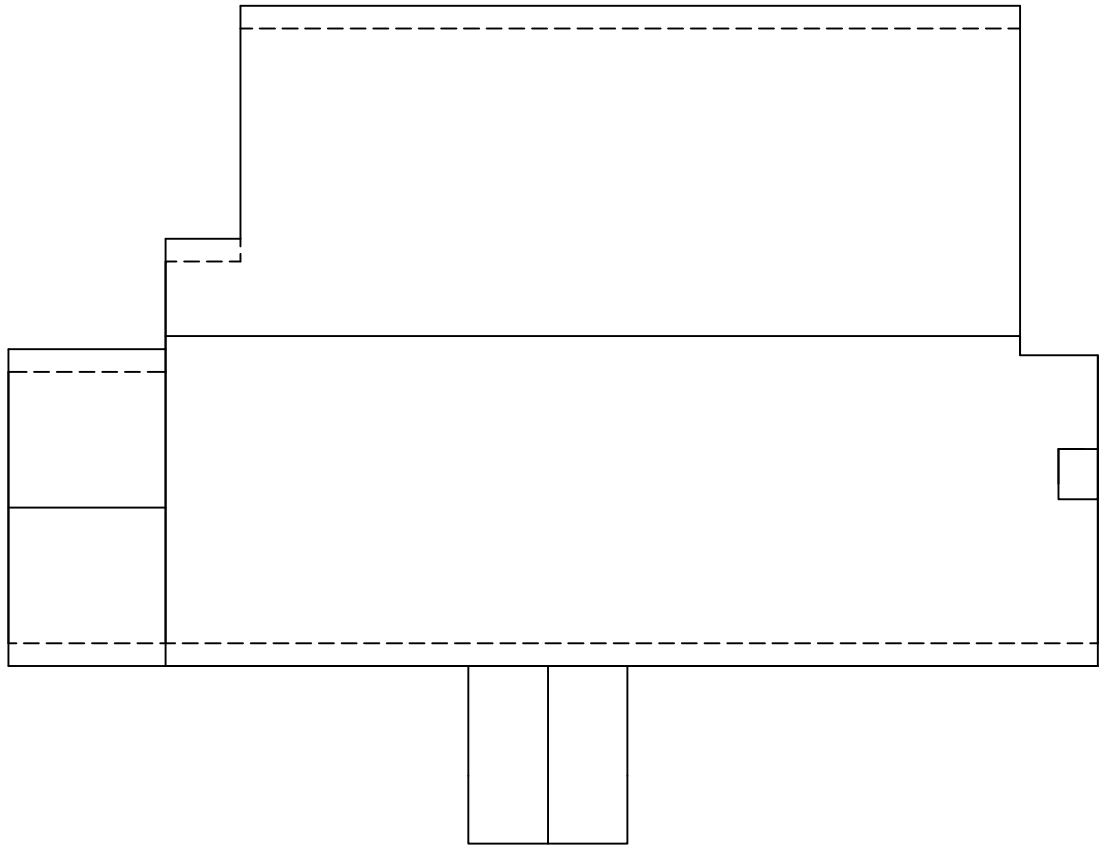

Existing Roof Plan



Revision	Date	Description

Status
PLANNING

Mark | Carter
ASSOCIATES

Architectural
Design

design studio
priestfield stadium gillingham kent ME7 4DD
tel 01634 304700 fax 01634 850986
e mail: markcarter.design@virgin.net

Client
MR AND MRS GIRACH

Drawing Title
PROPOSED FLOOR PLANS

Project Title
EXTENSION AT
DUNELM HOUSE MAIDSTONE

Scale 1:100	Date JULY 24	Drawn MC
----------------	-----------------	-------------

Drawing No 3498 - 007	Rev G
--------------------------	----------