



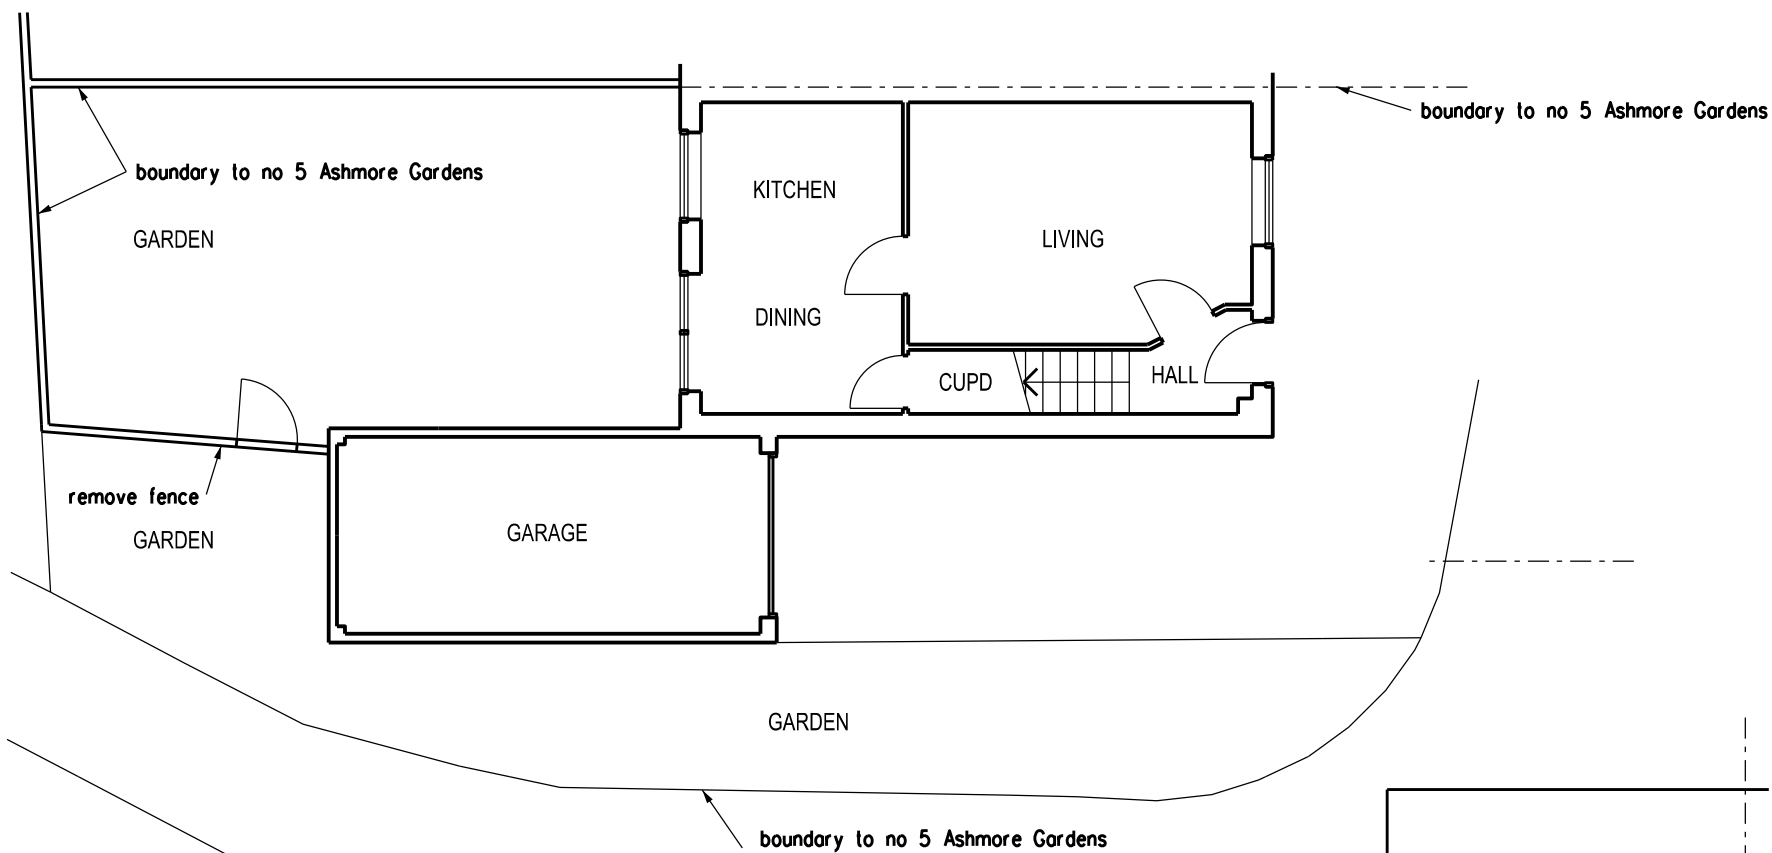


GROUND FLOOR PLAN

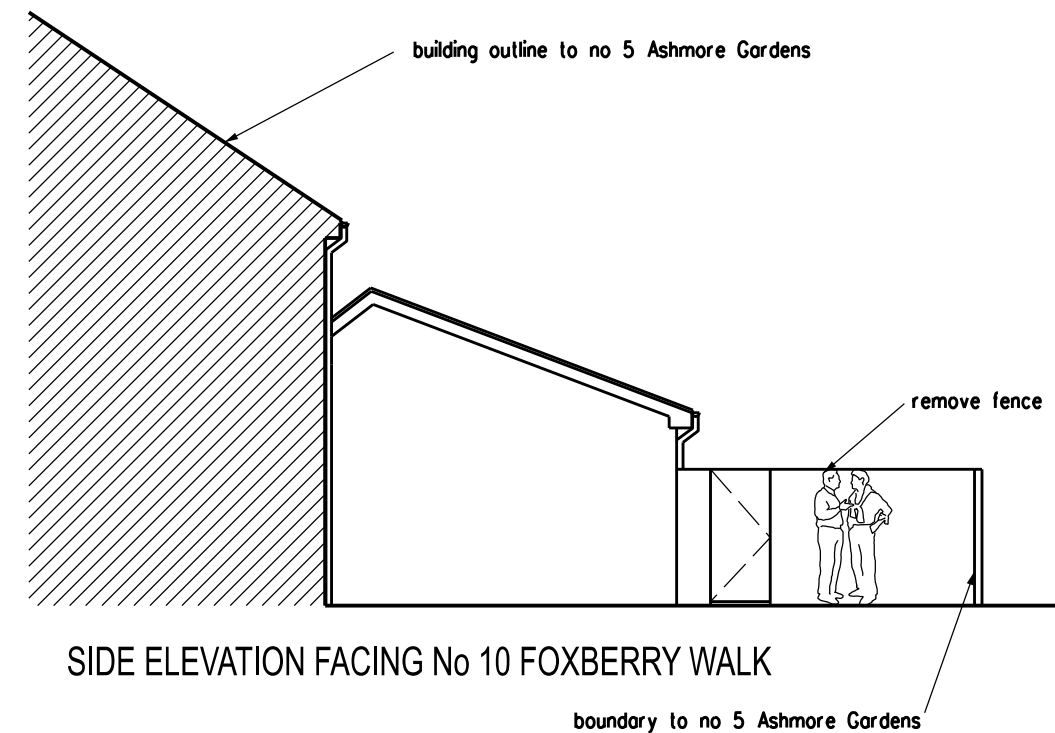


SIDE ELEVATION FACING No 10 FOXBERRY WALK




FRONT ELEVATION

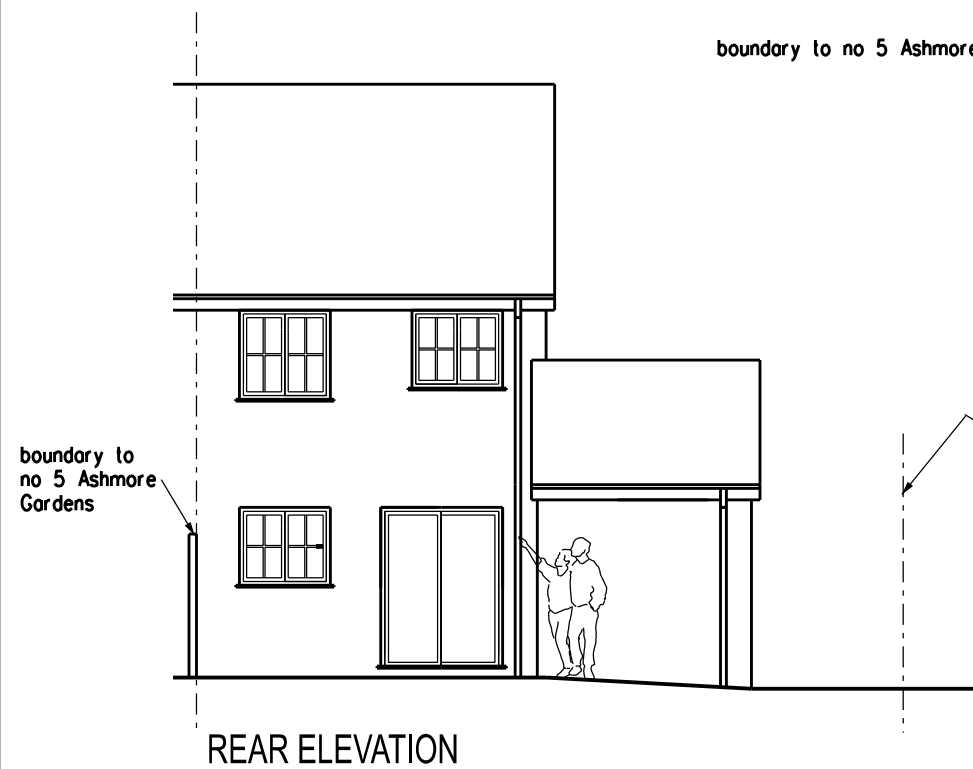

REAR ELEVATION

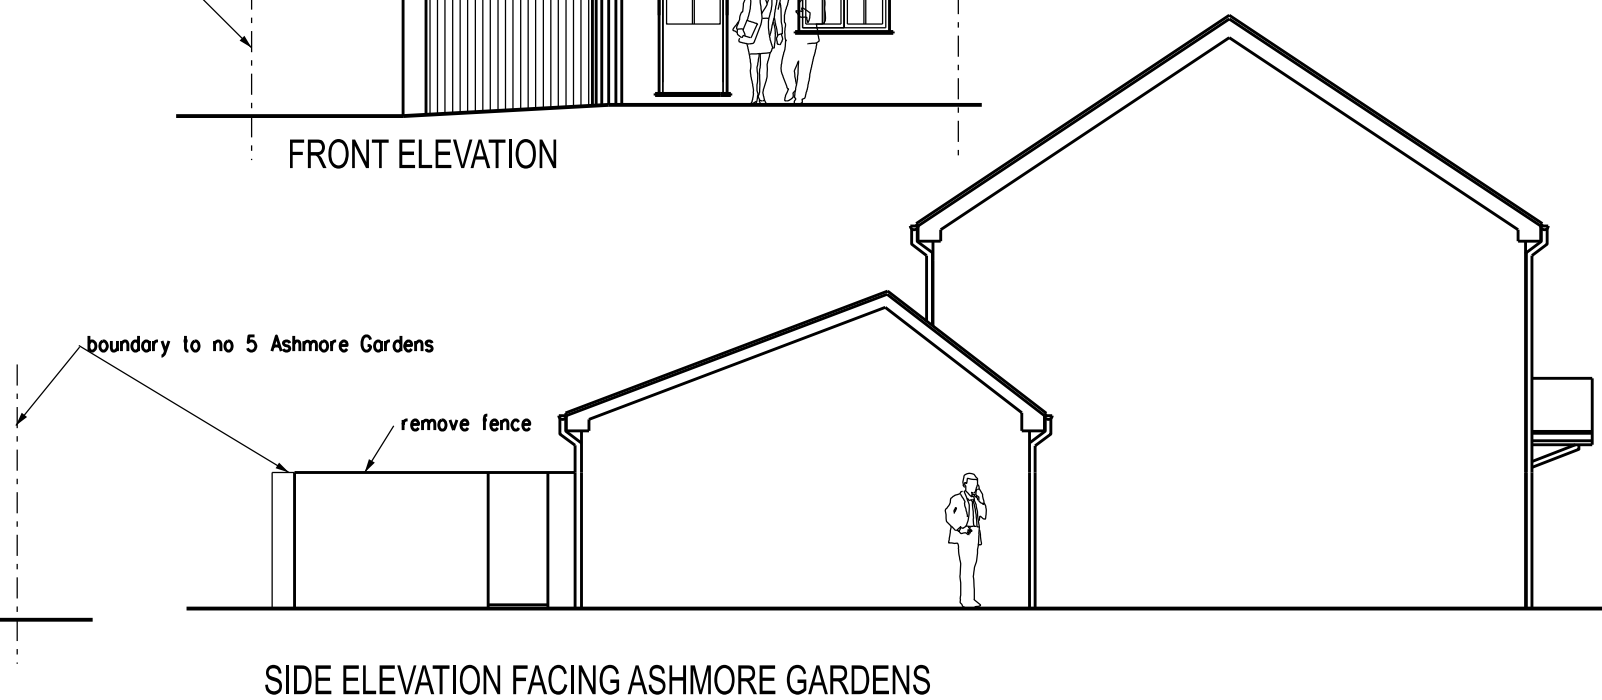

SIDE ELEVATION FACING ASHMORE GARDENS

 

PLANNING APPLICATION

REVISION DATE

ARCHITECT
TA ARCHITECTS
 11 JOYDENS WOOD ROAD BEXLEY
 KENT DA5 2HS Tel 07905 130591
 ta140256@googlemail.com

JOB
**RETENTION OF CONSERVATORY
 AT 5 ASHMORE GARDENS
 NORTHFLEET DA11 8NE**

DRAWING
**PRE-EXISTING FLOOR PLAN
 FRONT REAR AND SIDE
 ELEVATIONS**

SCALE
1:100 AT A3 DATE
JAN 2025

DRAWING NO.
IW/03