


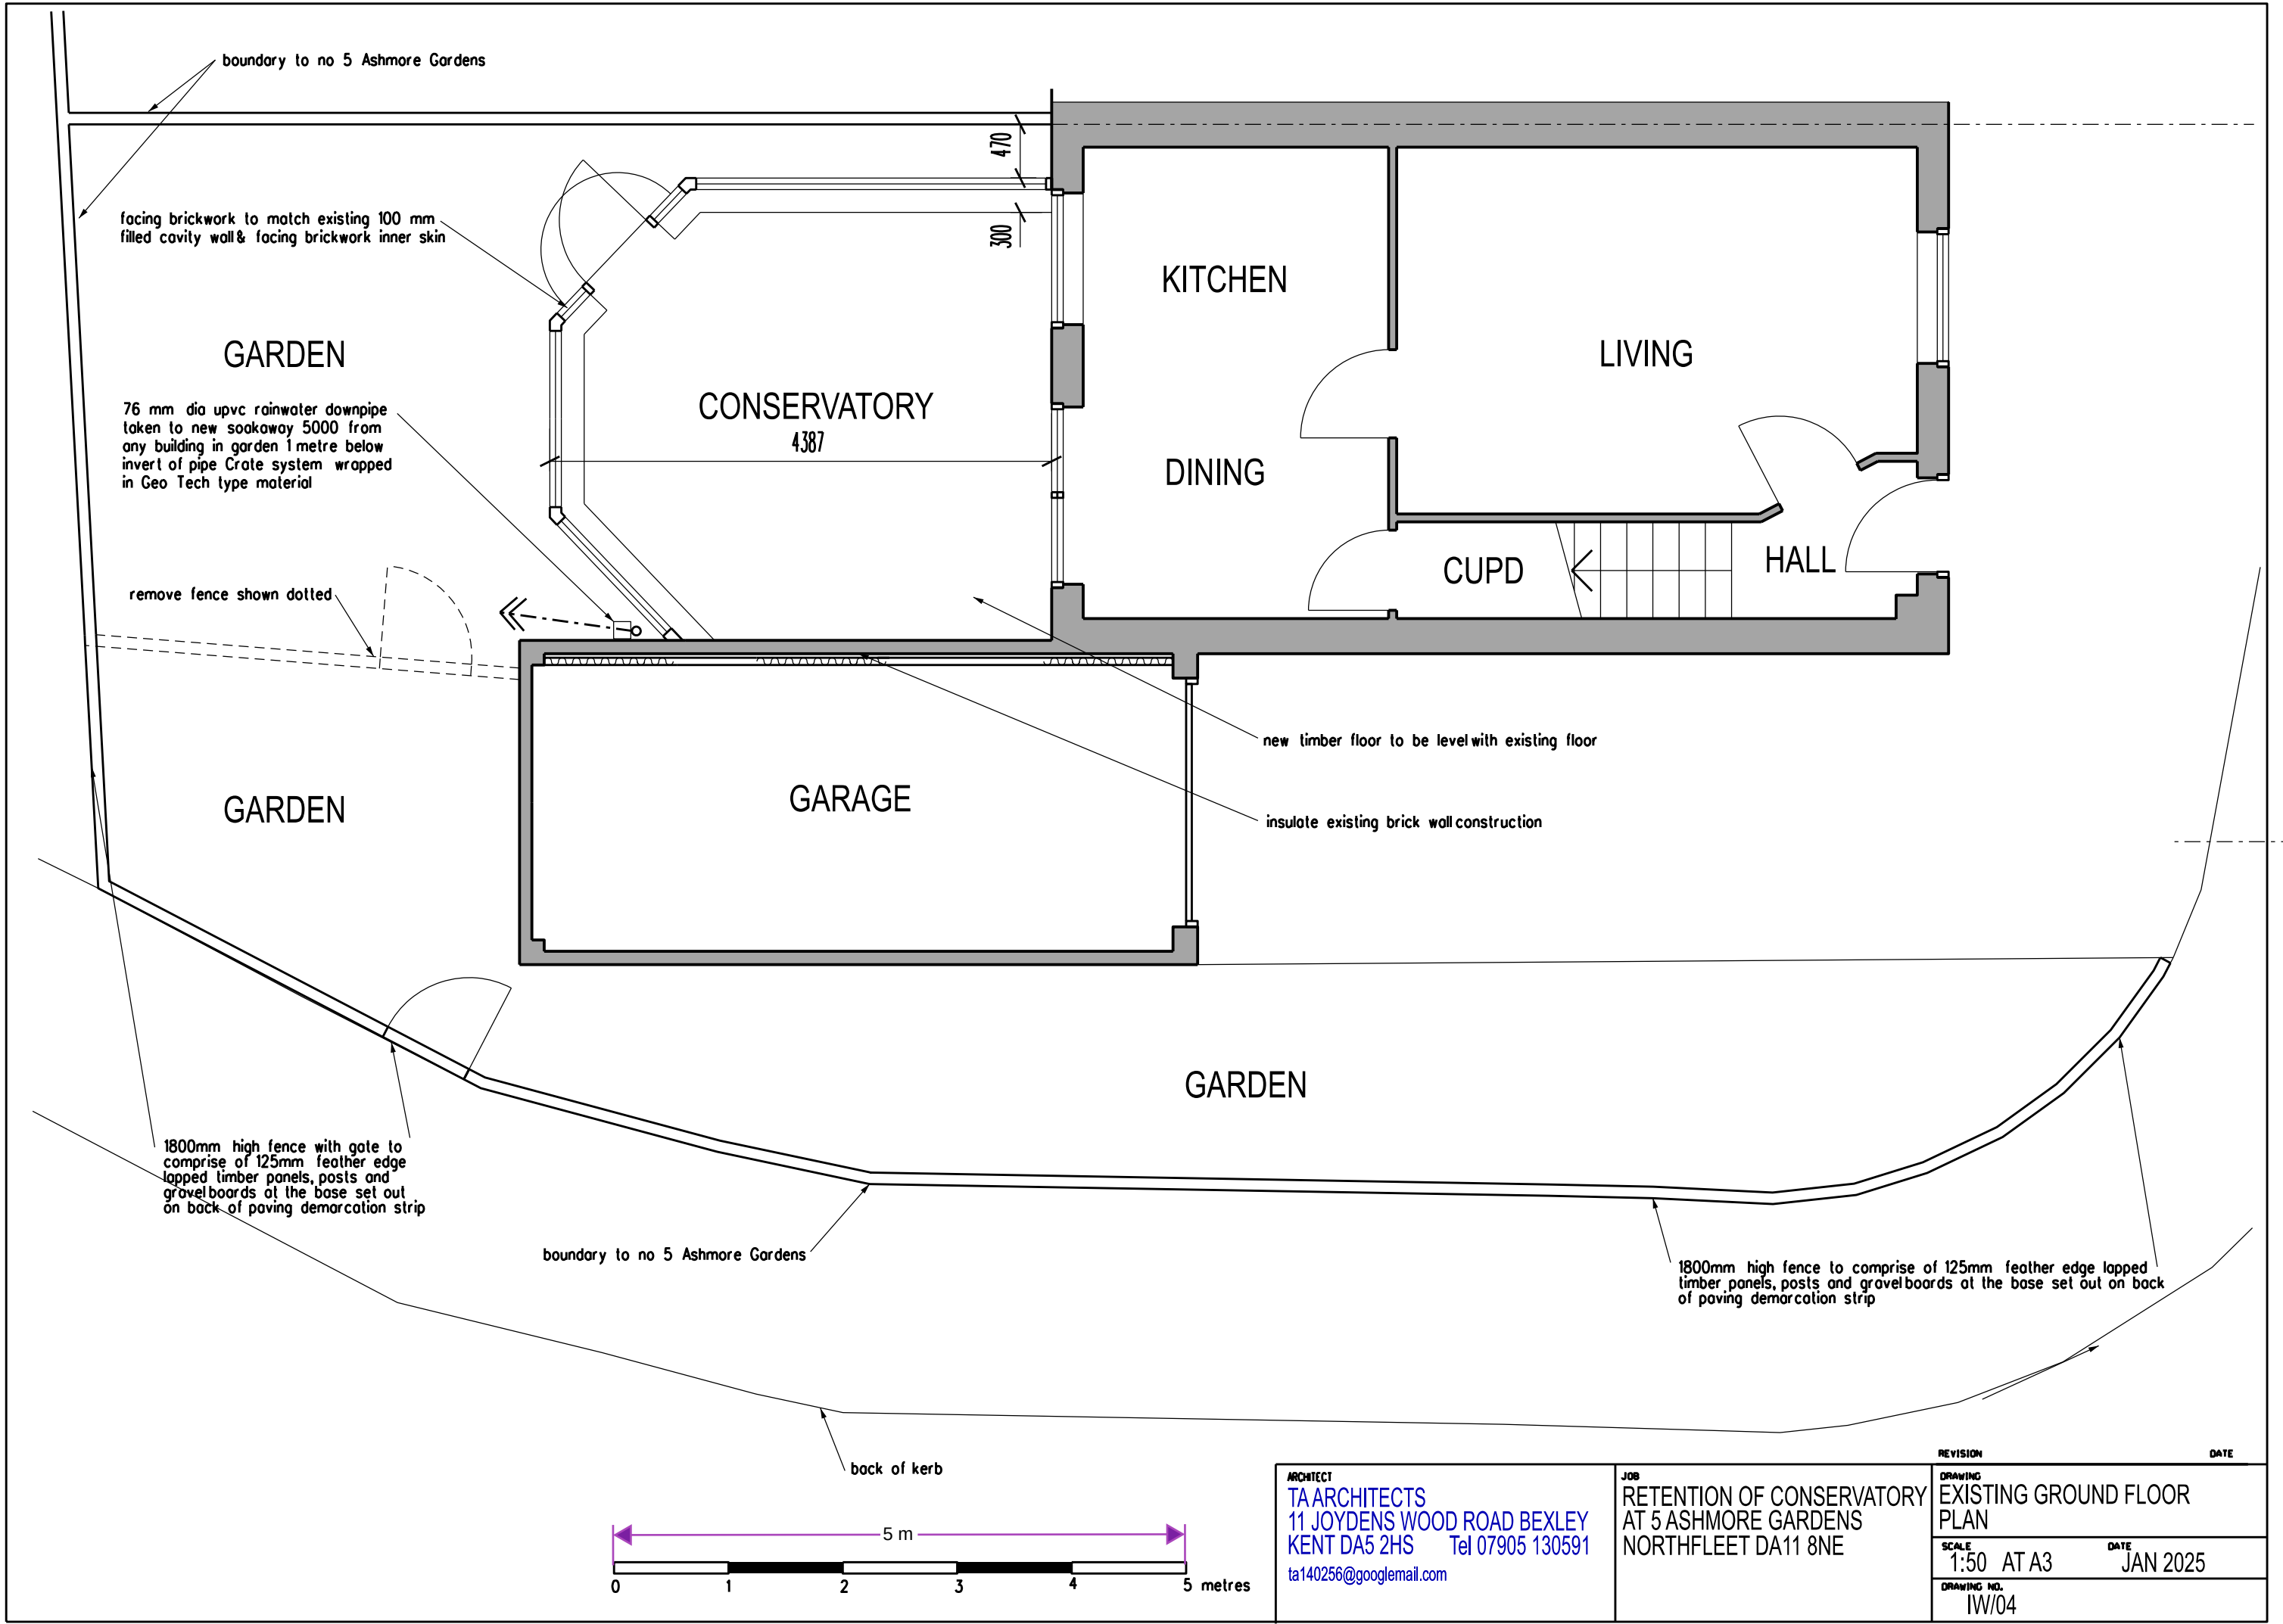

ARCHITECT
TA ARCHITECTS
11 JOYDENS WOOD ROAD BEXLEY
KENT DA5 2HS Tel 07905 130591
ta140256@googlegmail.com

JOB
RETENTION OF CONSERVATORY
AT 5 ASHMORE GARDENS
NORTHFLEET DA11 8NE

REVISION		DATE
DRAWING	EXISTING GROUND FLOOR PLAN	
SCALE	1:50 AT A3	DATE JAN 2025
DRAWING NO.	IW/04	