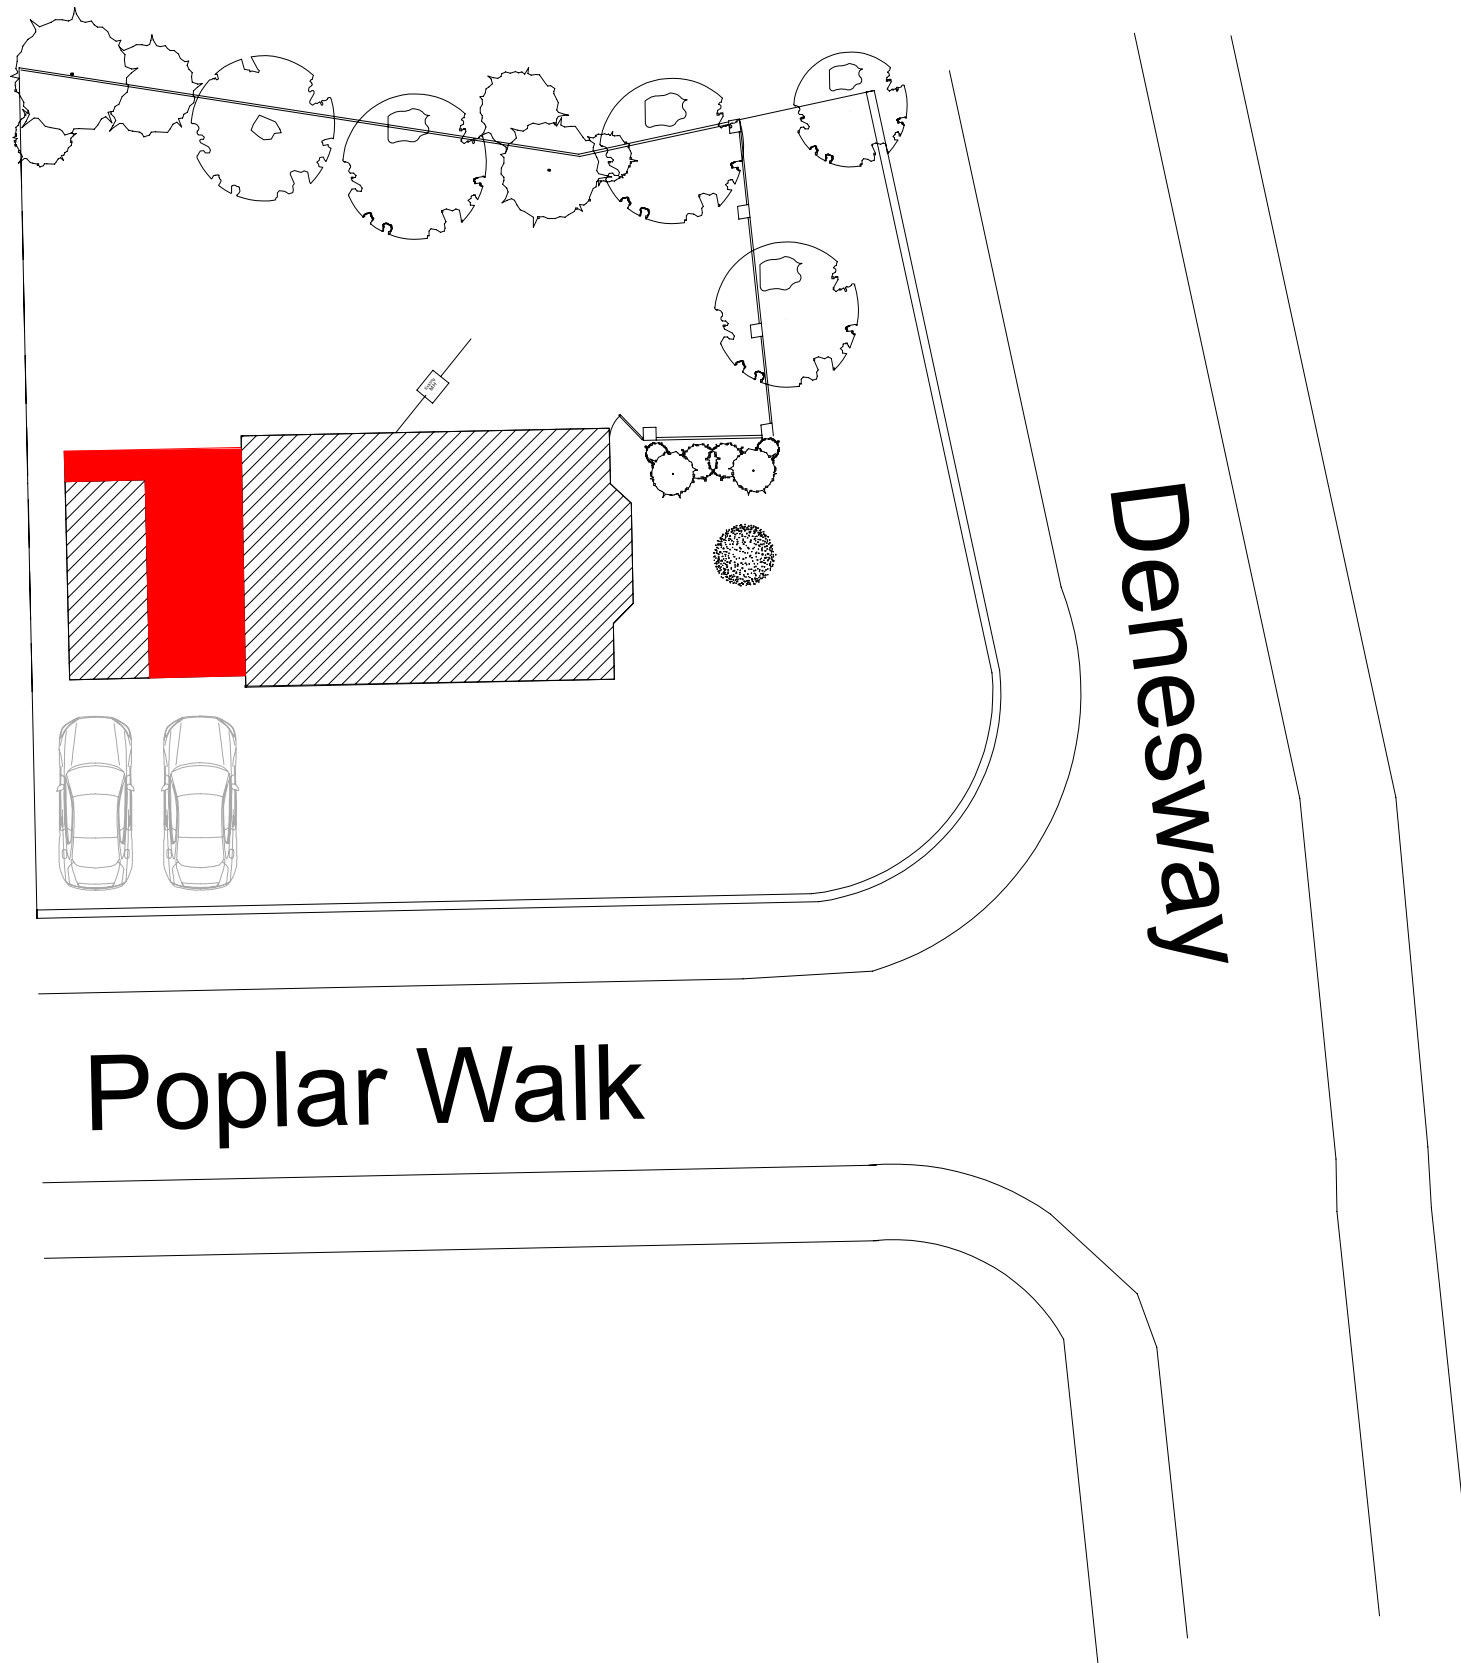


A.J.Franklin
150 Knights Croft
New Ash Green
Longfield,Kent
DA3 8HZ
07946 313853
alexandrafranklin@hotmail.com

Drawing 9 of 9
8th July 2023

Drawn by A. Franklin
Ref AF080723WD

Client: Mr W. Deal

Site address:
2 Poplar Walk
Meopham
Gravesend
Kent
DA13 0EB

Scales:
Plans 1:50
Site plan 1:200

Elevations 1:100

Proposal:
Double storey extension to side

Revisions Date	Description