



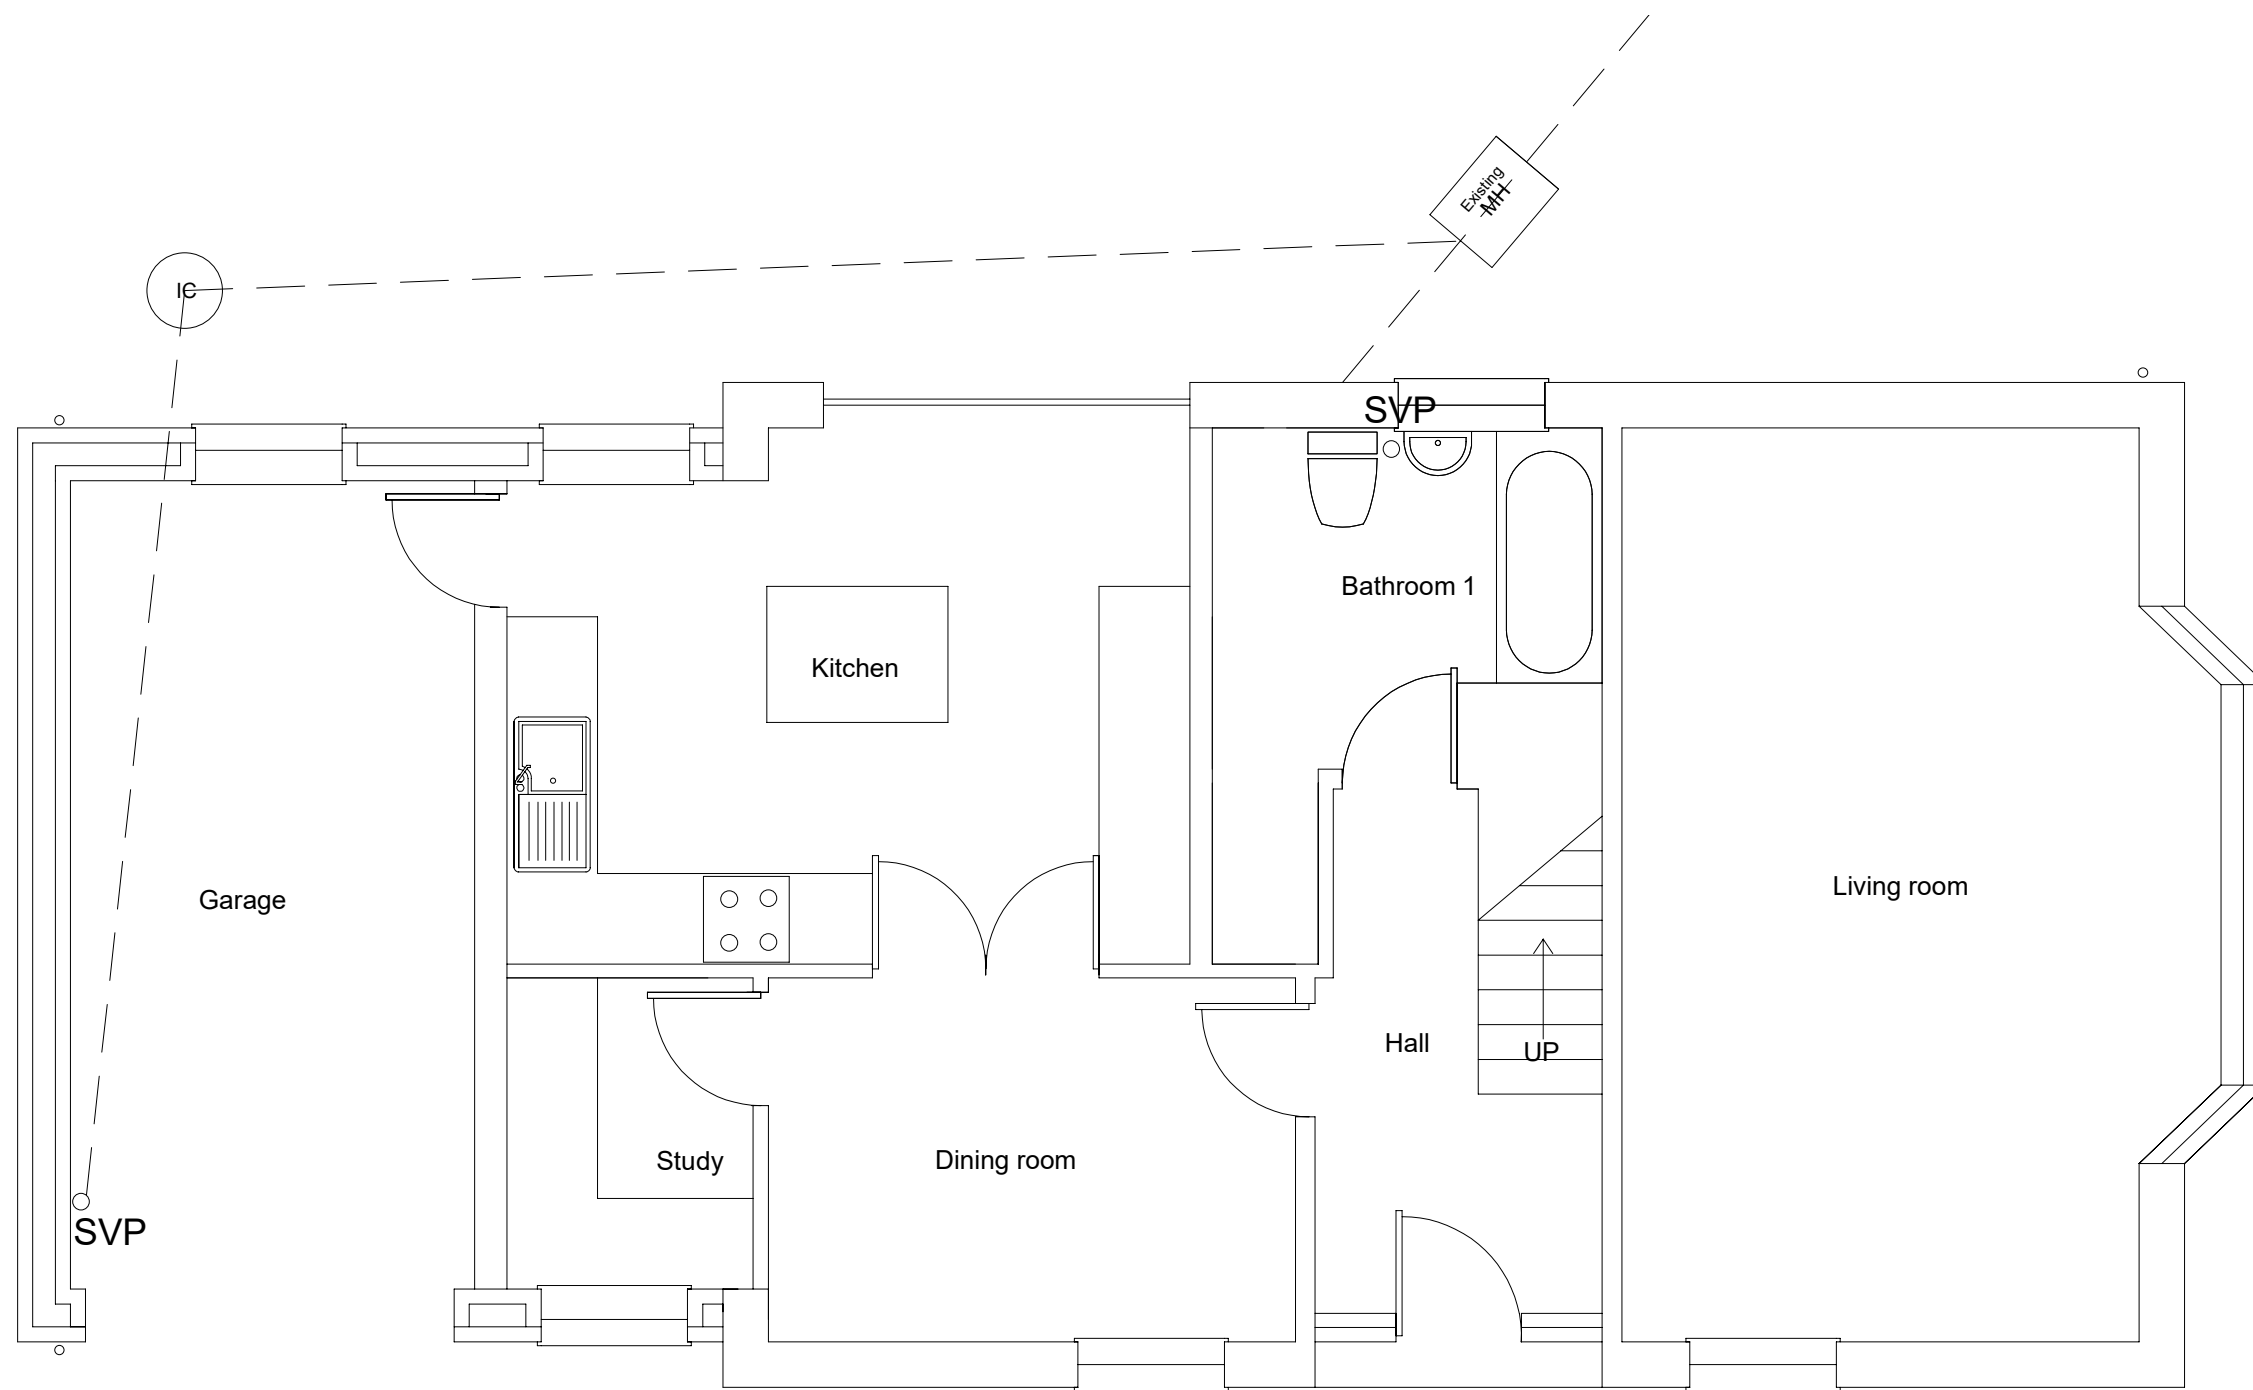

Proposed ground floor plan

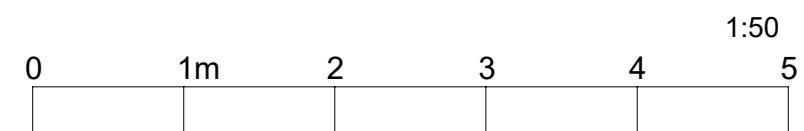

A.J.Franklin 150 Knights Croft New Ash Green Longfield,Kent DA3 8HZ 07946 313853 alexandrafranklin@hotmail.com	
Drawing 6 of 9 Drawn by A. Franklin 8th July 2023 Ref AF080723WD	
Client: Mr W. Deal	
Site address: 2 Poplar Walk Meopham Gravesend Kent DA13 0EB	
Scales: Plans 1:50 Elevations 1:100 Site plan 1:200	
Proposal: Double storey extension to side	
Revisions Date	Description