




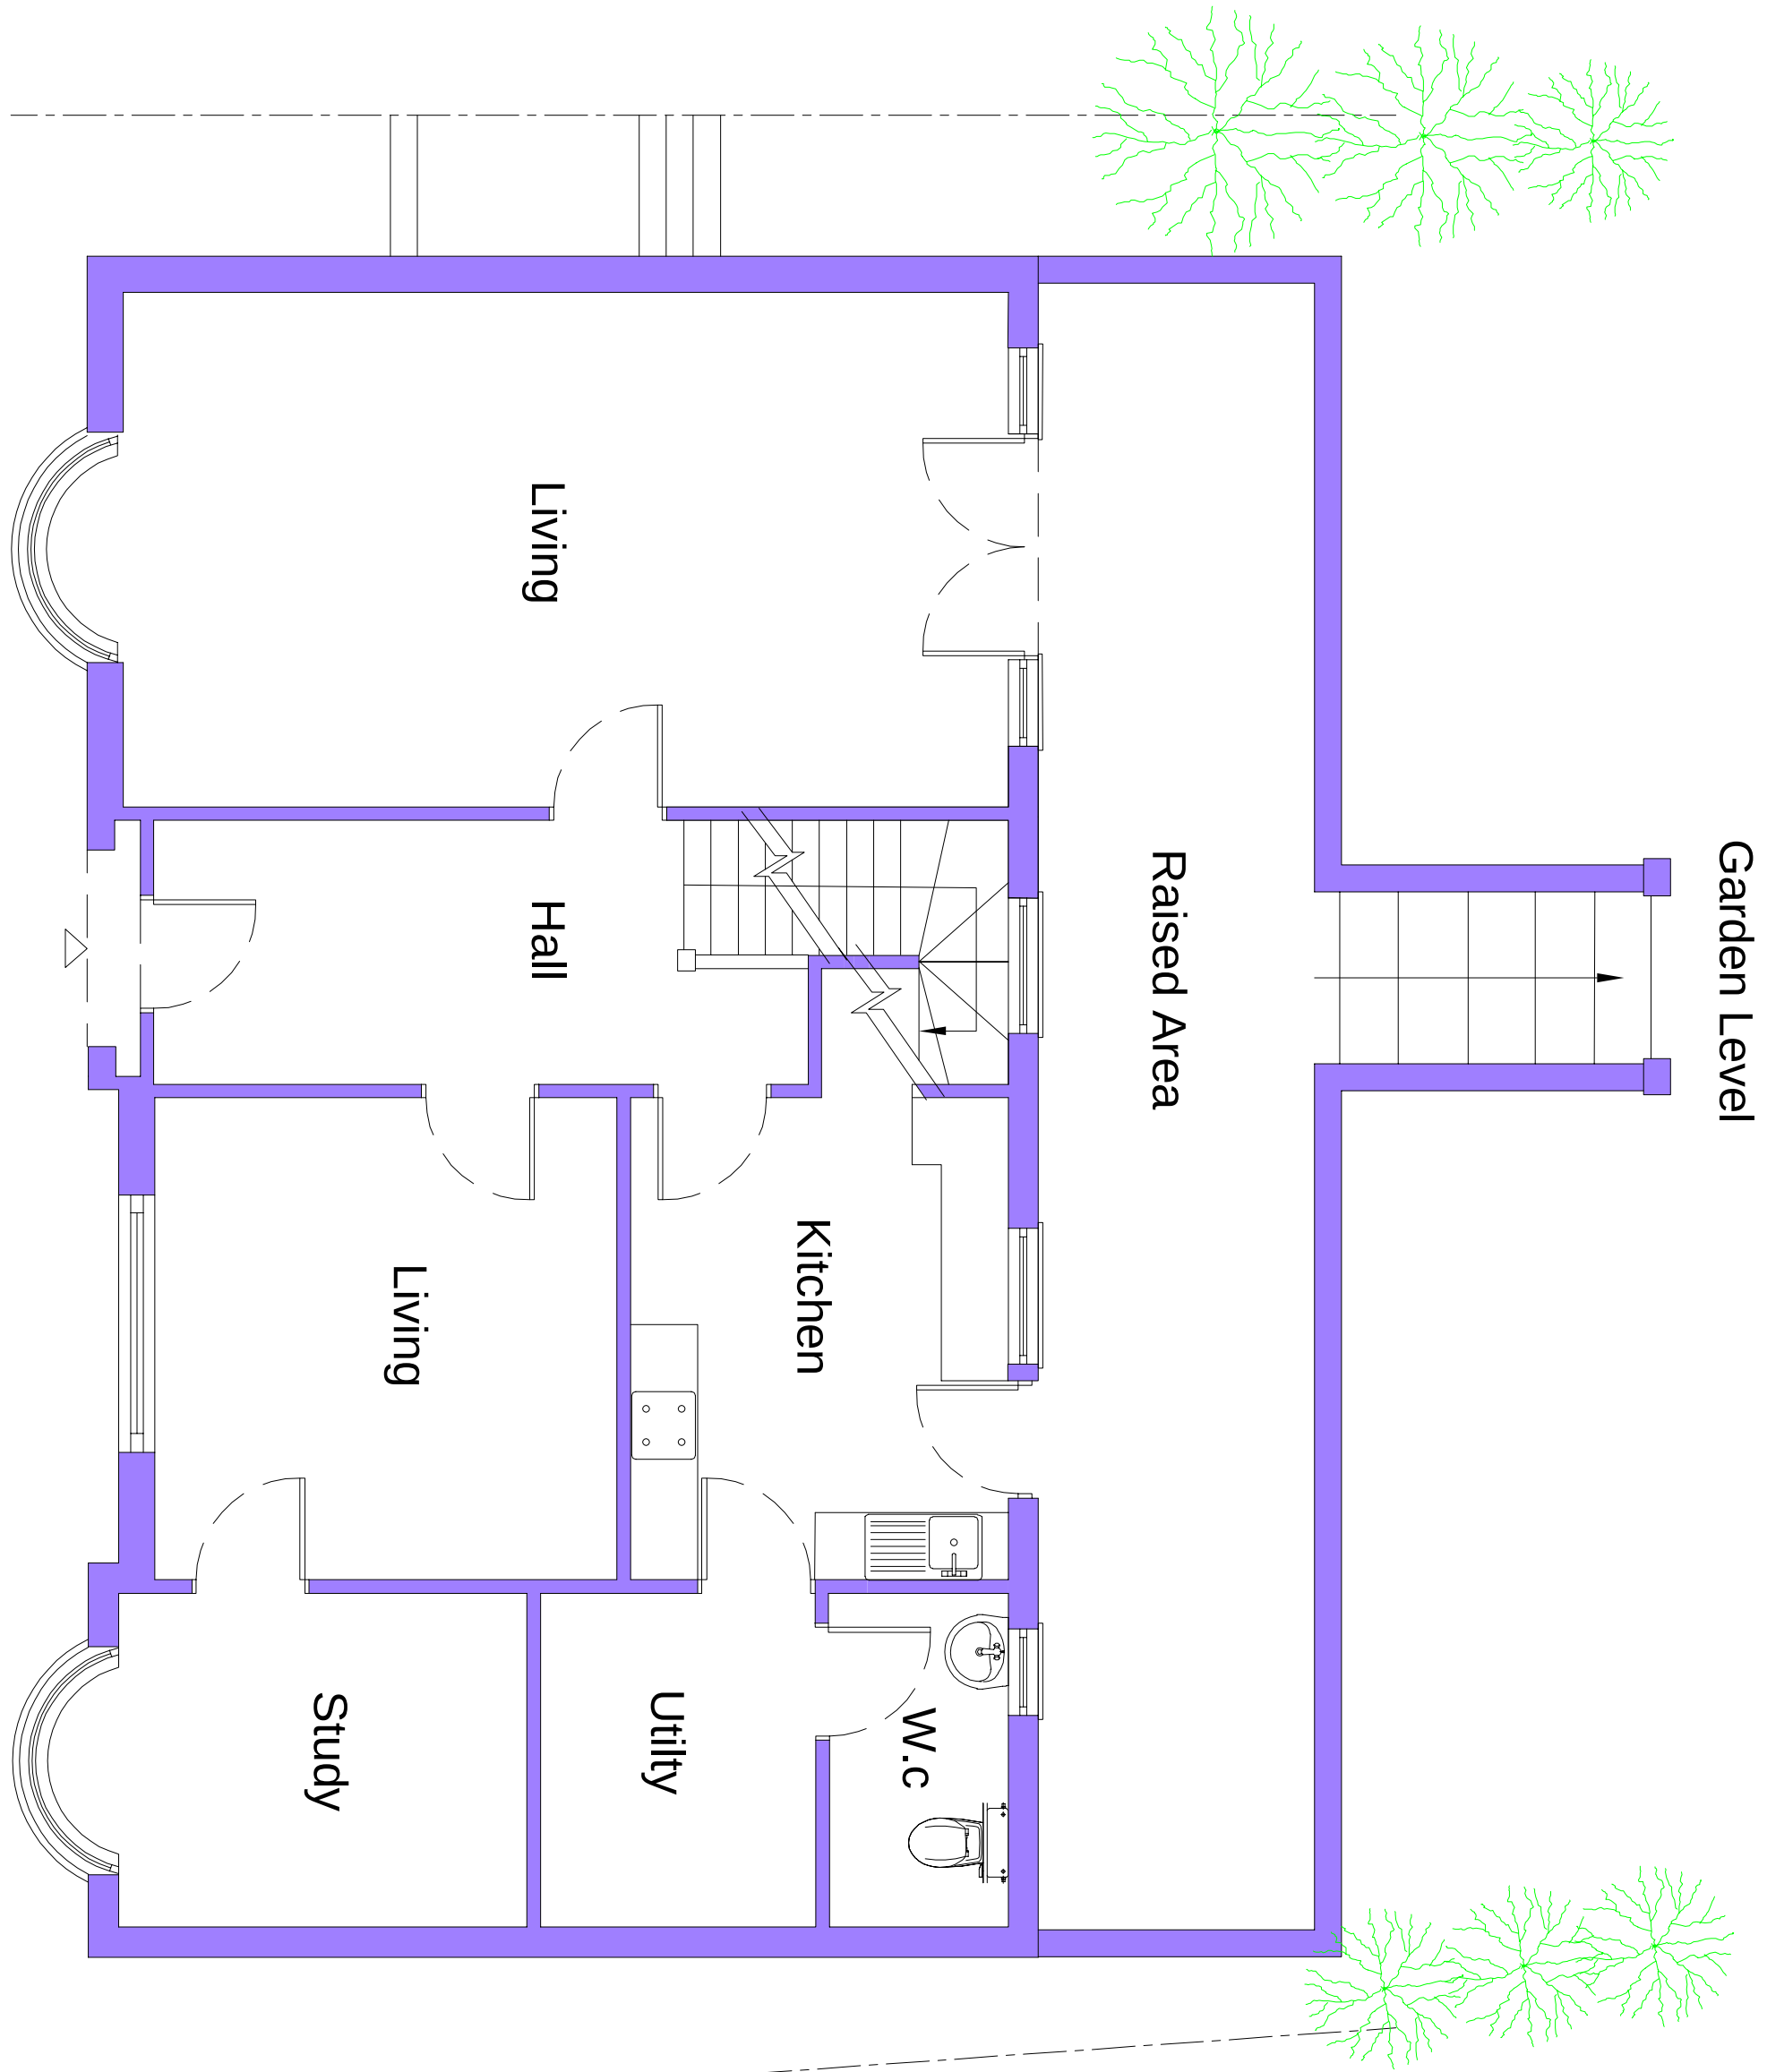

Existing Ground Floor Plan

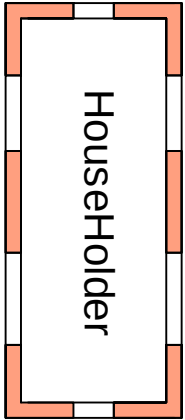

Existing First Floor Plan

 

P1	ISSUED TO PLANNING	MAR 25			
Rev		Date			



IMPERIAL
SURVEYING & PLANNING LTD
9A THE PINNACLE - 180 HIGH ROAD, CHADWELL HEATH - ROMFORD - RM6 6PN
07940121222
www.ispl.uk

Job Title
12 Old Road East
Gravesend DA12 1NQ

Drawing Title
Existing Plans

Scale	1:50 @ A1	Mar` 25	Draw No.	Rev
Job No.	51-1000-989	S03	P1	