



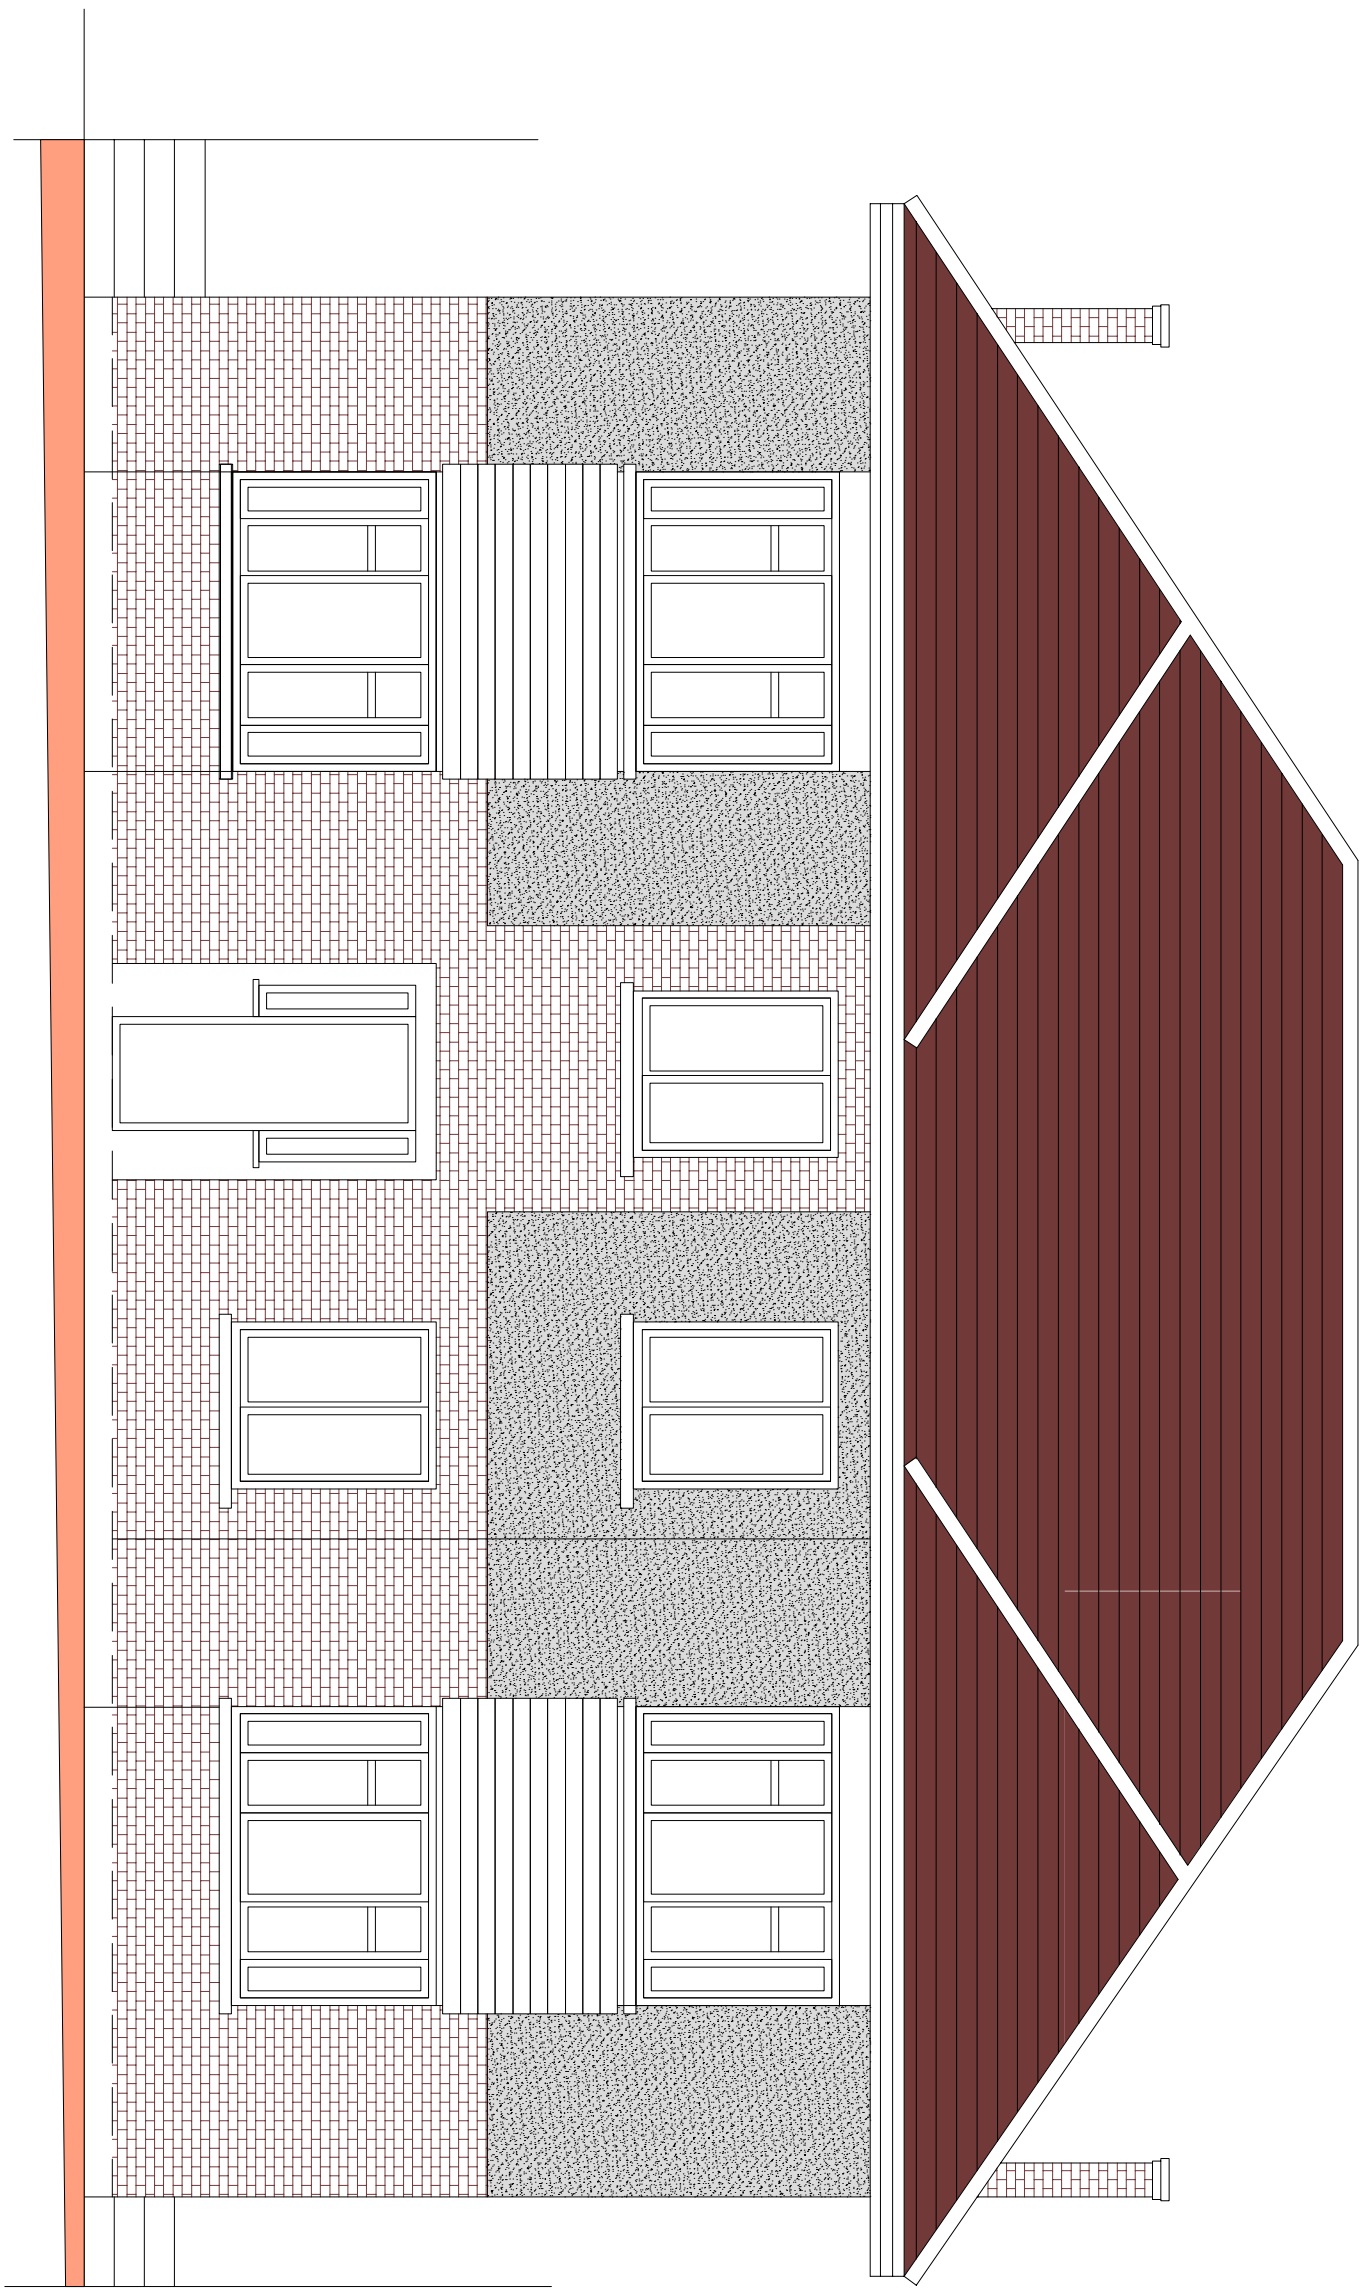


Existing Front Elevation




Existing Rear Elevation

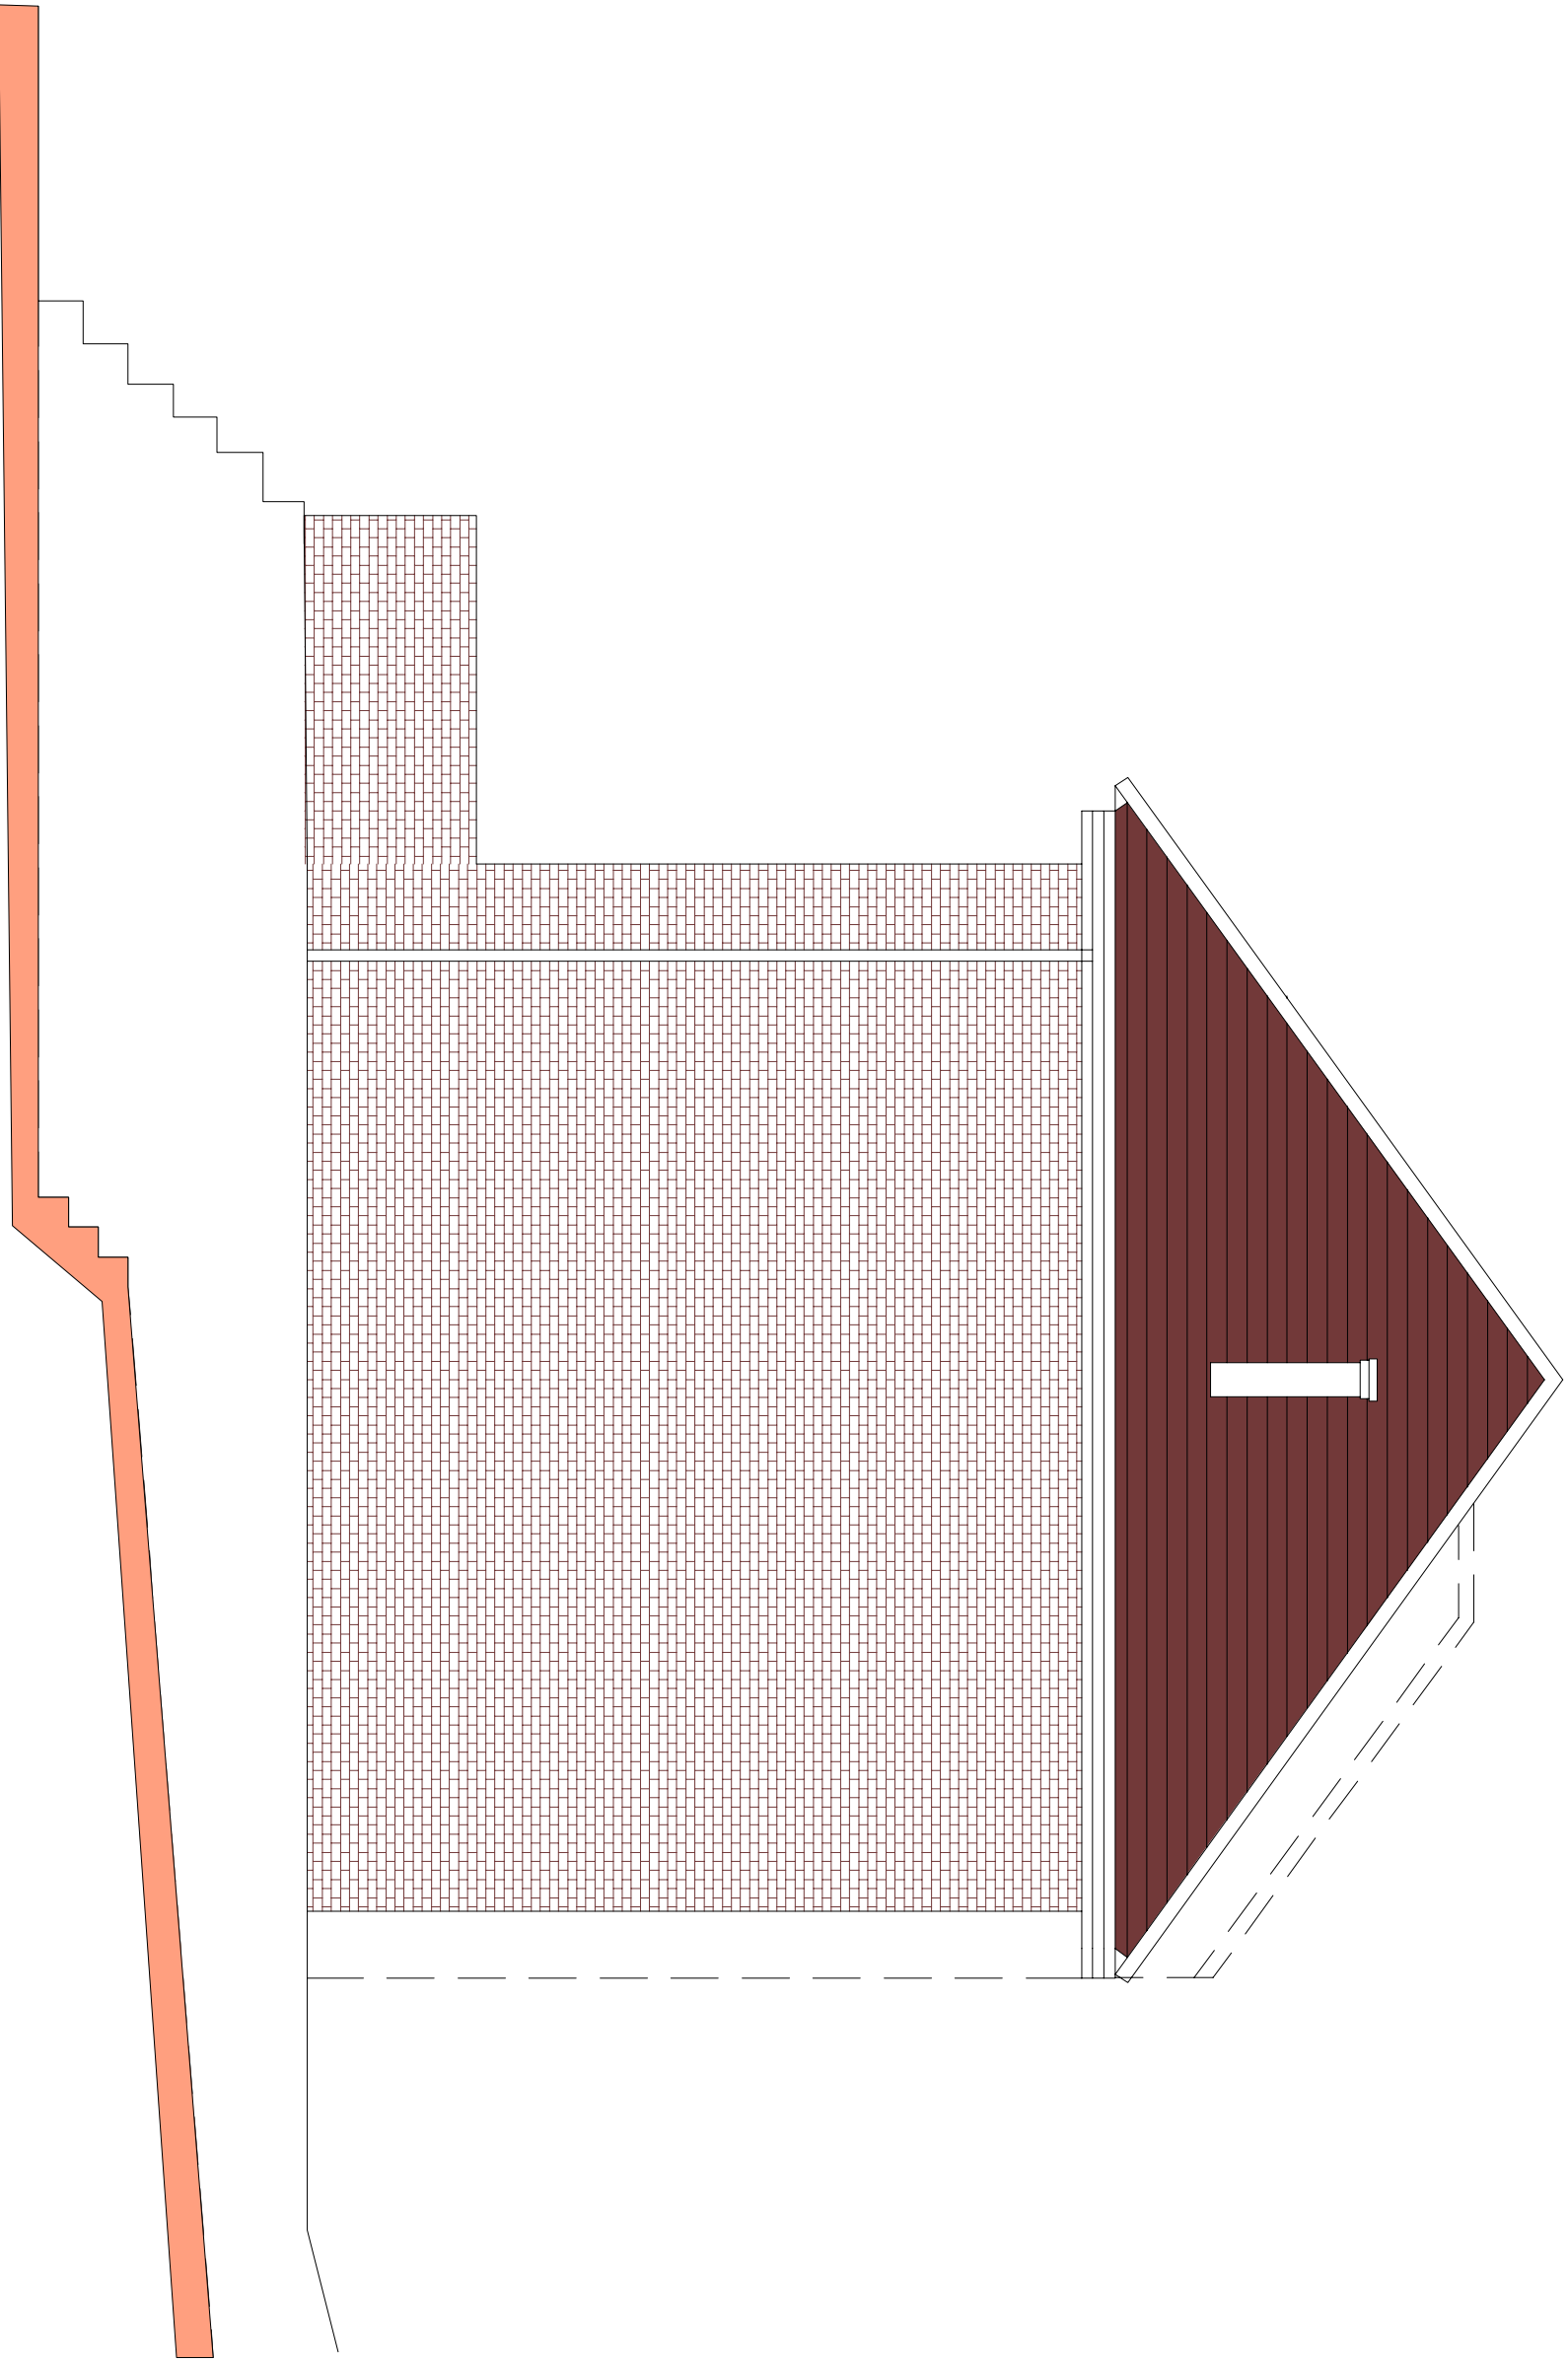


Existing Side Elevation 1

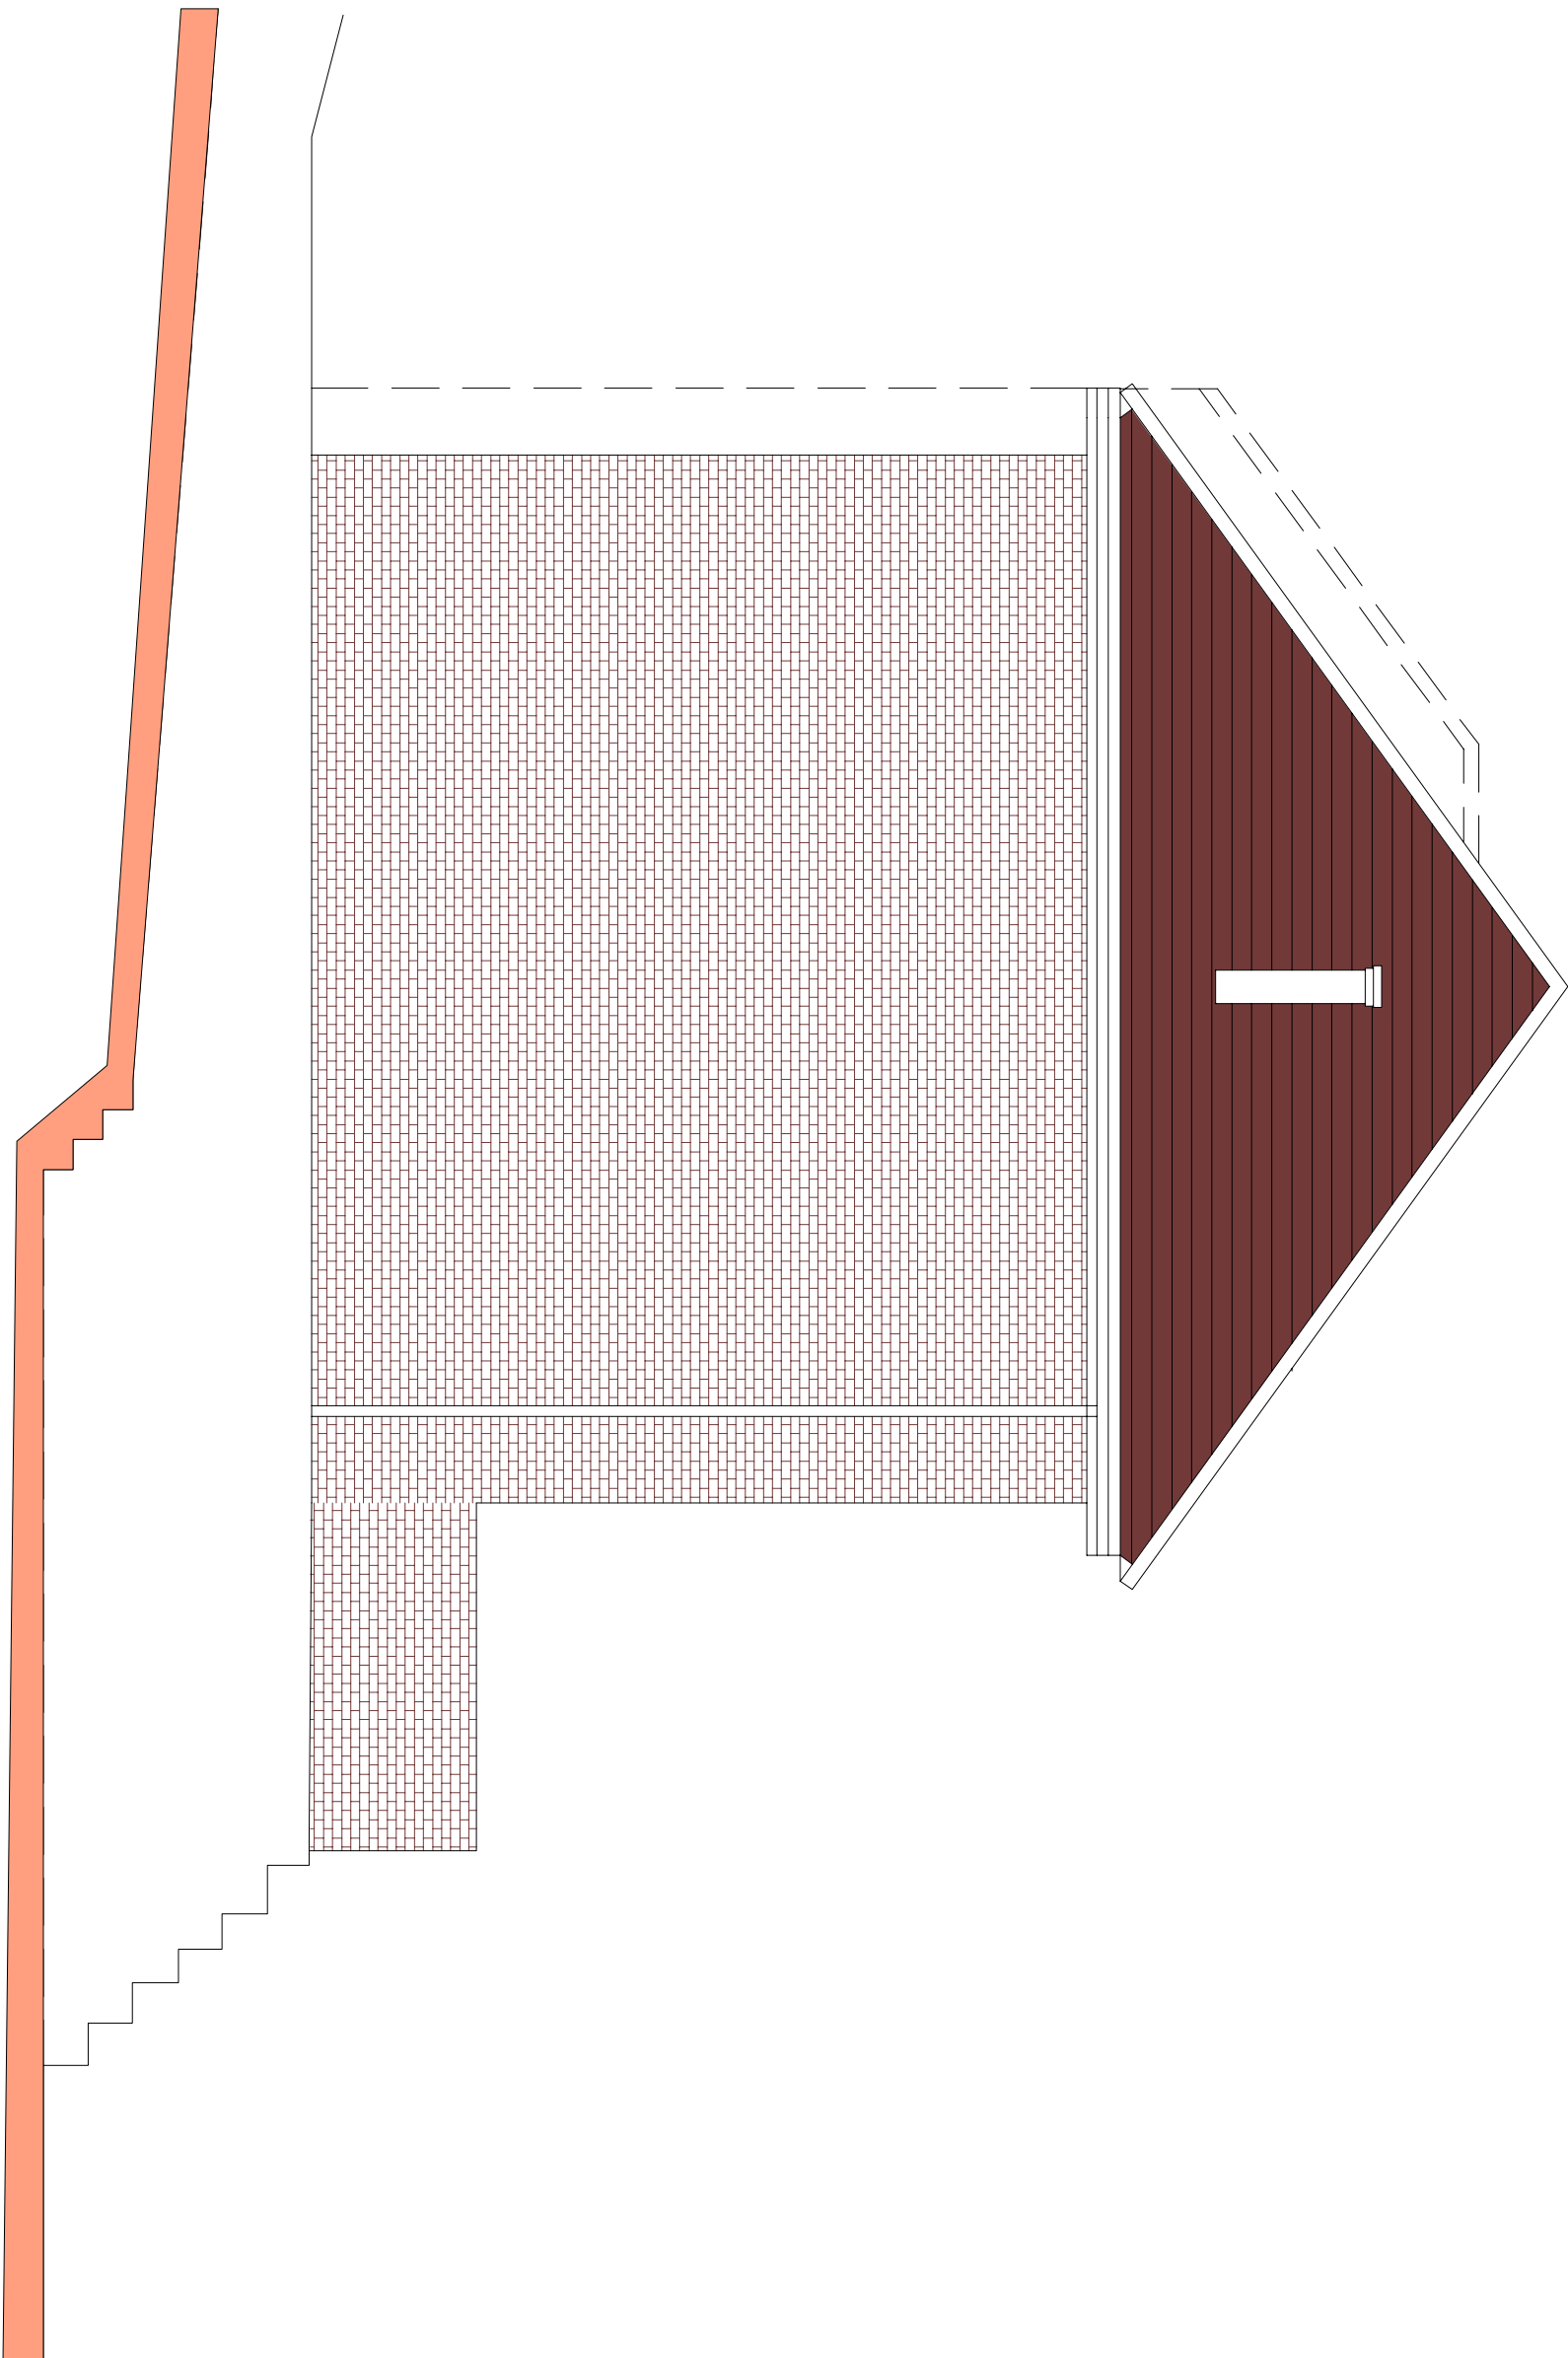

Existing Side Elevation 2

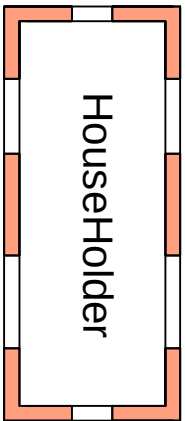

|     |                    |      |  |  |  |
|-----|--------------------|------|--|--|--|
| PI  | ISSUED TO PLANNING |      |  |  |  |
| Rev |                    | Date |  |  |  |

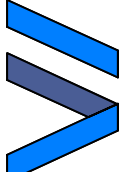**IMPERIAL**  
SURVEYORS & PLANNERS LTD

9A THE PINNACLE - 180 HIGH ROAD, CHADWELL HEATH - ROMFORD - RM6 6PN  
07940121222  
www.ispl.co.uk

Job Title  
12 Old Road East  
Gravesend DA12 1NQ

Drawing Title  
Existing Elevations

|         |             |        |          |     |
|---------|-------------|--------|----------|-----|
| Scale   | 1:50 @ A1   | Dec 24 | Page No. | Rev |
| Job No. | 51-1000-989 | S05    |          | P1  |

