



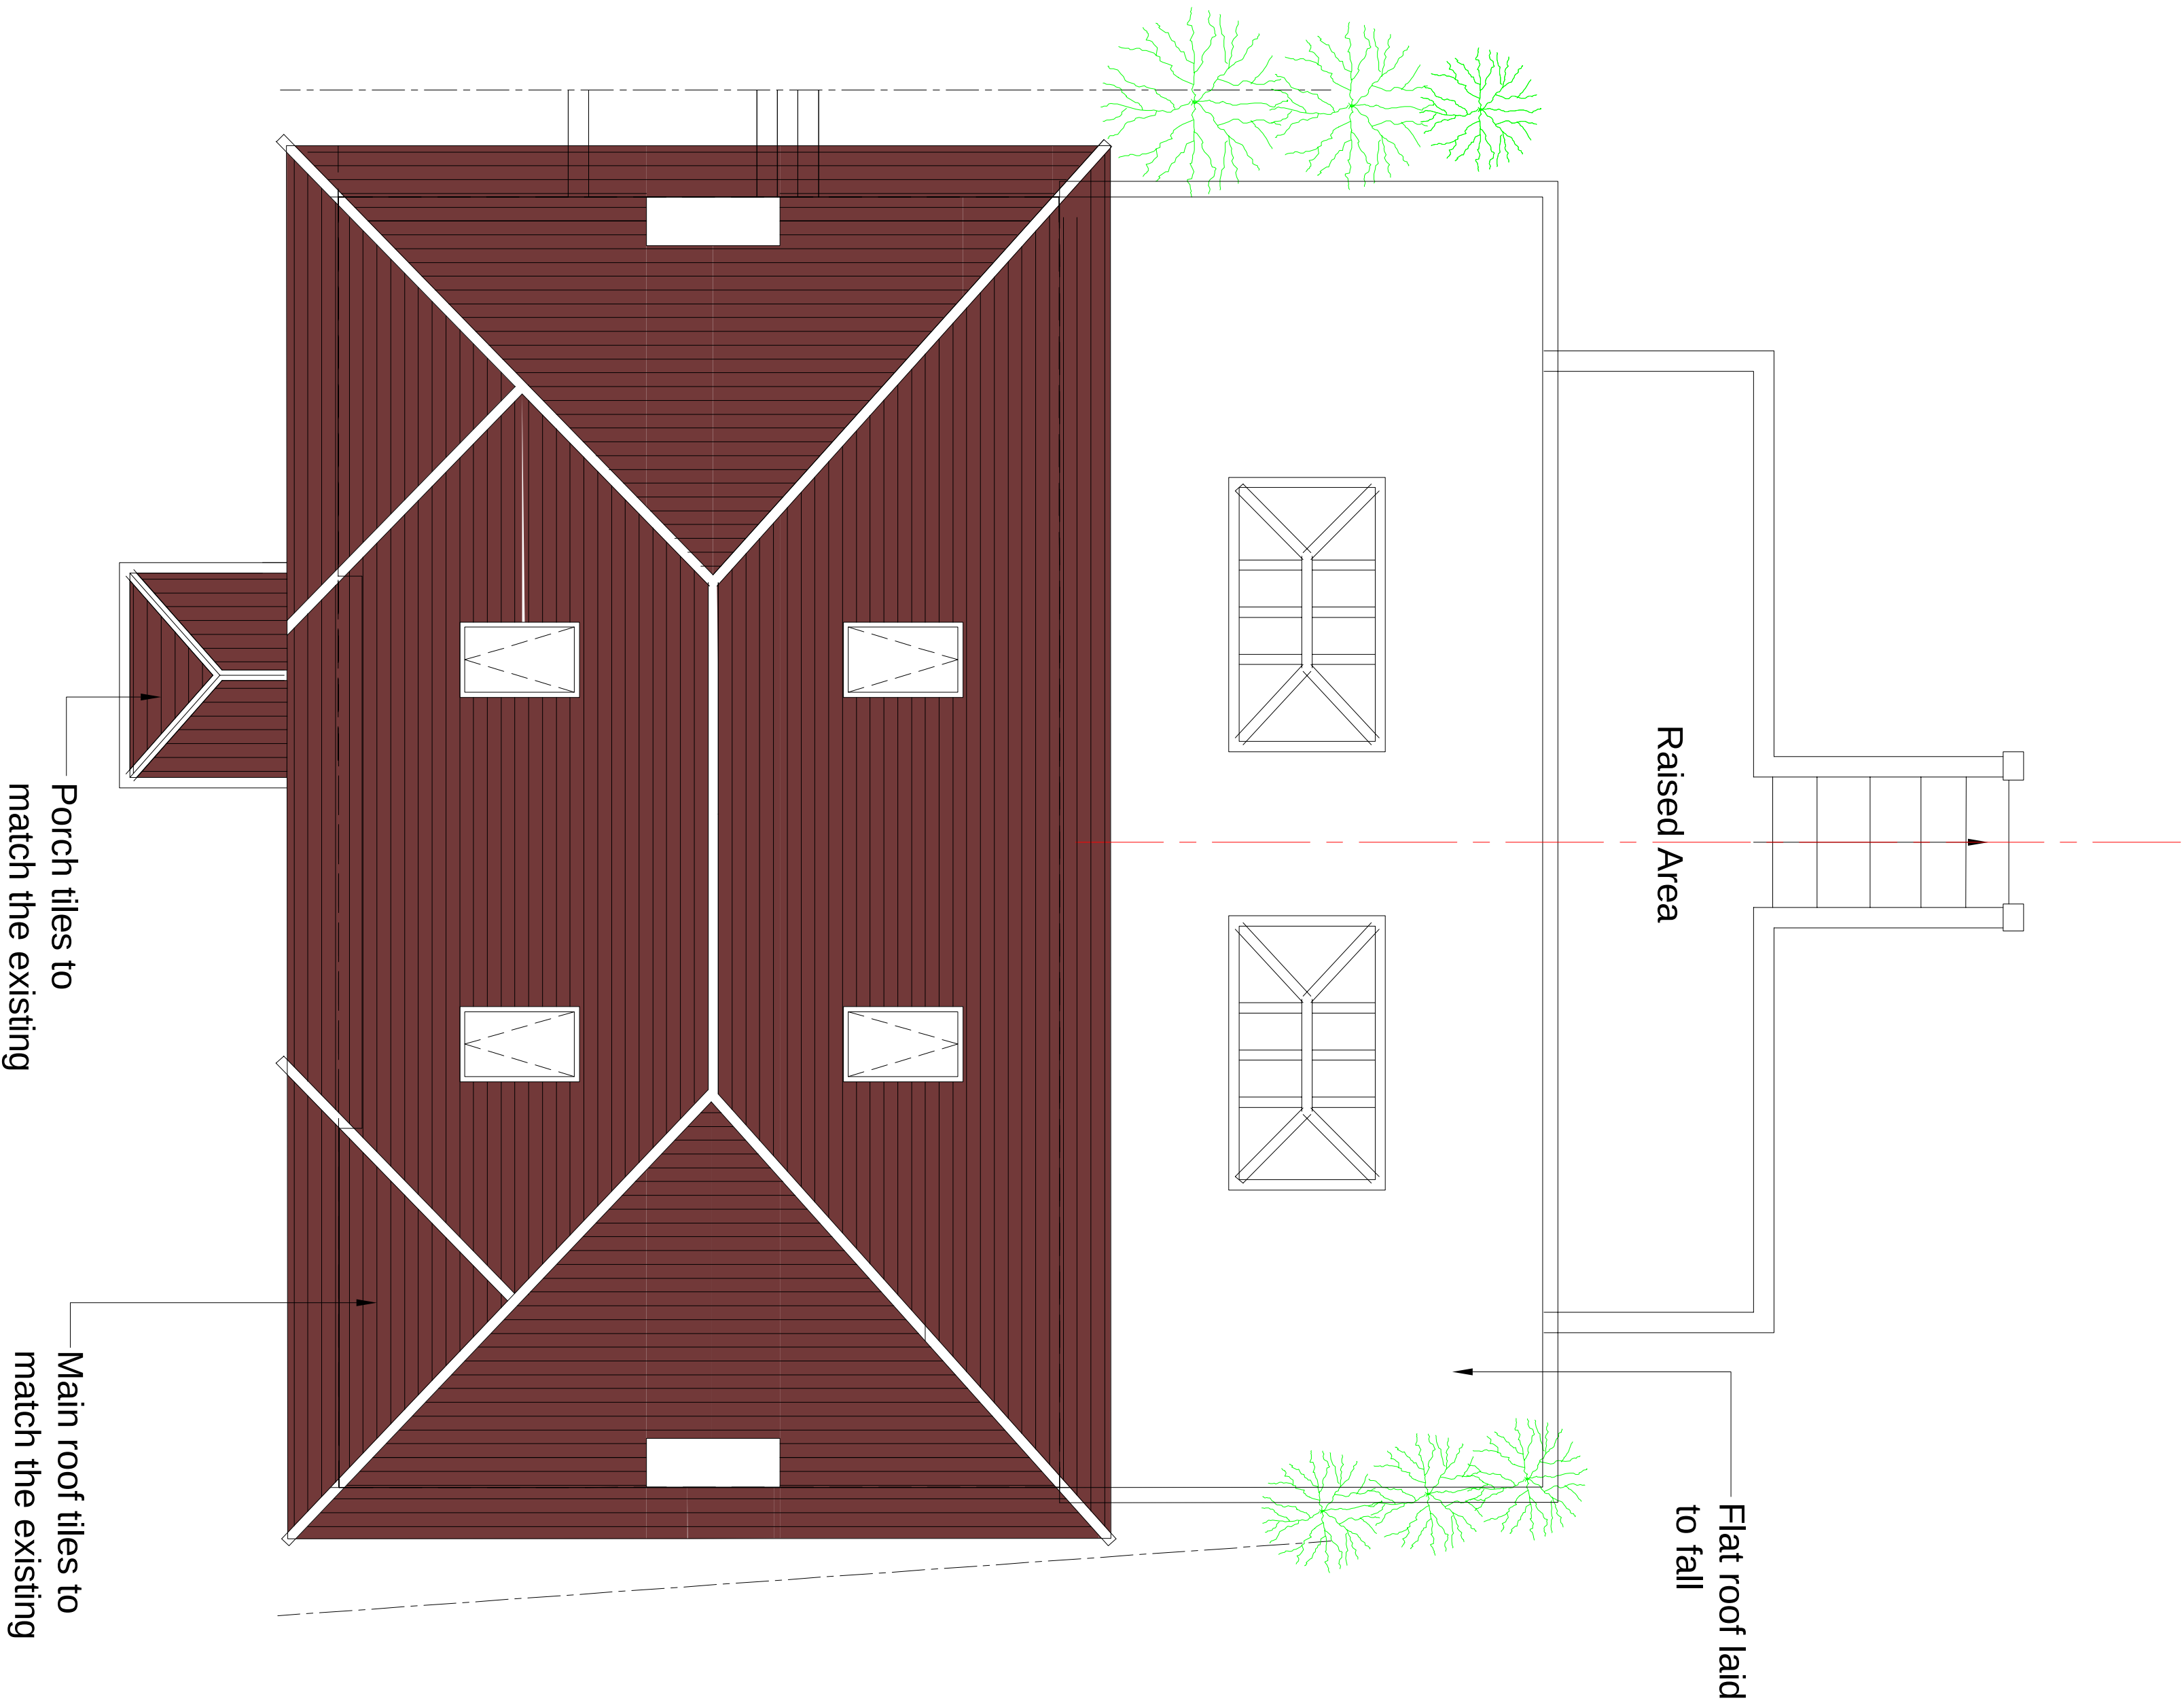


Proposed Roof Plan

 

HouseHolder

PI	ISSUED TO PLANNING				
Rev		Date			

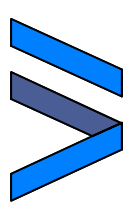**IMPERIAL**
ROOFING LTD

9A THE PINNACLE - 180 HIGH ROAD, CHADWELL HEATH - ROMFORD - RM6 6PN
07940121222
www.isrl.co.uk

Job Title
42 Frindsbury Road Strood ME2 4TB

Drawing Title
Proposed Plan

Scale	1:50 @ A1	Dec 24	Draw No.	Rev
Job No.	51-1000-989	S07	P1	